


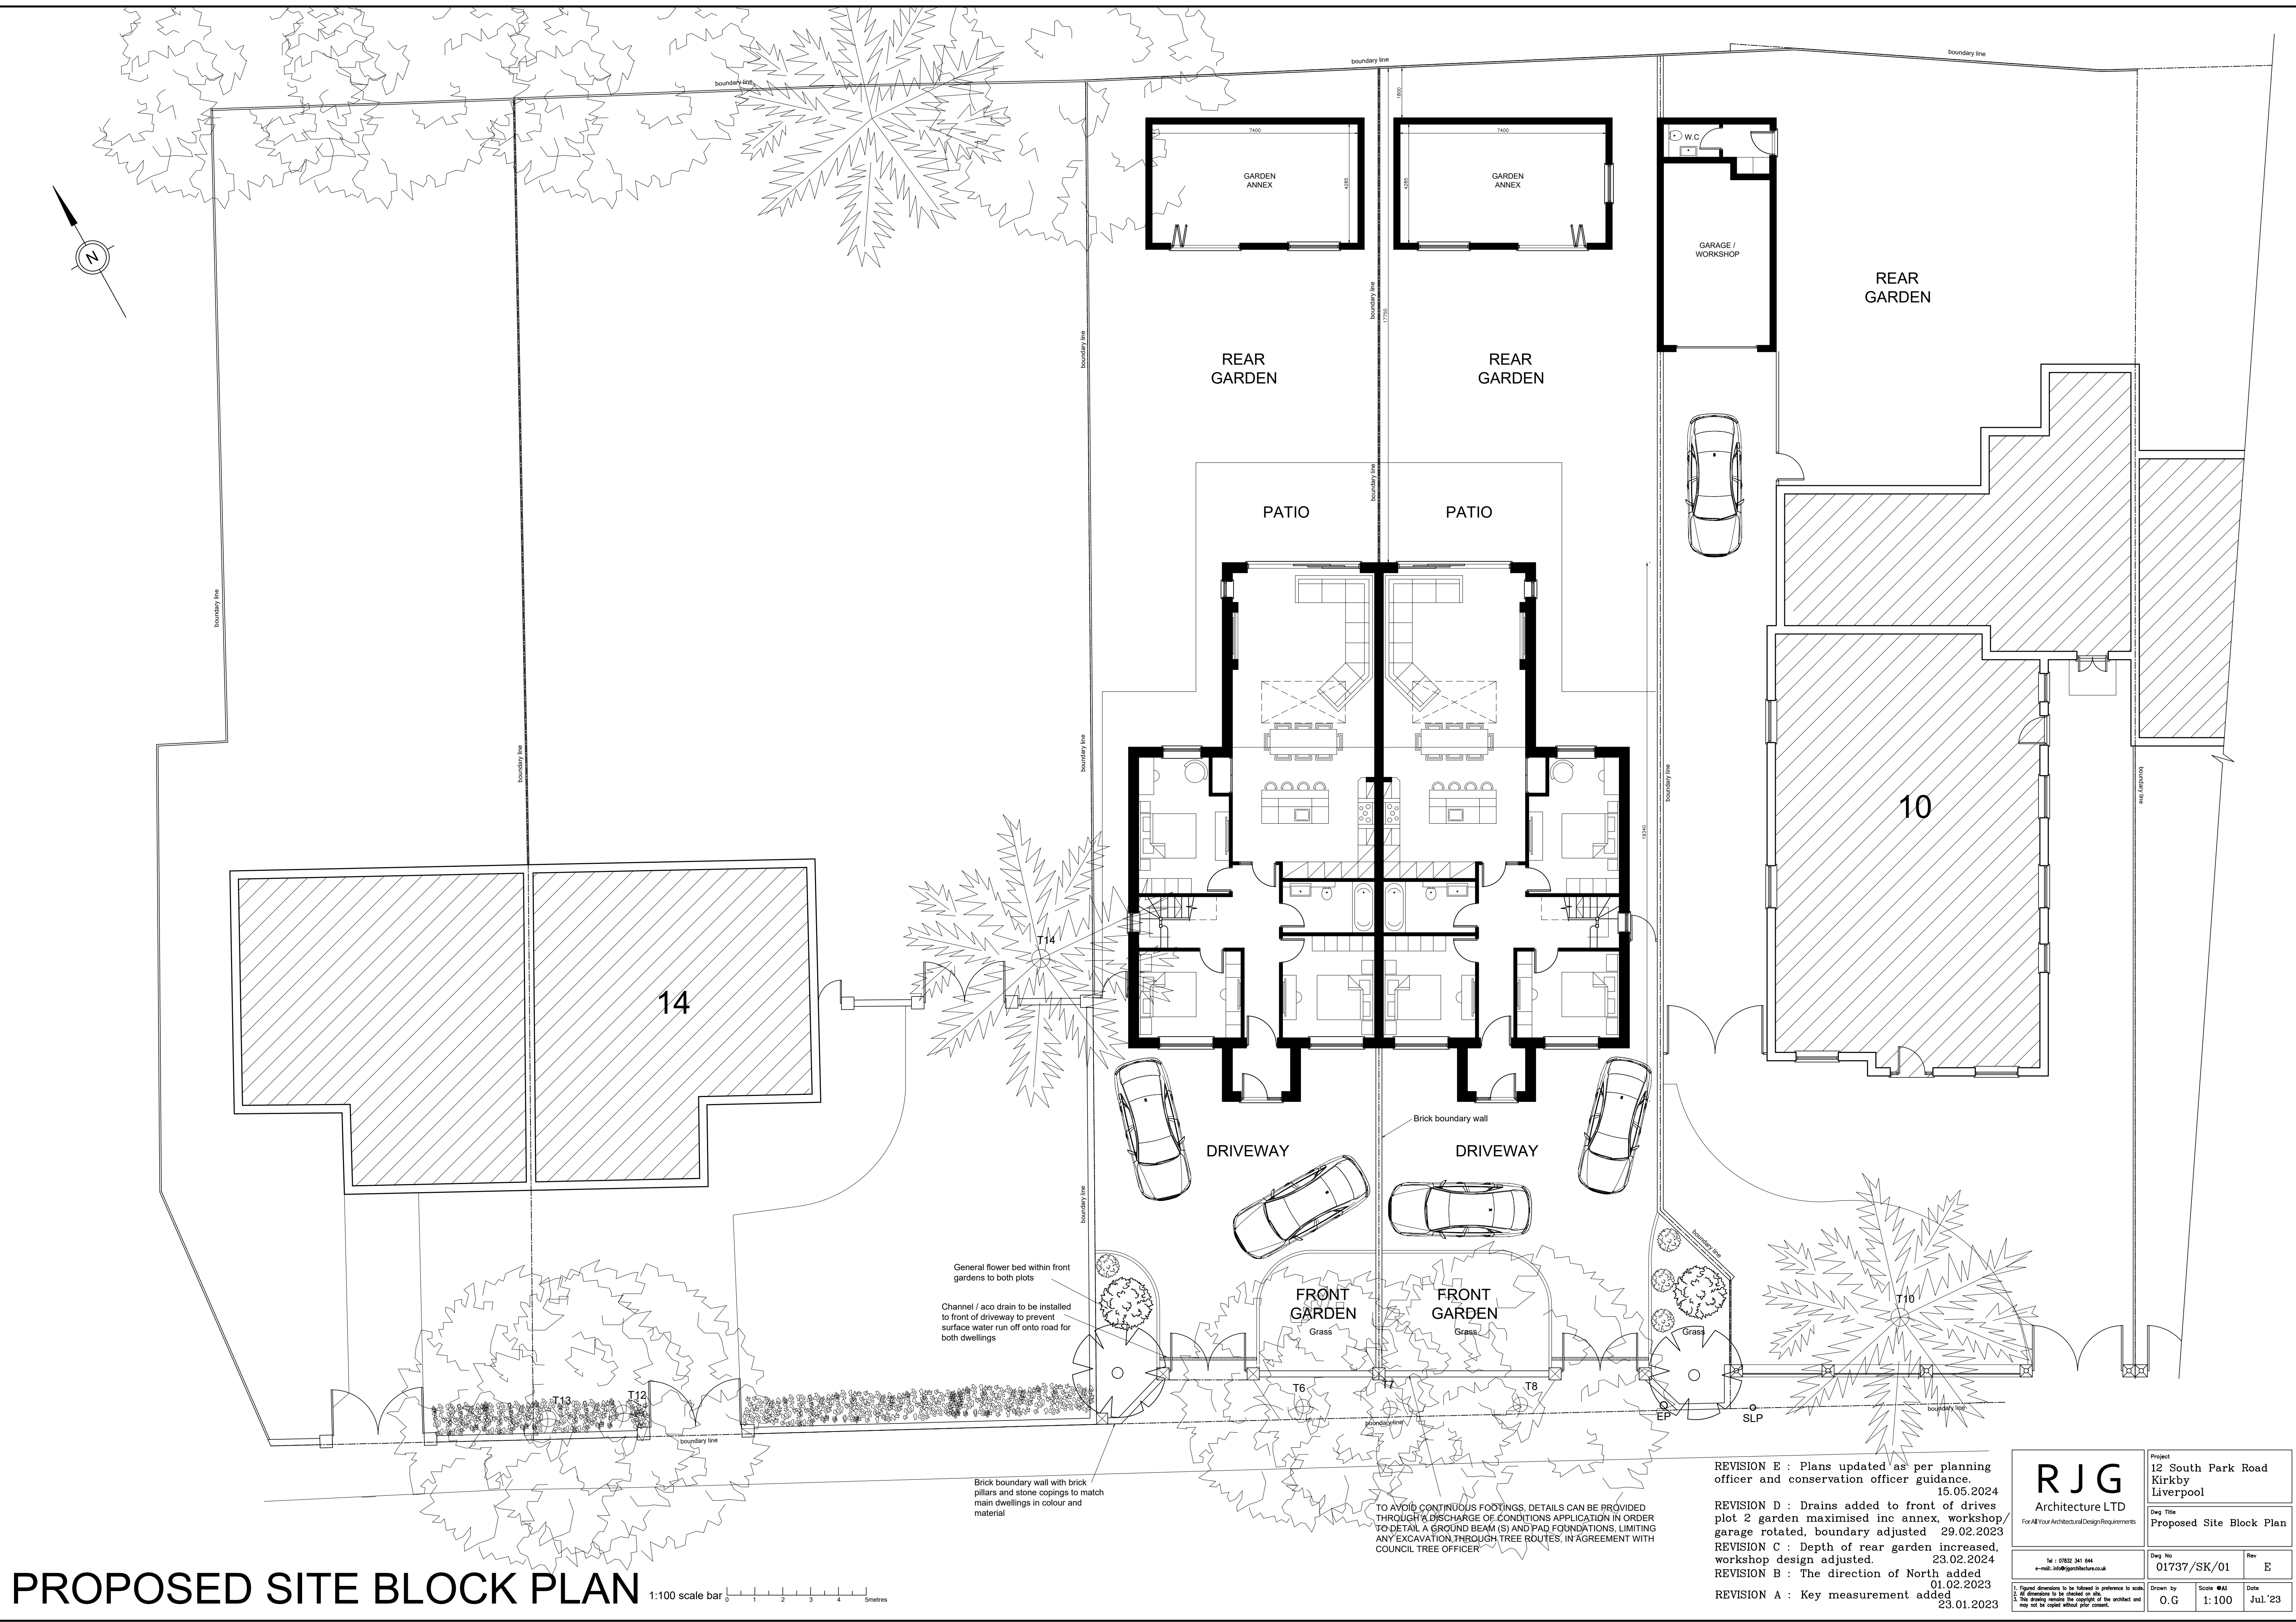

1:100 scale bar

 R J G Architecture LTD For All Your Architectural Design Requirements		Project 12 South Park Road Kirkby Liverpool	
Dwg Title Proposed Site Block Plan			
Dwg No 01737/SK/01		Rev E	
Drawn by O. G		Scale 1:100	Date Jul. 23