

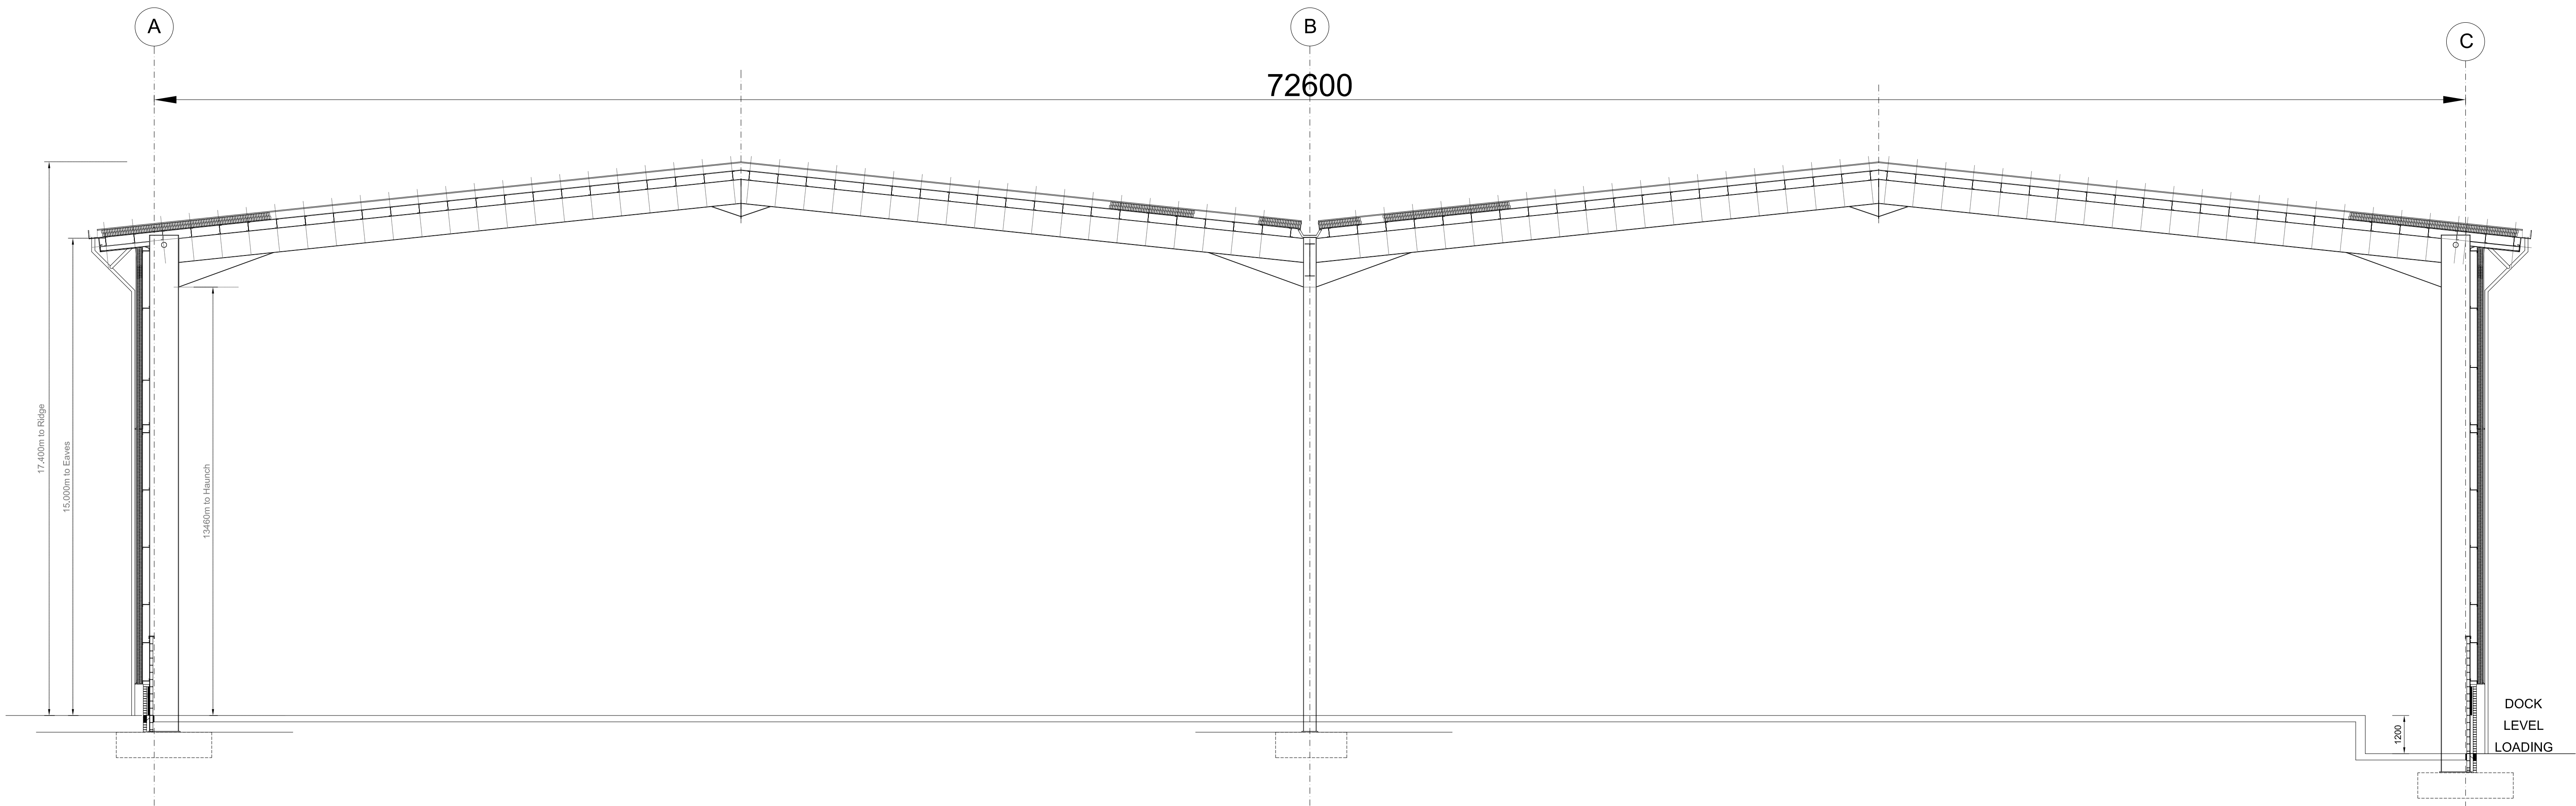


The Contractor is responsible for checking dimensions and any discrepancy to be verified with the Architects before proceeding. Figured dimensions to be worked to only. Subject to all Local Authority and Statutory approvals.
DO NOT SCALE

PLANNING

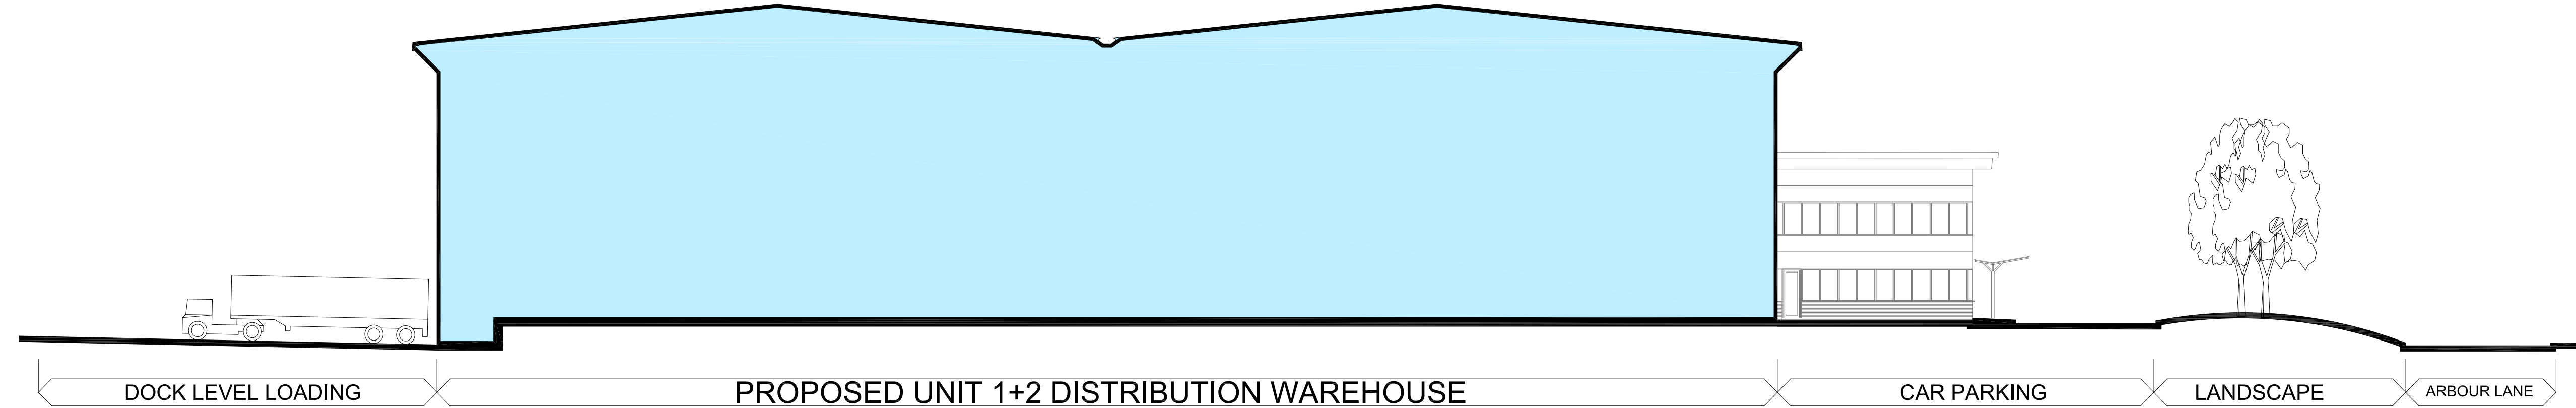


PROPOSED BUILDING OVERALL CROSS SECTION @ scale 1:100

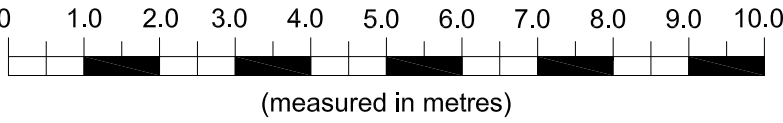

PROPOSED OVERALL SITE CROSS SECTION @ scale 1:200

(refer to dwg 389-PLA-2037 for section ref)

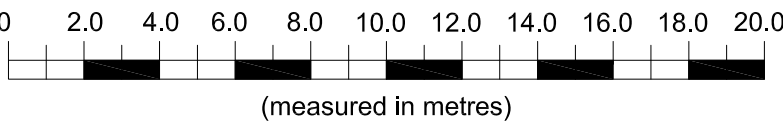

REV	DESCRIPTION	DATE
	EMERSON HOUSE, HEYES LANE, ALDERLEY EDGE, CHESHIRE SK9 7LF Tel: (01625) 588400, Fax: (01625) 588276	
Orbit Developments		
location ACADEMY BUSINESS PARK KNOWSLEY		
title PROPOSED DISTRIBUTION WAREHOUSE SCHEME-BUILDINGS 1 & 2 Overall Sections		
scale A.S, @ A1	ref 	checked date 15.10.21
drawing no. 389-PLA-2048		