

Presentation for
Eurogarages
Beacon 62, Huyton

NIS SIGNS

NIS Signs (Leicester) Ltd


51 Marlow Rd, Leicester, LE3 2BQ

☎ 0116 270 6228

@ info@signs-nis.co.uk

🌐 www.signs-nis.co.uk

NIS SIGNS

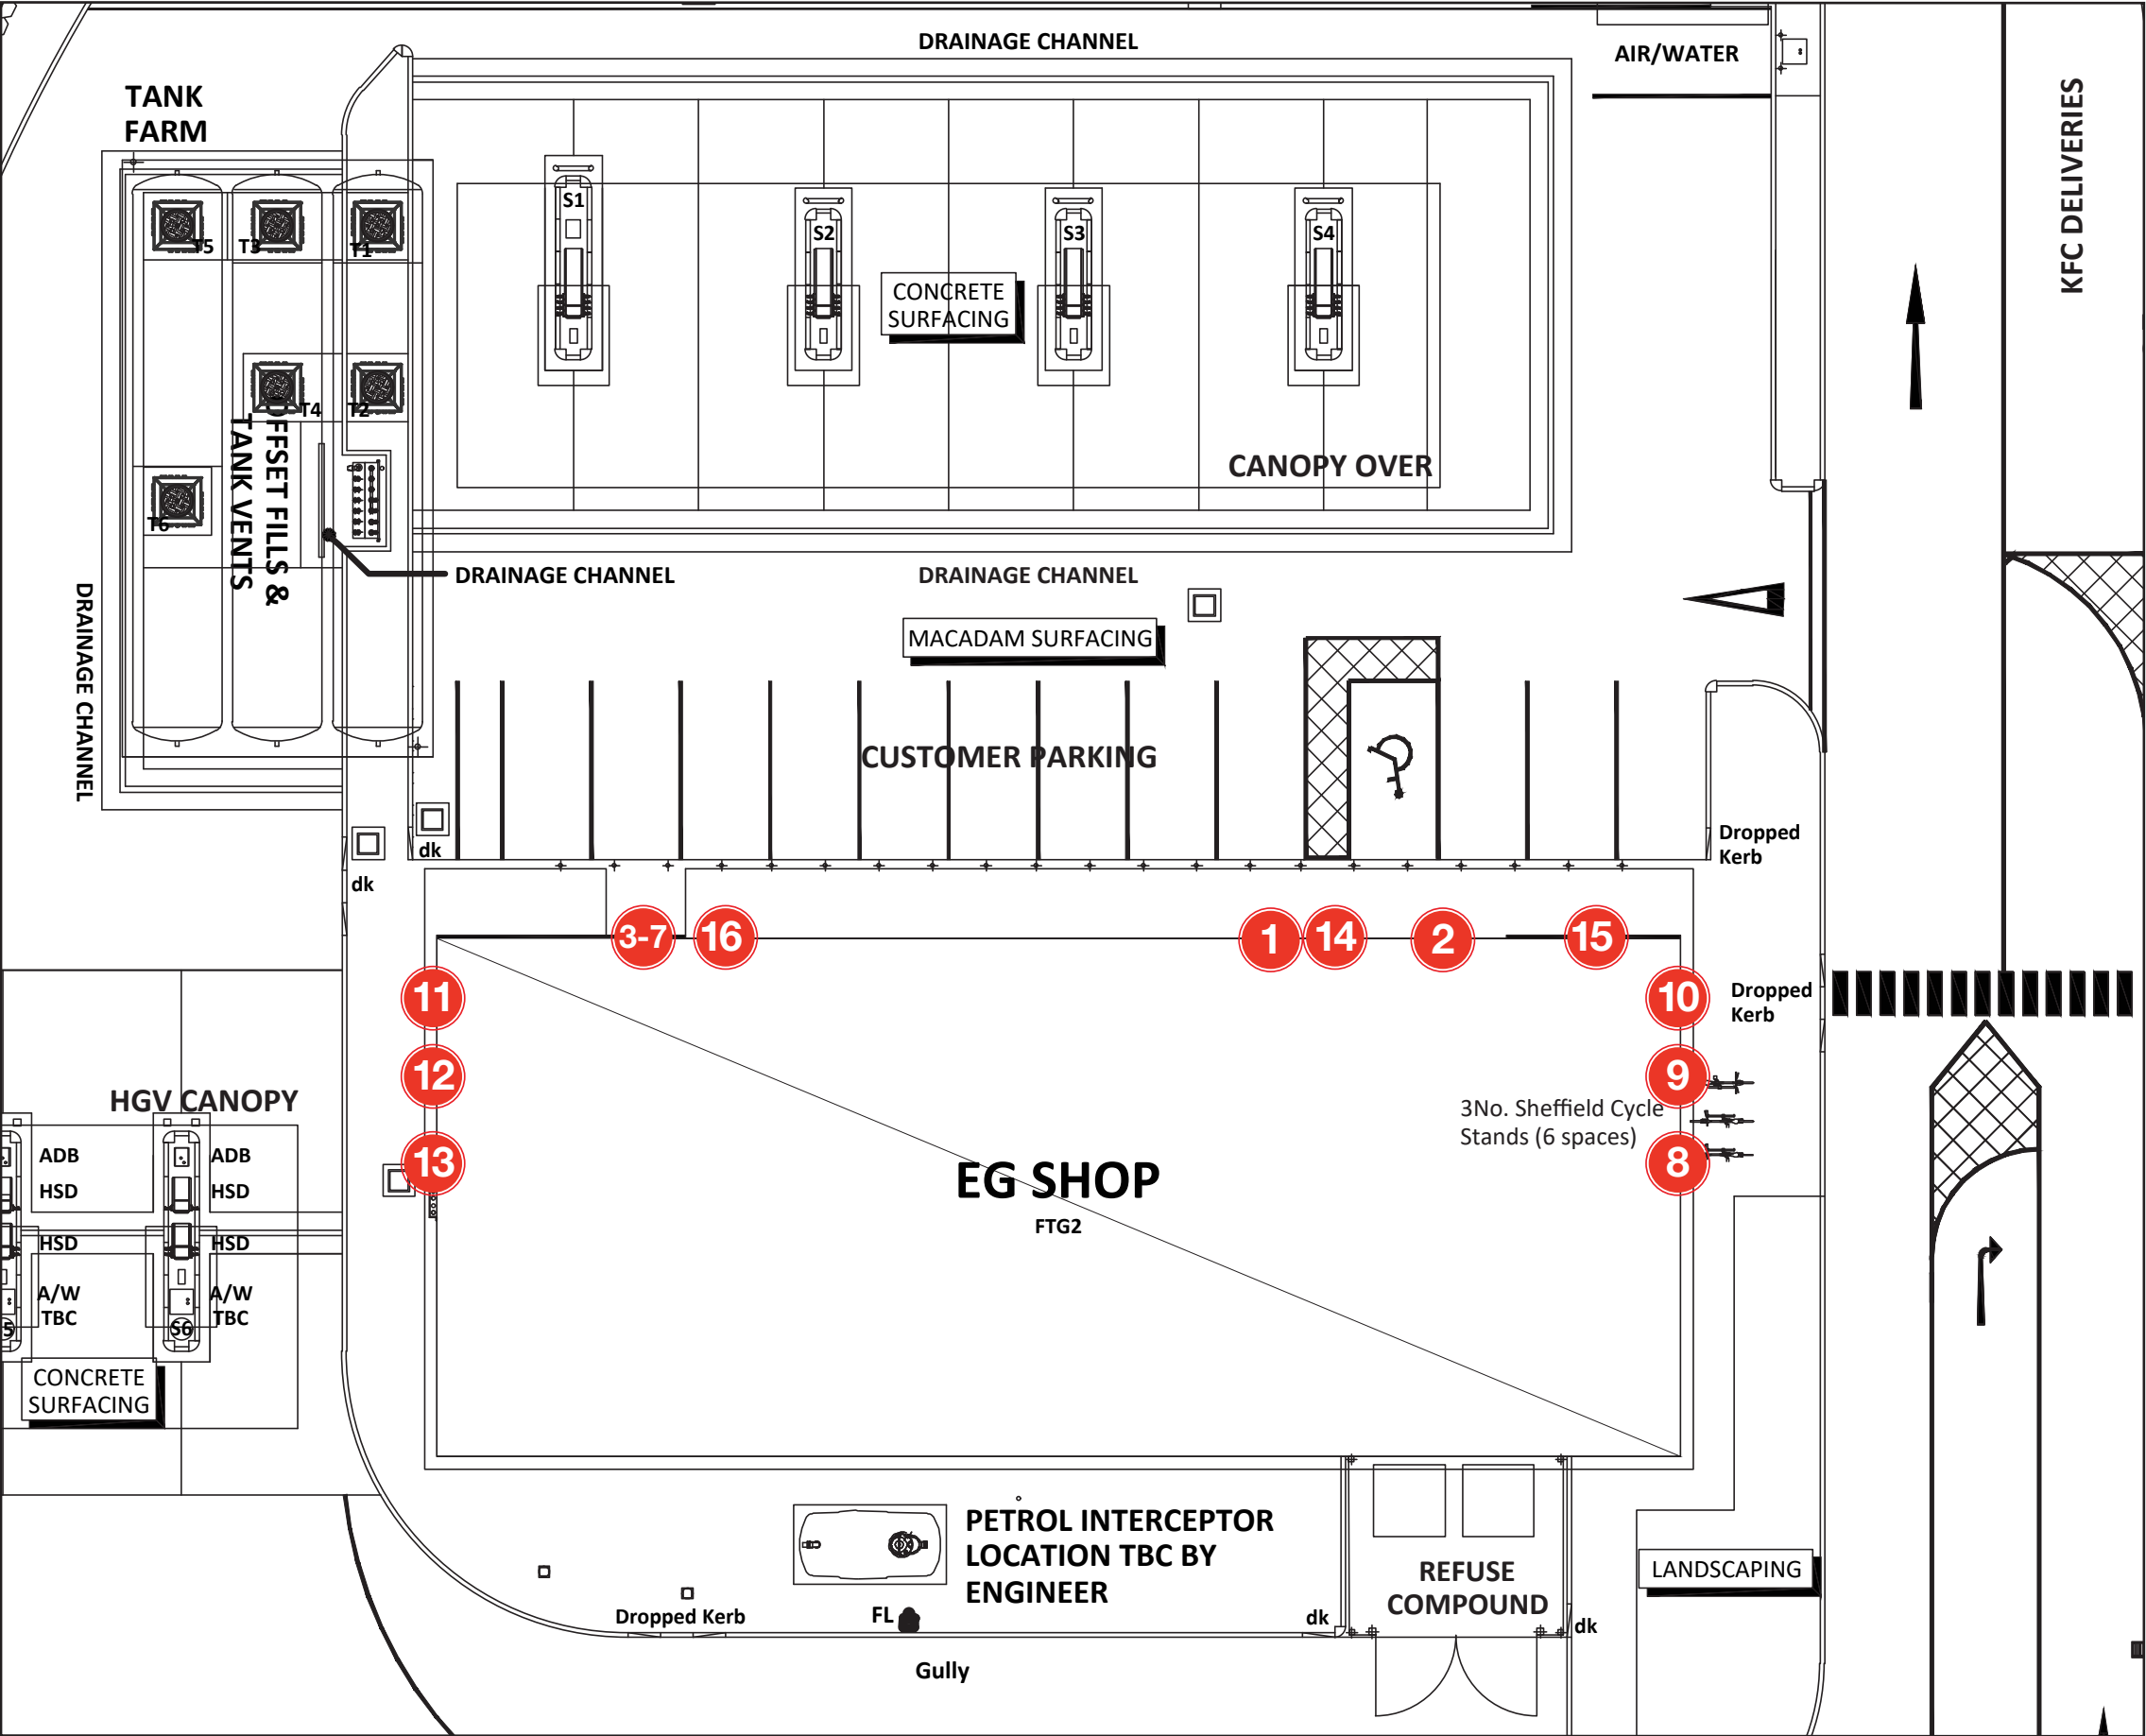

- 1 ASDA Fascia
- 2 Greggs Tablet
- 3 EG Header Pane/ 24 Hour Sign
- 4 Asda Wall Totem Panel
- 5 Greggs Wall Totem Panel
- 6 Starbucks OTG Wall Totem Panel
- 7 Wall Totem Cladding Panels
- 8 Asda Fascia Panel
- 9 Greggs Fascia Panel
- 10 Starbucks OTG Fascia Panel
- 11 Asda Fascia Panel
- 12 Greggs Fascia Panel
- 13 Starbucks OTG Fascia Panel
- 14 Doorway Cladding
- 15 Welcome Lettering
- 16 Night Pay Graphic




Scale 1:200

1

Fret cut detail "on the move" backed with 5mm opal 050 acrylic & illuminated via LEDs mounted to a light tray housed within.
Green flash to be in matt IP M3554 Lime Green vinyl (to match PMS 368C) applied to the face of the panel.
70mm deep built up rimless letters "ASDA" to have 6mm 6T61 green acrylic faces with a rebate to the rear to accept metal returns that are finished to match PMS 368C matt green (& white internally).
10mm thick white Foamex backtrays with additional ali backs (finished RAL PMS 368C) & LED modules mounted to the face.
ASDA On theMOVE = 5000mm x 730mm

2

Fascia to accept 1660mm x 500mm x 120mm deep folded aluminium face tray finished RAL 5019, Blue with a horizontal gradient to Pantone Cyan by applied gloss laminated digitally printed vinyl. Face of box fret cut to have 'Greggs' and 'Quattro' Dots with 050 Opal Acrylic backing (Dots to have translucent orange vinyl print applied to face of 050 with gloss laminate) Tablet to have rectangular back box which is to be painted white inside and to illuminate only via via LED's.

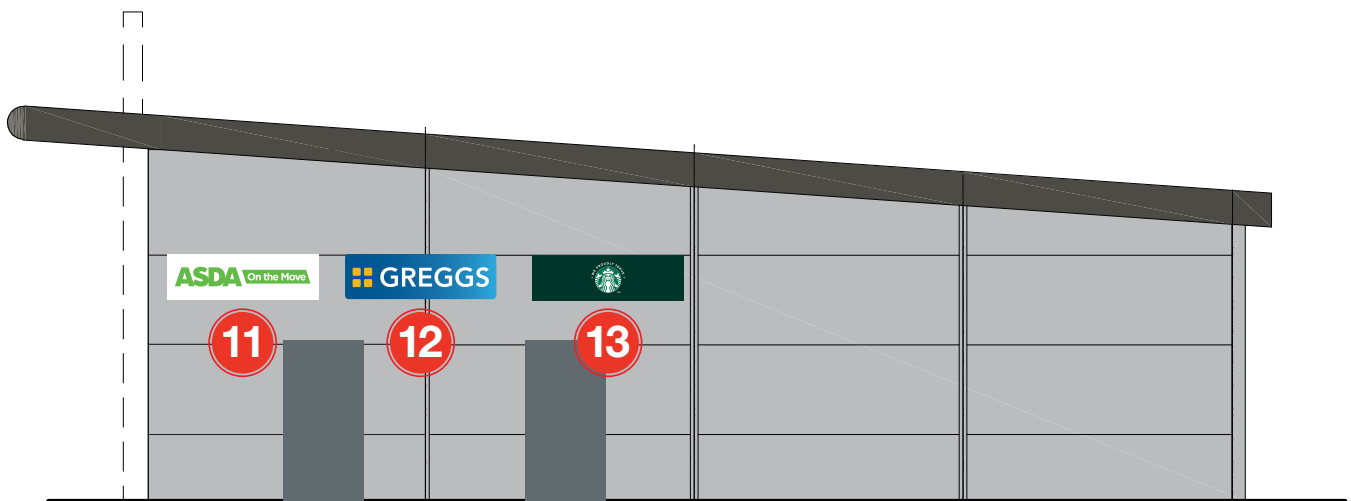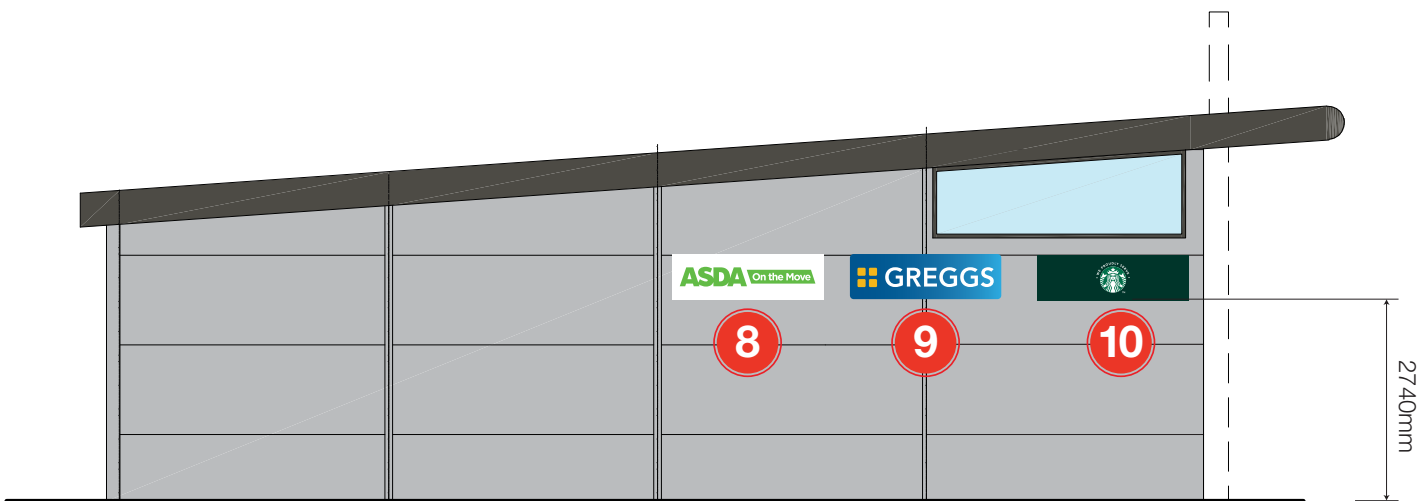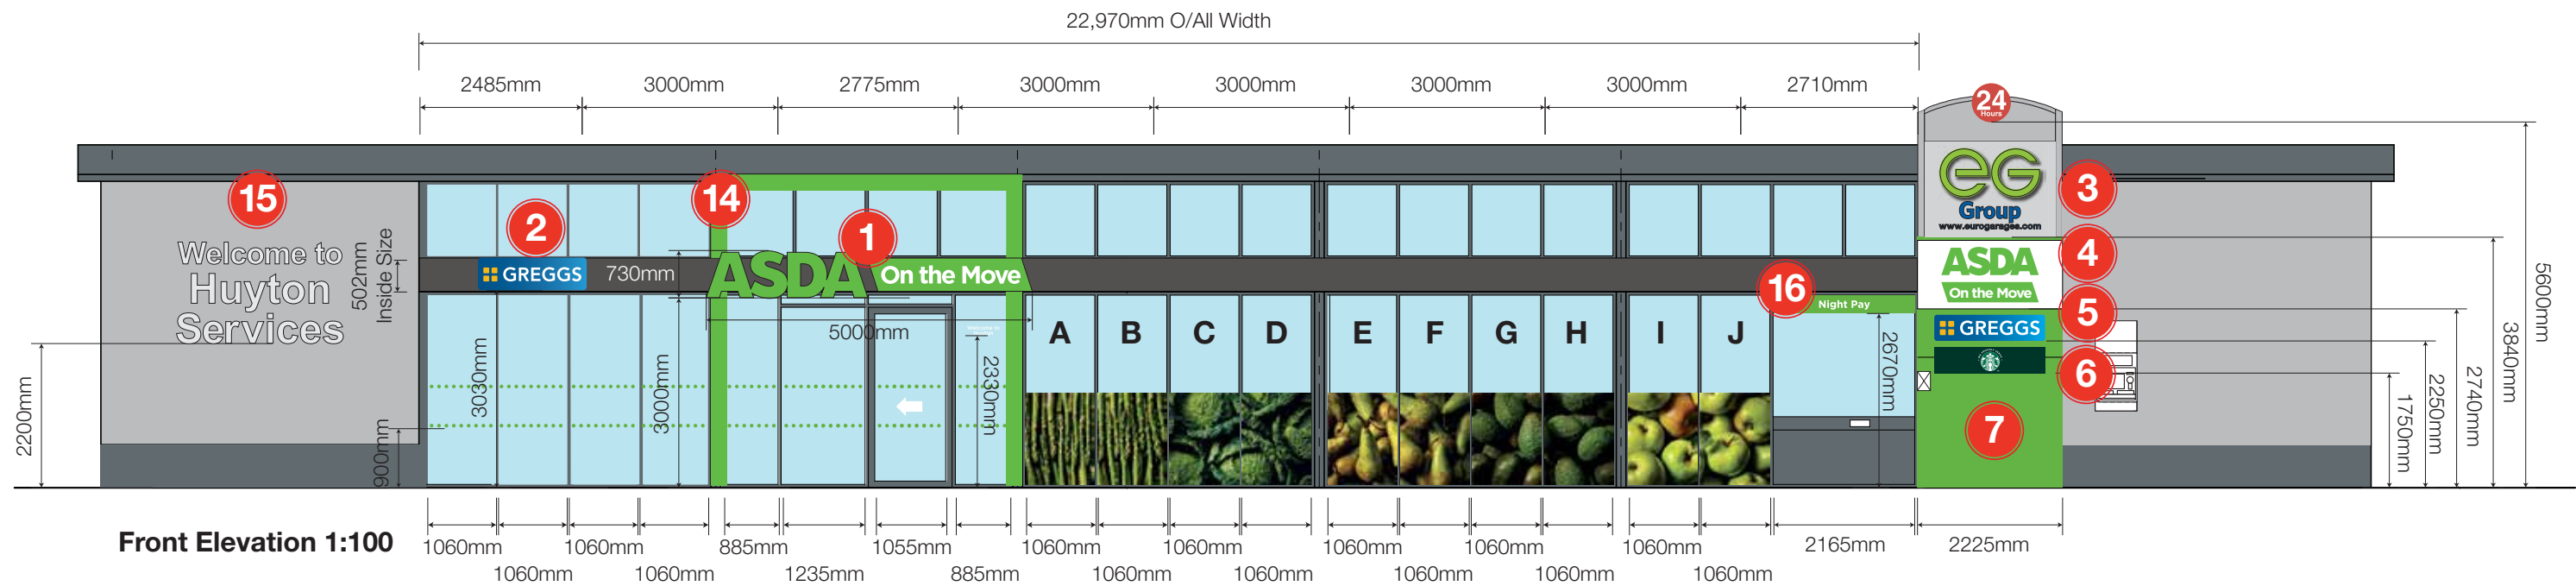

3 1 Off EG Totem Mounted Sign - 1:20


EG letters - 80mm deep built up rim and return stainless steel letters with acrylic faces.
Built up letters are manufactured from stainless steel painted to match PMS 368 Satin Green
Acrylic faces to Green translucent film to face. Letters are internally illuminated via LED's.

Group lettering - acrylic backer with Blue MT654 translucent vinyl to face.

www.eurogarages.com lettering - Backed up using opal 050 acrylic with Blue MT654 translucent vinyl to face. All illuminated by LEDs to rear.




Section Through 1:10

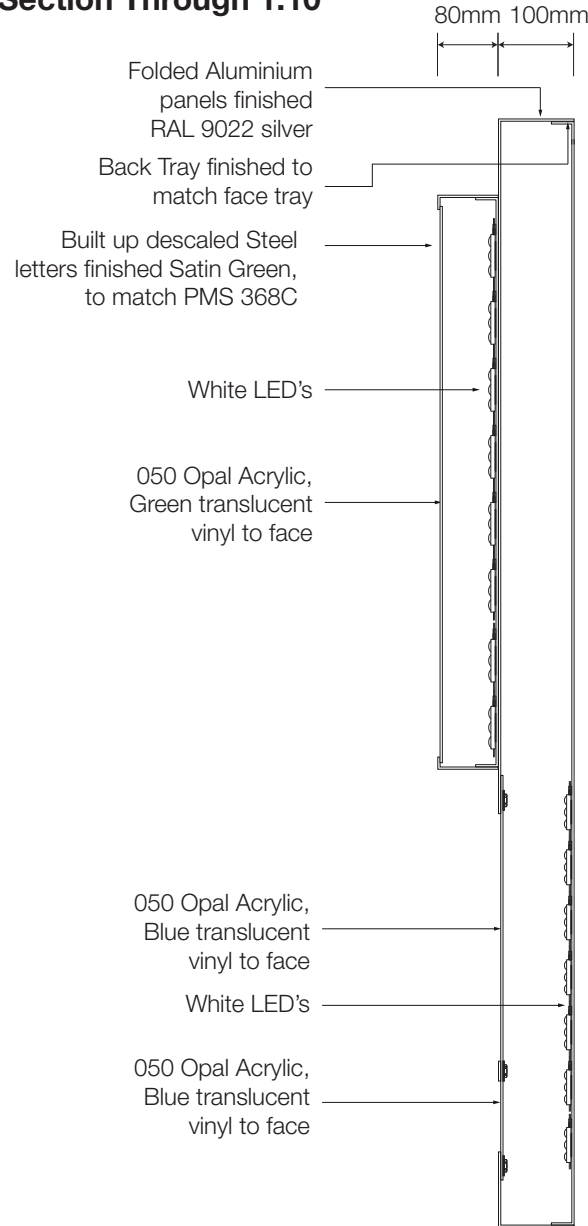


1 Off 24 Hours Totem Mounted Sign - 1:20



2 Off 600mm dia x 120mm deep Aluminium box finished Red, face to be fret cut to read '24 Hours' and backed up with 050 Opal Acrylic, sign to be illuminated via LED's mounted within. Fixed back to existing cladded totem on site.

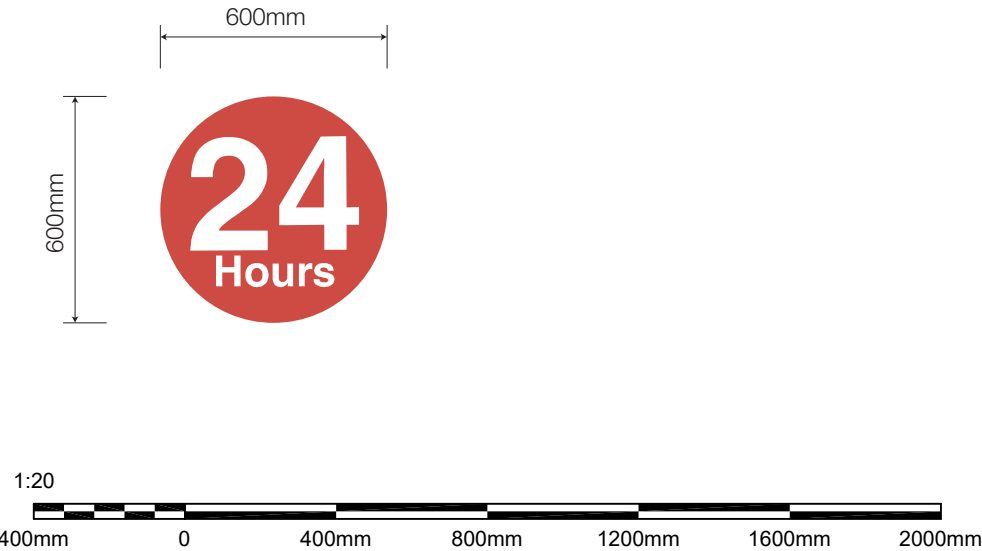

Section Through 1:10

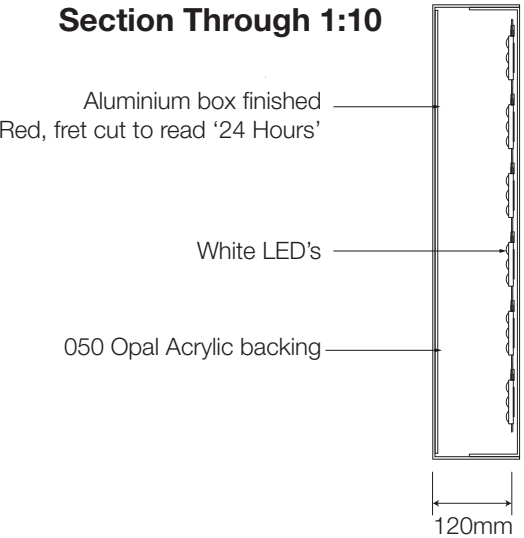

EG Colour Refs

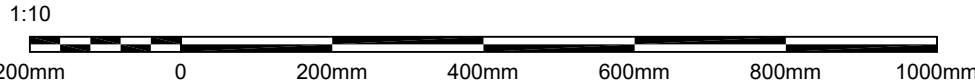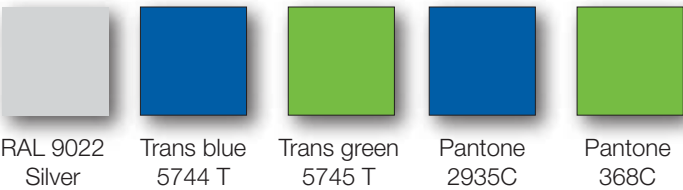

NIS SIGNS

NIS Signs (Leicester) Ltd
51 Marlow Rd, Leicester, LE3 2BQ

0116 270 6228
info@signs-nis.co.uk
www.signs-nis.co.uk

Client: Eurogarages

Address: Beacon 62,
Huyton,
Liverpool
L36 6AD

Drawing no: 21-421

Job location: U:\Jobs\Euro Garages\Beacon 62, Huyton\Drawings\Drawing files

Drawn by: DB

Rev: 4

Date: 11/08/21

Revision notes: 0) Initial issue
1) Updated from survey
2) Additional items and revisions - DB 05/08/21
3) Halo LEDs changed to white - DW 11/08/21
4) ASDA tablets & flags revised to White - DB 01/09/21

All site dimensions to be verified prior to manufacture.
Do not scale from this drawing Copyright 2021.
This document is the property of NIS Signs
and must not be used, reproduced or disclosed
to any persons without the written consent of NIS Signs.



4

1 Off ASDA Totem Panel- 1:20

2220mm x 1050mm finished RAL 9003 white, fret cut & backed up with 5mm opal 050 acrylic. ASDA & flash c/w translucent green (3M 3630 106) vinyl to the backer face. On the Move texts to be flat cut aluminium finished white bonded to the acrylic backer so as not to illuminate. Internally illuminated by LEDs

5

1 Off Greggs Wall Totem Panel - 1:20

1700mm x 400mm x 100mm deep folded aluminium face tray finished RAL 5019, Blue with a horizontal gradient to Pantone Cyan by applied gloss laminated digitally printed vinyl. Face of box fret cut to have 'Greggs' and 'Quattro' Dots with 050 Opal Acrylic backing (Dots to have translucent orange vinyl print applied to face of 050 with gloss laminate) Tablet to have rectangular back box which is to be painted white inside and to illuminate only via via LED's.

6

1 Off Starbucks Wall Totem Panel - 1:20

1700mm x 400mm x 100mm deep folded aluminium face tray painted RAL 6012. Face tray to be fret cut and backed up with 5mm opal 050, Siren to have 3M 2330-76 Green vinyl to face. Sign to be internally illuminated via LED's.

7

Totem Cladding Panels- 1:20

2225mm (INTERNAL) x 4710mm x 150mm deep folded aluminium cladding panels finished PMS 368c. Panels to fit over building directory and to include a cut for access to the power switch.

NIS SIGNS

NIS Signs (Leicester) Ltd
51 Marlow Rd, Leicester, LE3 2BQ

☎ 0116 270 6228
@ info@signs-nis.co.uk
🌐 www.signs-nis.co.uk

Client: Eurogarages

Address: Beacon 62,
Huyton,
Liverpool
L36 6AD

Drawing no: 21-421

Job location: U:\Jobs\Euro Garages\Beacon 62, Huyton\Drawings\Drawing files

Drawn by: DB

Rev: 4

Date: 11/08/21

Revision notes: 0) Initial issue
1) Updated from survey
2) Additional items and revisions - DB 05/08/21
3) Halo LEDs changed to white - DW 11/08/21
4) ASDA tablets & flags revised to White - DB 01/09/21

All site dimensions to be verified prior to manufacture.
Do not scale from this drawing Copyright 2021.
This document is the property of NIS Signs
and must not be used, reproduced or disclosed
to any persons without the written consent of NIS Signs.



8

11

2 Off ASDA OTM Fascia Panels - 1:20

2000mm x 600mm x 100mm deep folded aluminium face tray painted RAL 9003 white
Face tray to be fret cut and backed up with 5mm opal 050.
ASDA & flash c/w translucent green (3M 3630 106) vinyl to the backer face.
On the Move texts to be flat cut aluminium finished white bonded to the acrylic backer so as not to illuminate.




9

12

2 Off Greggs Fascia Panels - 1:20

2000mm x 600mm x 100mm deep folded aluminium face tray finished RAL 5019, Blue with a horizontal gradient to Pantone Cyan by applied gloss laminated digitally printed vinyl. Face of box fret cut to have 'Greggs' and 'Quattro' Dots with 050 Opal Acrylic backing (Dots to have translucent orange vinyl print applied to face of 050 with gloss laminate) Tablet to have rectangular back box which is to be painted white inside and to illuminate only via via LED's.

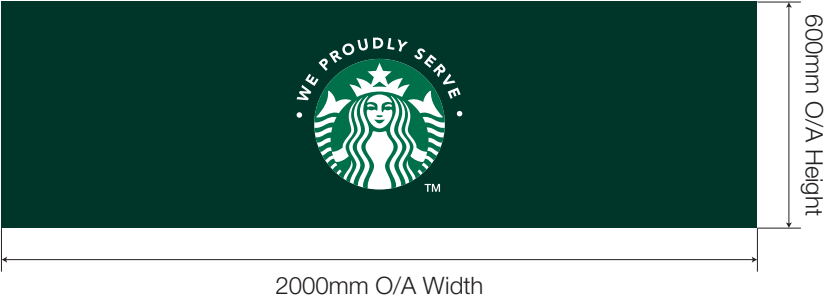

10

13

2 Off Starbucks Fascia Panels - 1:20

2000mm x 600mm x 100mm deep folded aluminium face tray painted RAL RAL 6012
Face tray to be fret cut and backed up with 5mm opal 050, Siren to have 3M 2330-76 Green vinyl to face.
Sign to be internally illuminated via LED's.

NIS SIGNS

NIS Signs (Leicester) Ltd
51 Marlow Rd, Leicester, LE3 2BQ

☎ 0116 270 6228
@ info@signs-nis.co.uk
🌐 www.signs-nis.co.uk

Client: Eurogarages

Address: Beacon 62,
Huyton,
Liverpool
L36 6AD

Drawing no: 21-421

Job location: U:\Jobs\Euro Garages\Beacon 62, Huyton\Drawings\Drawing files

Drawn by: DB

Rev: 4

Date: 11/08/21

Revision notes: 0) Initial issue
1) Updated from survey
2) Additional items and revisions - DB 05/08/21
3) Halo LEDs changed to white - DW 11/08/21
4) ASDA tablets & flags revised to White - DB 01/09/21

All site dimensions to be verified prior to manufacture.
Do not scale from this drawing Copyright 2021.
This document is the property of NIS Signs
and must not be used, reproduced or disclosed
to any persons without the written consent of NIS Signs.


14

ASDA Doorway Cladding - 1:50


Folded aluminium cladding mounted to door and window frames finished PMS 368c & fitted with aluminium angle. Fret cut aperture and backed with 5mm opal 050 acrylic & illuminated via LEDs mounted to a folded, internal carrier.




SECTION B-B - 1:5

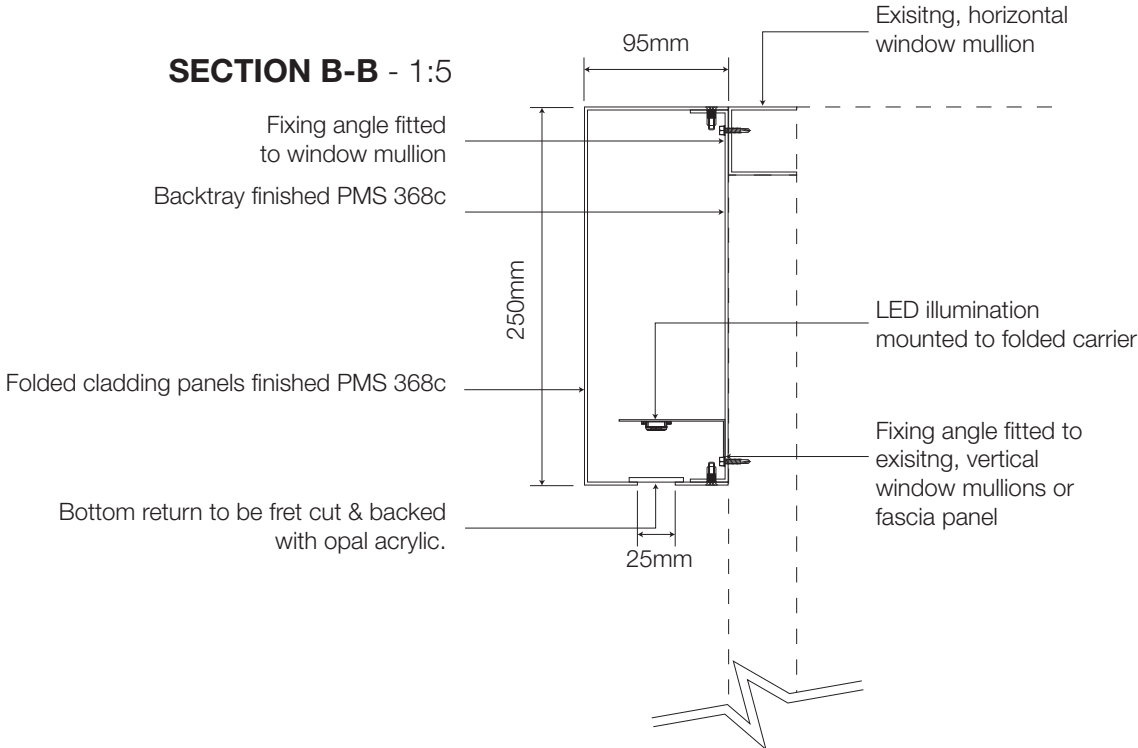

VERTICAL INNER RETURN - 1:5

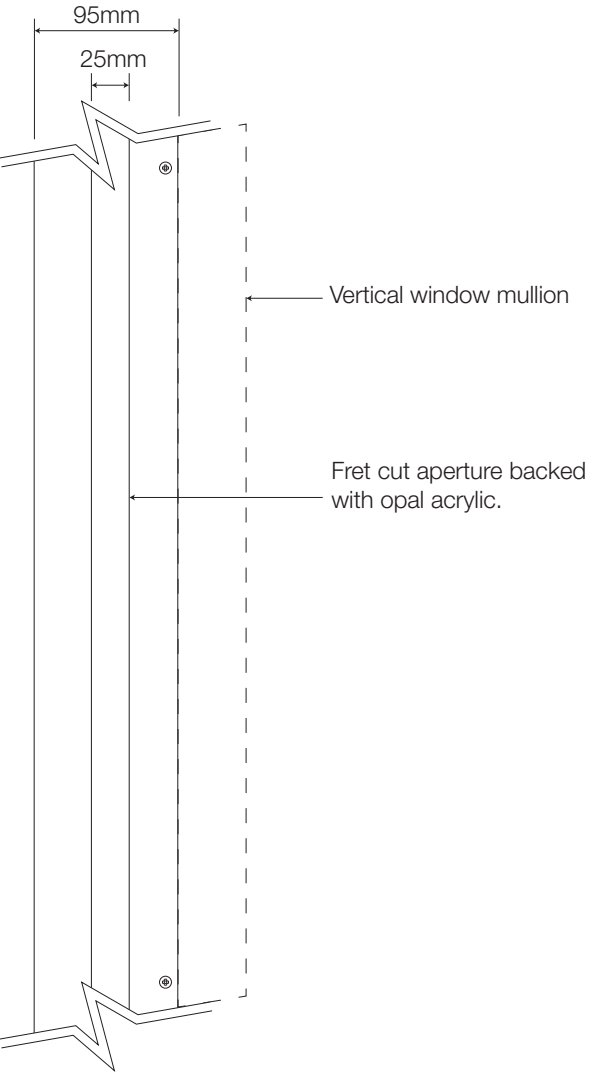

PLAN VIEW SECTION A-A - 1:5

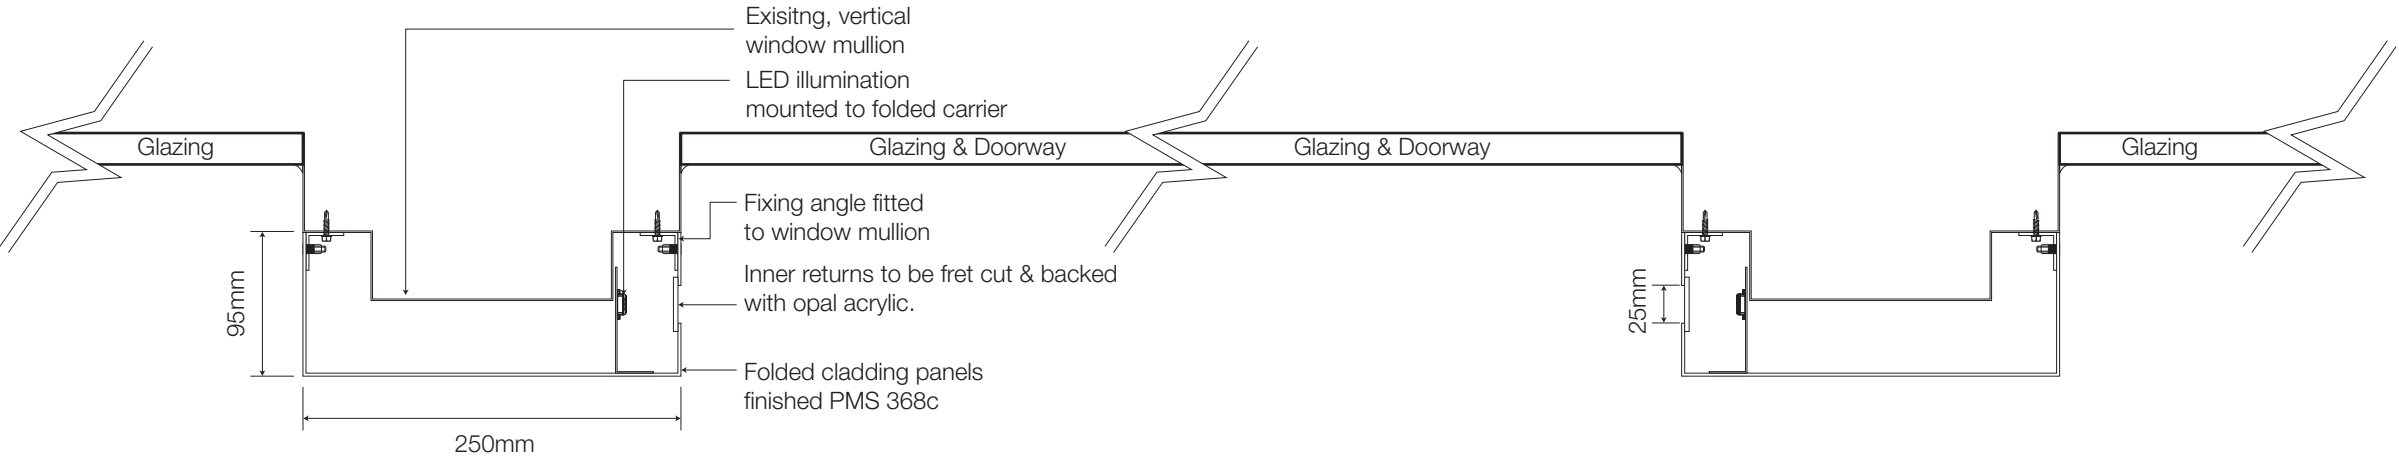

NIS SIGNS

NIS Signs (Leicester) Ltd
51 Marlow Rd, Leicester, LE3 2BQ

0116 270 6228
info@signs-nis.co.uk
www.signs-nis.co.uk

Client: Eurogarages

Address: Beacon 62,
Huyton,
Liverpool
L36 6AD

Drawing no: 21-421

Job location: U:\Jobs\Euro Garages\Beacon 62, Huyton\Drawings\Drawing files

Drawn by: DB

Rev: 4

Date: 11/08/21

Revision notes: 0) Initial issue
1) Updated from survey
2) Additional items and revisions - DB 05/08/21
3) Halo LEDs changed to white - DW 11/08/21
4) ASDA tablets & flags revised to White - DB 01/09/21

All site dimensions to be verified prior to manufacture.
Do not scale from this drawing Copyright 2021.
This document is the property of NIS Signs
and must not be used, reproduced or disclosed
to any persons without the written consent of NIS Signs.

15

Welcome Lettering Halo Illuminated - 1:20
Built up brushed s/s letters with halo illumination.



NIS SIGNS

NIS Signs (Leicester) Ltd
51 Marlow Rd, Leicester, LE3 2BQ

☎ 0116 270 6228
✉ info@signs-nis.co.uk
🌐 www.signs-nis.co.uk

Client: Eurogarages

Address: Beacon 62,
Huyton,
Liverpool
L36 6AD

Drawing no: 21-421

Job location: U:\Jobs\Euro Garages\Beacon 62, Huyton\Drawings\Drawing files

Drawn by: DB

Rev: 4

Date: 11/08/21

Revision notes: 0) Initial issue
1) Updated from survey
2) Additional items and revisions - DB 05/08/21
3) Halo LEDs changed to white - DW 11/08/21
4) ASDA tablets & flags revised to White - DB 01/09/21

All site dimensions to be verified prior to manufacture.
Do not scale from this drawing Copyright 2021.
This document is the property of NIS Signs
and must not be used, reproduced or disclosed
to any persons without the written consent of NIS Signs.

16


Night Pay Window Graphic - 1:10

Matt IP M3554 Lime Green vinyl (to match PMS 368C) applied to face of glazing, c/w matt white vinyl letters.




Window Manifestations- 1:10

Reverse cut matt IP M3554 Lime Green vinyl (to match PMS 368C) applied to inside surface of glazing.
17,000mm required, total
Bottom row applied at 900mm from floor

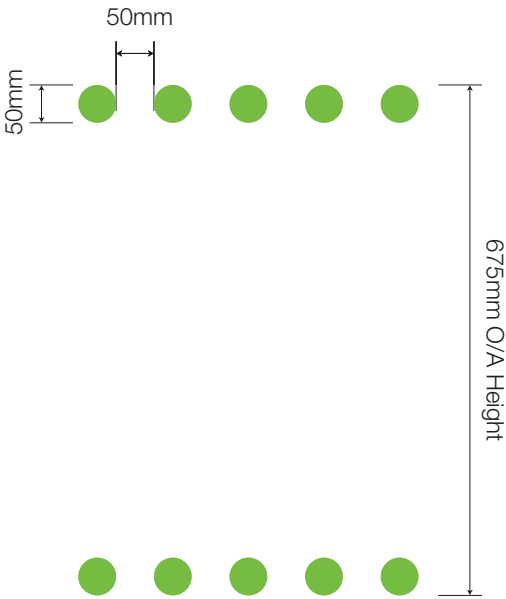

Site Name - 1:5

Reverse applied matt white vinyl to window.

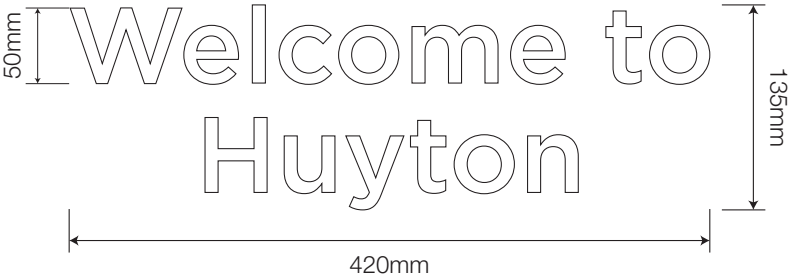

NIS SIGNS

NIS Signs (Leicester) Ltd
51 Marlow Rd, Leicester, LE3 2BQ

☎ 0116 270 6228
✉ info@signs-nis.co.uk
🌐 www.signs-nis.co.uk

Client: Eurogarages

Address: Beacon 62,
Huyton,
Liverpool
L36 6AD

Drawing no: 21-421

Job location: U:\Jobs\Euro Garages\Beacon 62, Huyton\Drawings\Drawing files

Drawn by: DB

Rev: 4

Date: 11/08/21

Revision notes: 0) Initial issue
1) Updated from survey
2) Additional items and revisions - DB 05/08/21
3) Halo LEDs changed to white - DW 11/08/21
4) ASDA tablets & flags revised to White - DB 01/09/21

All site dimensions to be verified prior to manufacture.
Do not scale from this drawing Copyright 2021.
This document is the property of NIS Signs
and must not be used, reproduced or disclosed
to any persons without the written consent of NIS Signs.

Window Graphics - 1:20
1 Off each digitally printed window graphics complete with matt lamination. Face applied



NIS SIGNS

NIS Signs (Leicester) Ltd
51 Marlow Rd, Leicester, LE3 2BQ

☎ 0116 270 6228
@ info@signs-nis.co.uk
🌐 www.signs-nis.co.uk

Client: Eurogarages

Address: Beacon 62,
Huyton,
Liverpool
L36 6AD

Drawing no: 21-421

Job location: U:\Jobs\Euro Garages\Beacon 62, Huyton\Drawings\Drawing files

Drawn by: DB

Rev: 4

Date: 11/08/21

Revision notes: 0) Initial issue
1) Updated from survey
2) Additional items and revisions - DB 05/08/21
3) Halo LEDs changed to white - DW 11/08/21
4) ASDA tablets & flags revised to White - DB 01/09/21

All site dimensions to be verified prior to manufacture.
Do not scale from this drawing Copyright 2021.
This document is the property of NIS Signs
and must not be used, reproduced or disclosed
to any persons without the written consent of NIS Signs.

4 Off Feather Flags - 1:20
850mm x 2500mm double sided knitted polyester printed flag complete with aluminium framework & water fillable bases / ground spikes..



NIS SIGNS

NIS Signs (Leicester) Ltd
51 Marlow Rd, Leicester, LE3 2BQ

☎ 0116 270 6228
@ info@signs-nis.co.uk
🌐 www.signs-nis.co.uk

Client: Eurogarages

Address: Beacon 62,
Huyton,
Liverpool
L36 6AD

Drawing no: 21-421

Job location: U:\Jobs\Euro Garages\Beacon 62, Huyton\Drawings\Drawing files

Drawn by: DB

Rev: 4

Date: 11/08/21

Revision notes: 0) Initial issue
1) Updated from survey
2) Additional items and revisions - DB 05/08/21
3) Halo LEDs changed to white - DW 11/08/21
4) ASDA tablets & flags revised to White - DB 01/09/21

All site dimensions to be verified prior to manufacture.
Do not scale from this drawing Copyright 2021.
This document is the property of NIS Signs
and must not be used, reproduced or disclosed
to any persons without the written consent of NIS Signs.