

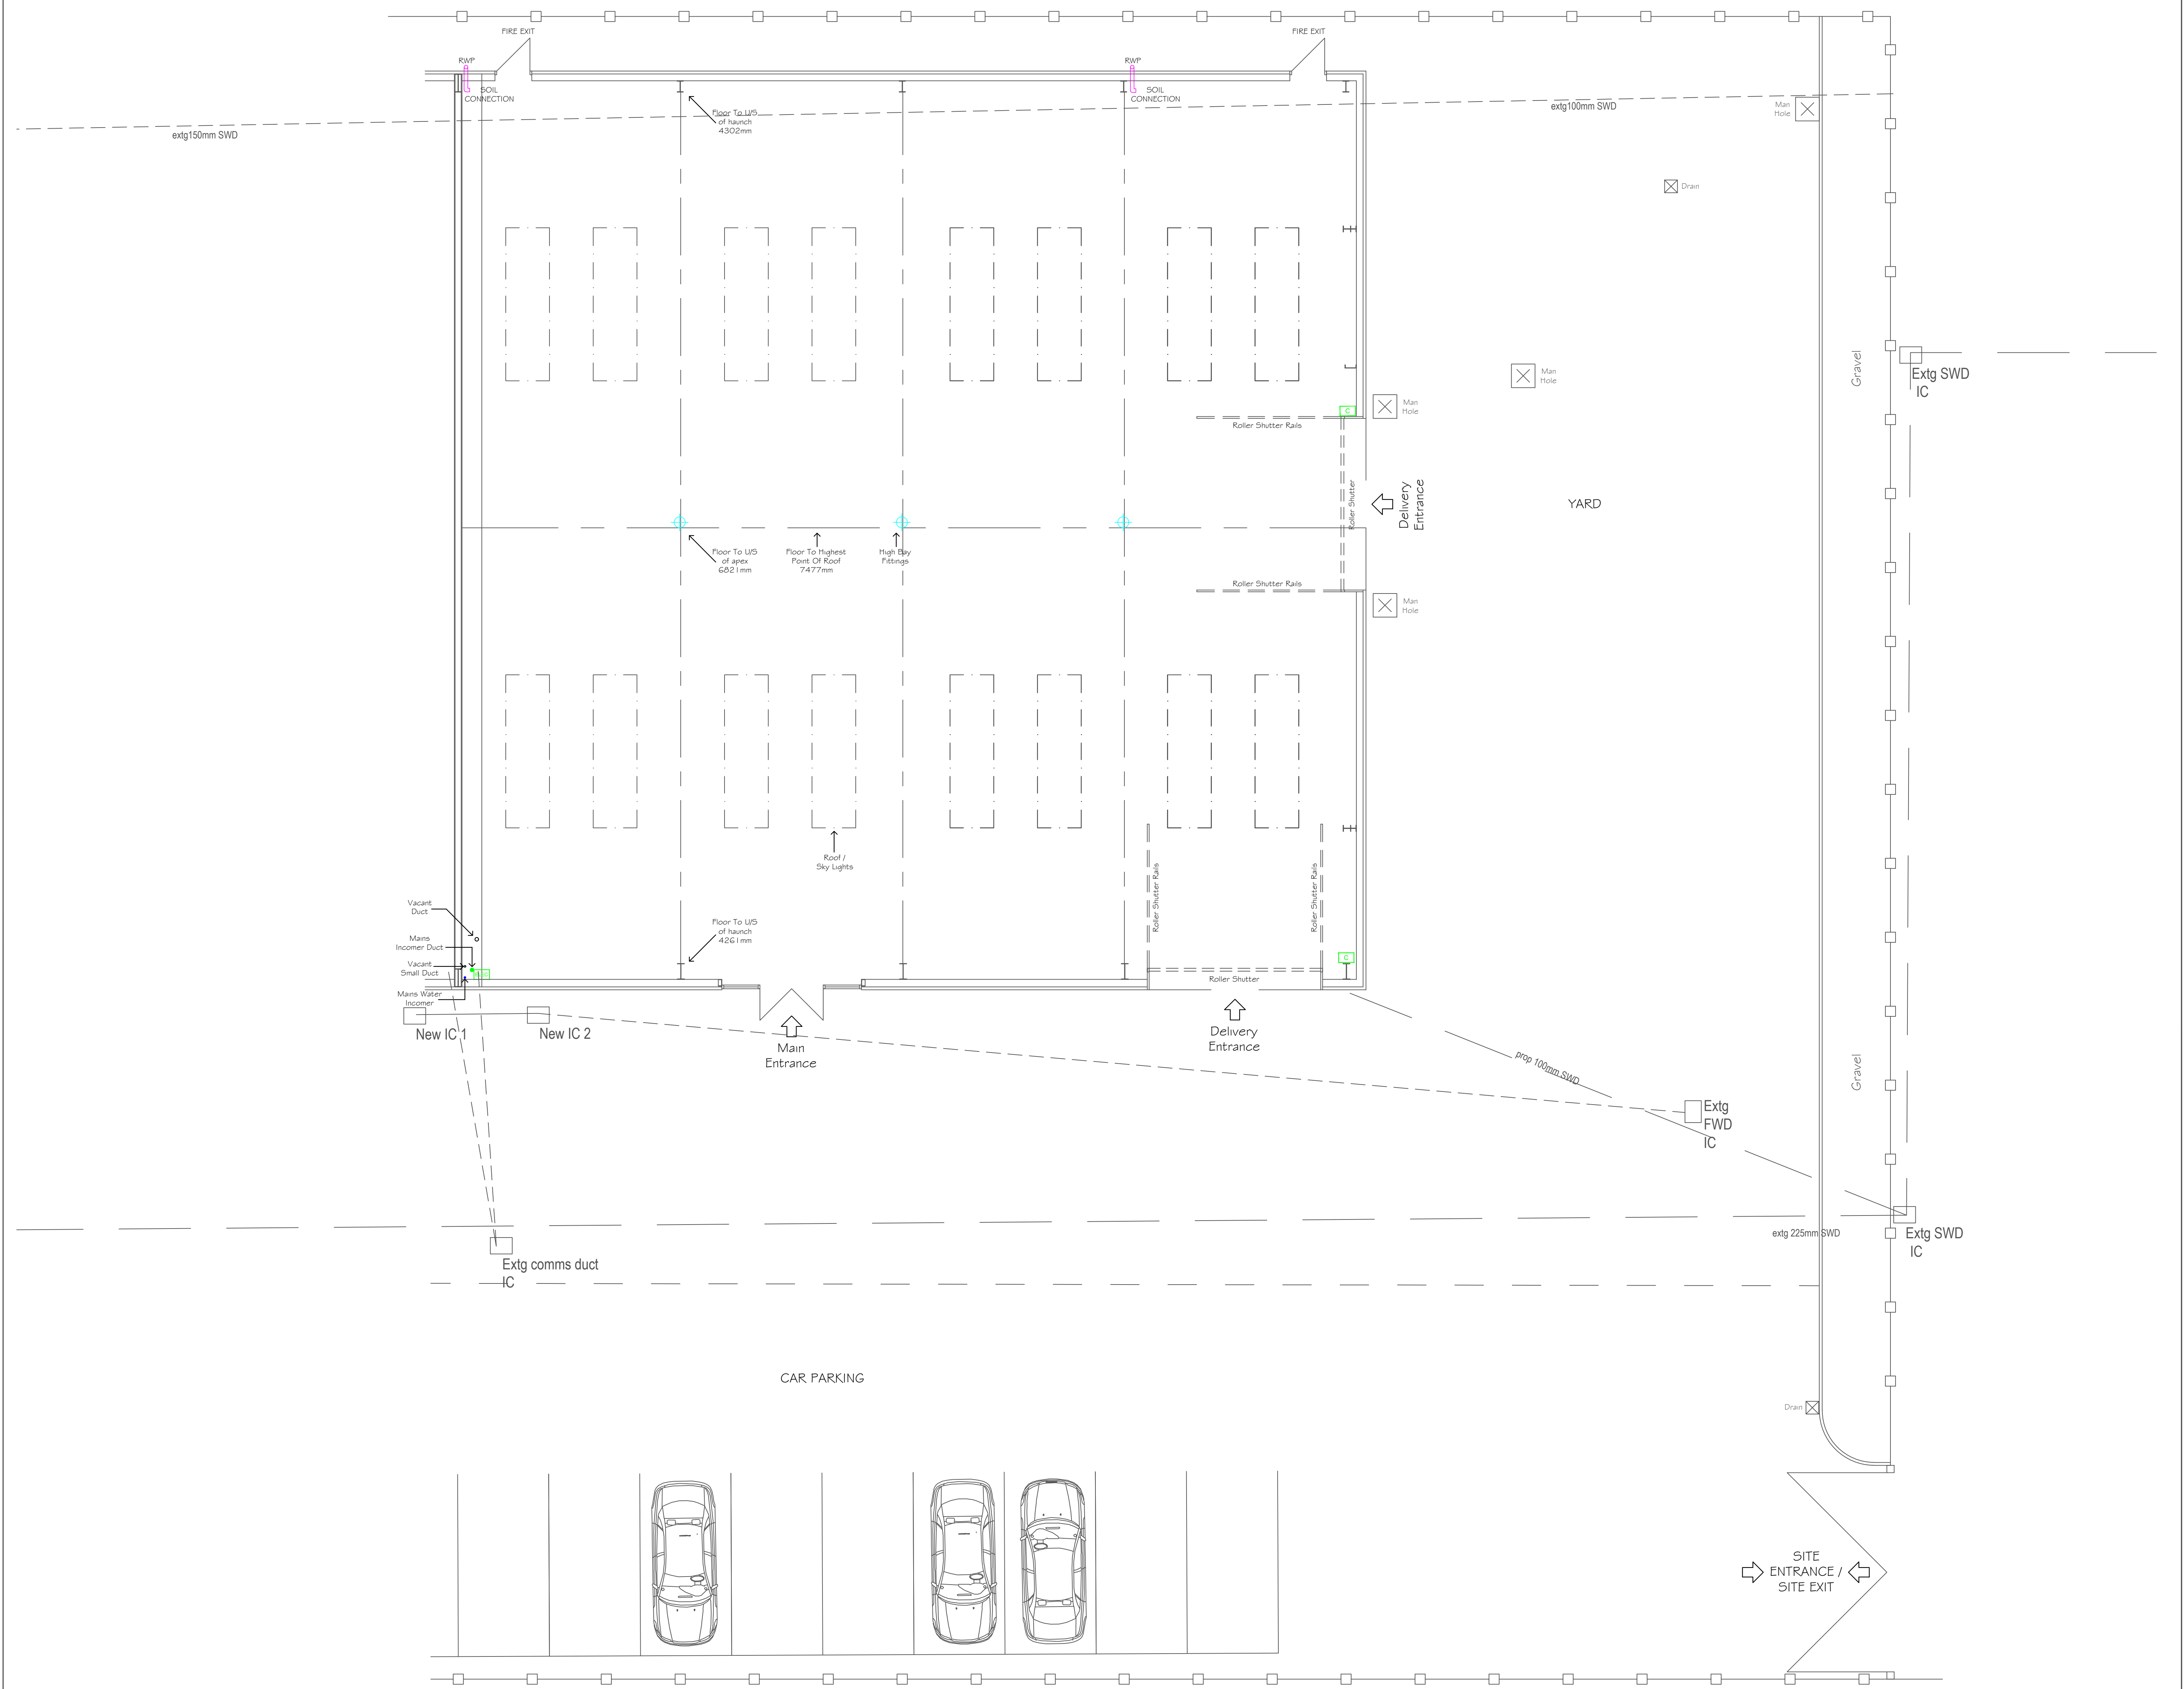


SITE PHOTOGRAPHS

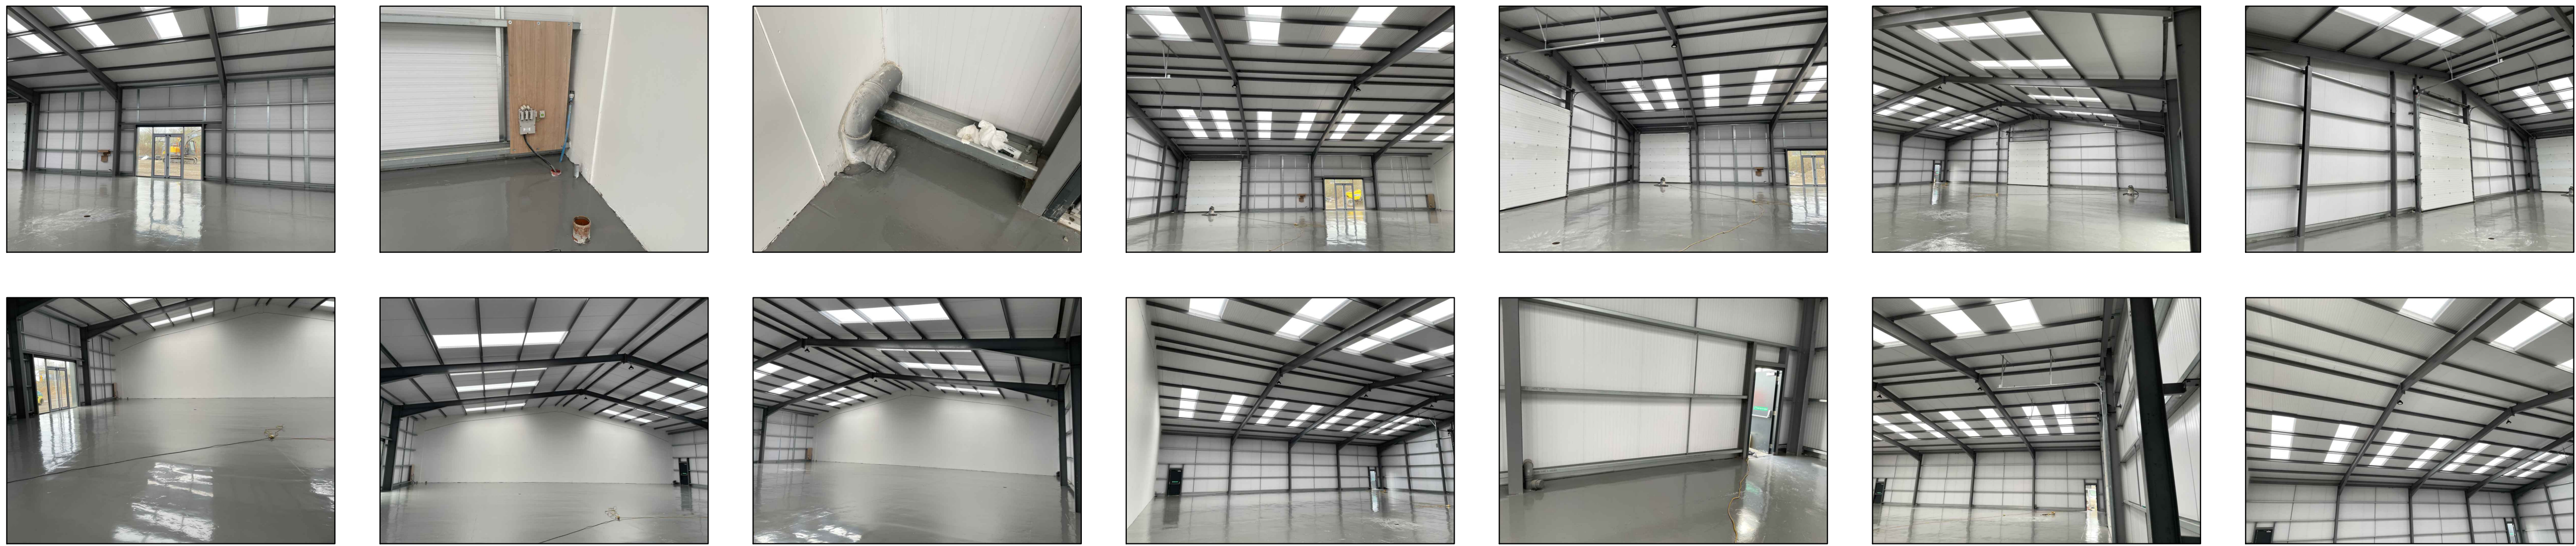

EXISTING DRAWING
GENERAL PLAN
STAGE 3

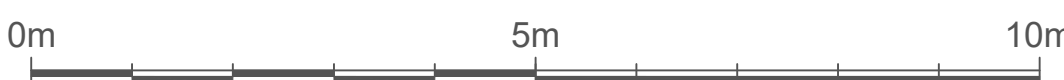

Site Address
CITY PLUMBING SUPPLIES LTD
Unit 6b
Interchange Trade Counter,
Huyton Business Park,
L36 6JF

NOTES

1. All dimensions to be checked on site, prior to manufacture and installation

Drawings subject to planning permission approval

James Sifton (TP Group Head Of Format)

01792 100200

or James.sifton@cityplumbing.co.uk

This drawing should not be copied or used in part without prior permission from City Plumbing Supplies Ltd. Details within this drawing are the copyright of City Plumbing Supplies Ltd.

lee dixon
interior design

127 Newthorpe Road, Newthorpe, Leeds, LS16 4DY
01934 678970 leedesign@cityplumbing.co.uk

CITY PLUMBING
PLUMBING LTD

City Plumbing Supplies Limited, Head Office, Eldon Way,
CPS Industrial Estate, CPS, Northampton, NN6 7SL

CLIENT
CITY PLUMBING SUPPLIES

PROJECT
NEW PROJECT 2022

PROJECT LOCATION
CPS LIVERPOOL HUYTON Unit 6B

TITLE
Existing Plan
General Layout
STAGE 3

DATE January 2022	DRAWN LD	APPROVED JM
SCALE 1:75 @ A0	PAPER SIZE A0	SHEET 3
PROJECT NO. LIVERPOOL HUYTON - 01	DRAWING NO. 01	REV. /