




Section A-A
Scale 1:200

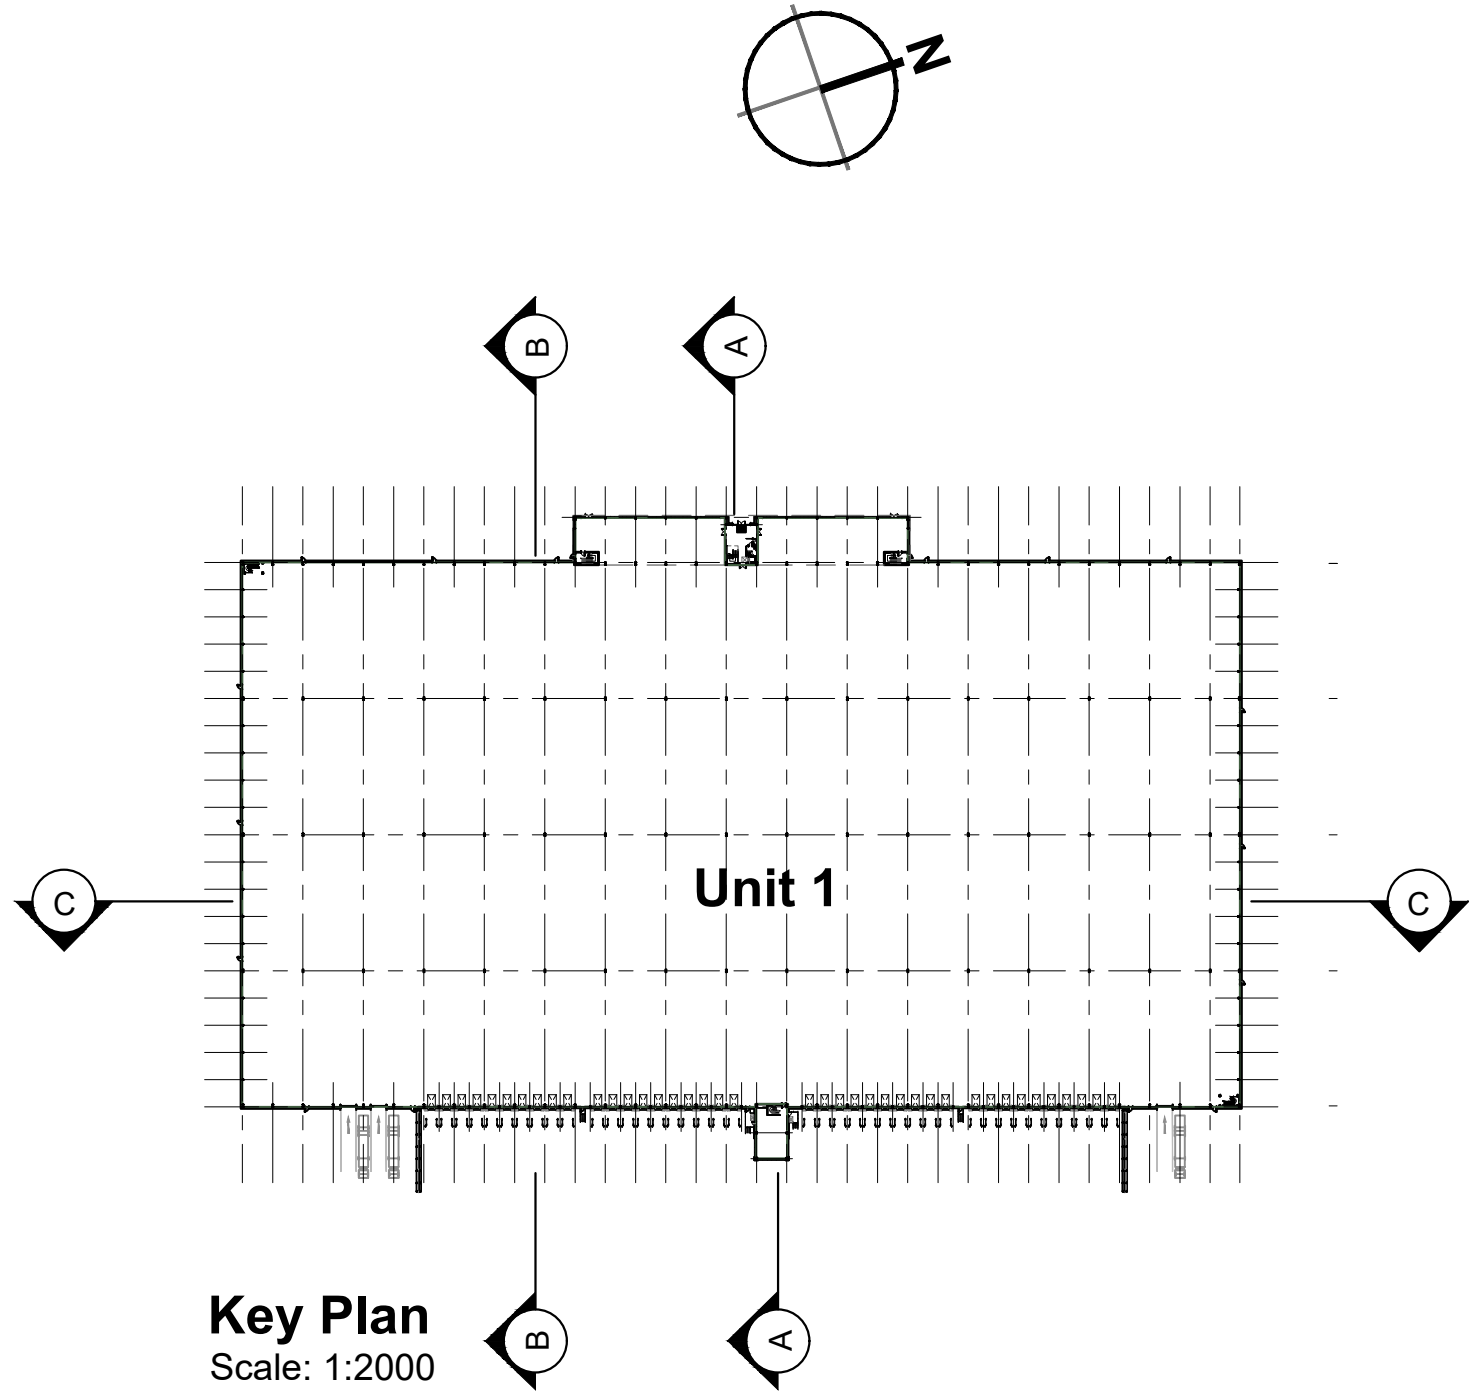


Key Plan
Scale: 1:2000

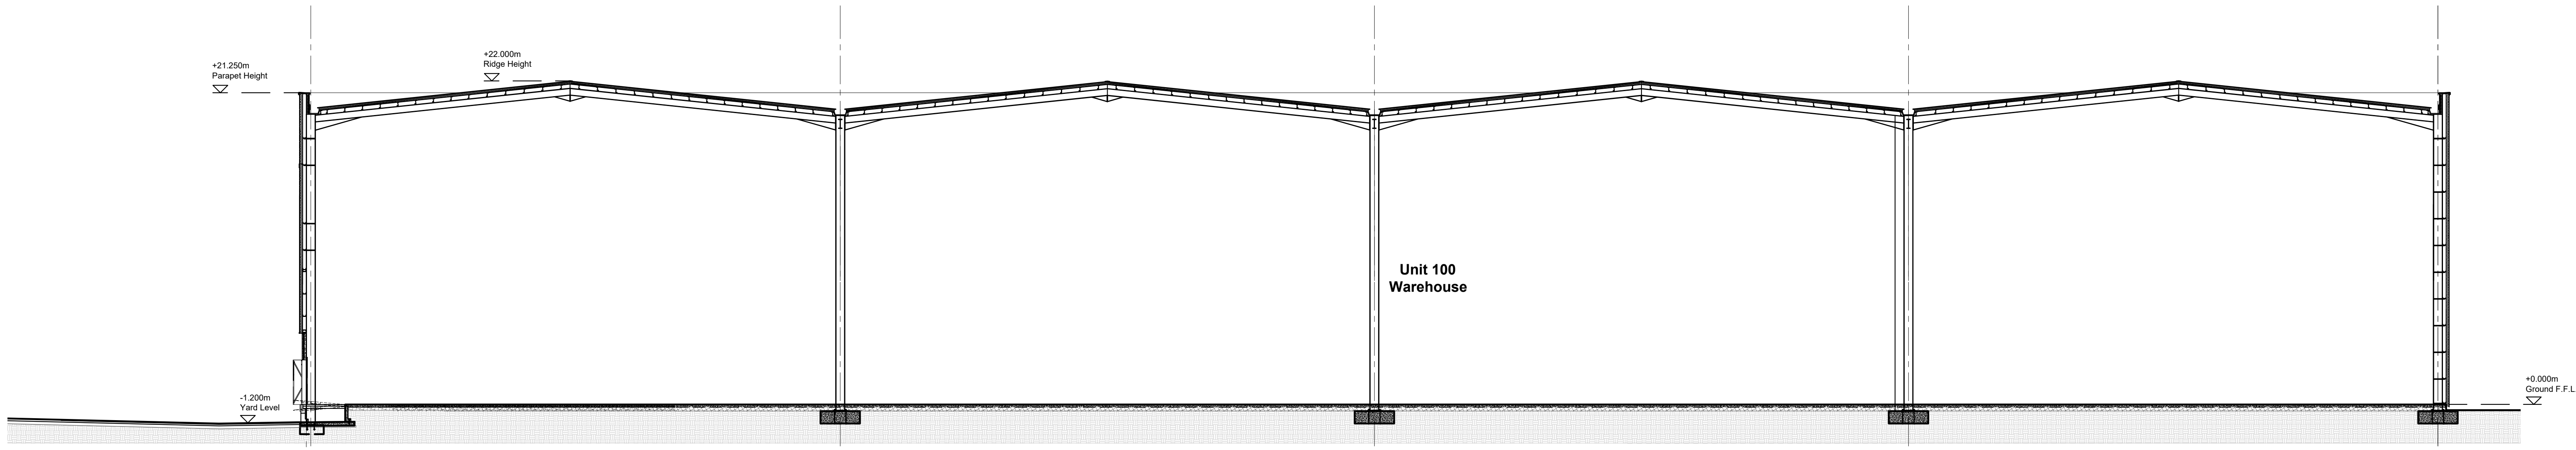

Section B-B
Scale 1:200

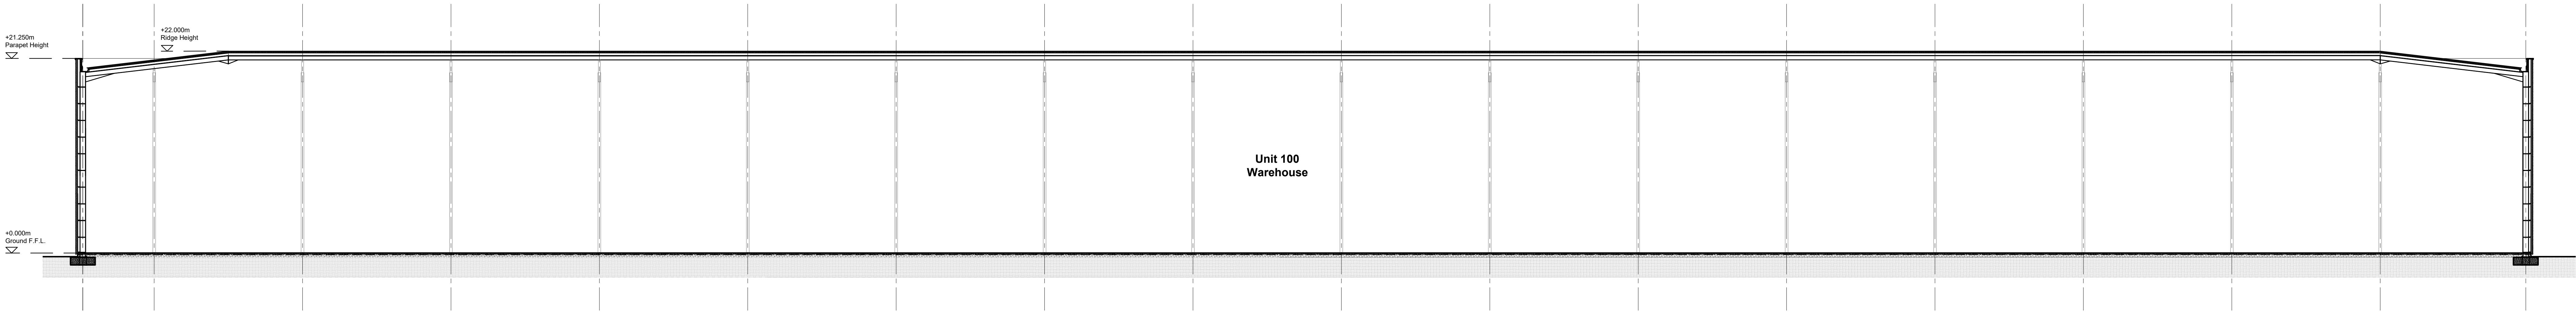

Section C-C
Scale 1:250

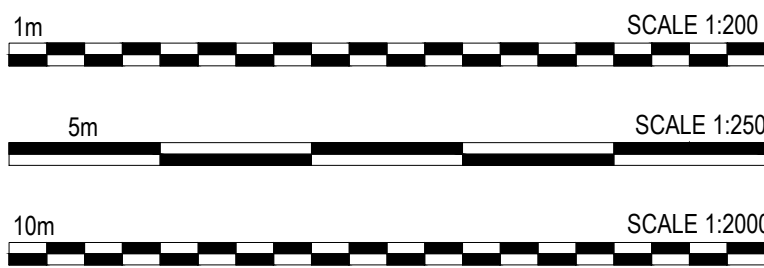

PLANNING
THIS DRAWING IS TO BE USED FOR THE EXETER APPROSE
ONLY AND SHOULD NOT BE USED FOR ANY OTHER

P1 Issued For Planning		MS	AD	31.01.23
rev	amendments	by	skd	date
Deacon Business Park, Knowsley				
Proposed Sections				
Information Container LOD:		LOD 200		
				
				
Network Deacon, Cofferdale Way, Network, Nottinghamshire NG24 2TN +44 (0)1536 653027 info@umcarchitects.com				
RIBA Plan Stage:		3 - Spatial Coordination		
Document Suitability:		S3		
Drawn / Checked:		MS / AD		
Date:		28/01/2023		
Scale:		As Drawn @ A0		
UMC Project Number:		21631		
Document Reference:		Drawing no: Revision:		
21631 - UMC - 0001 - ZZ - DR - A		1102		P1