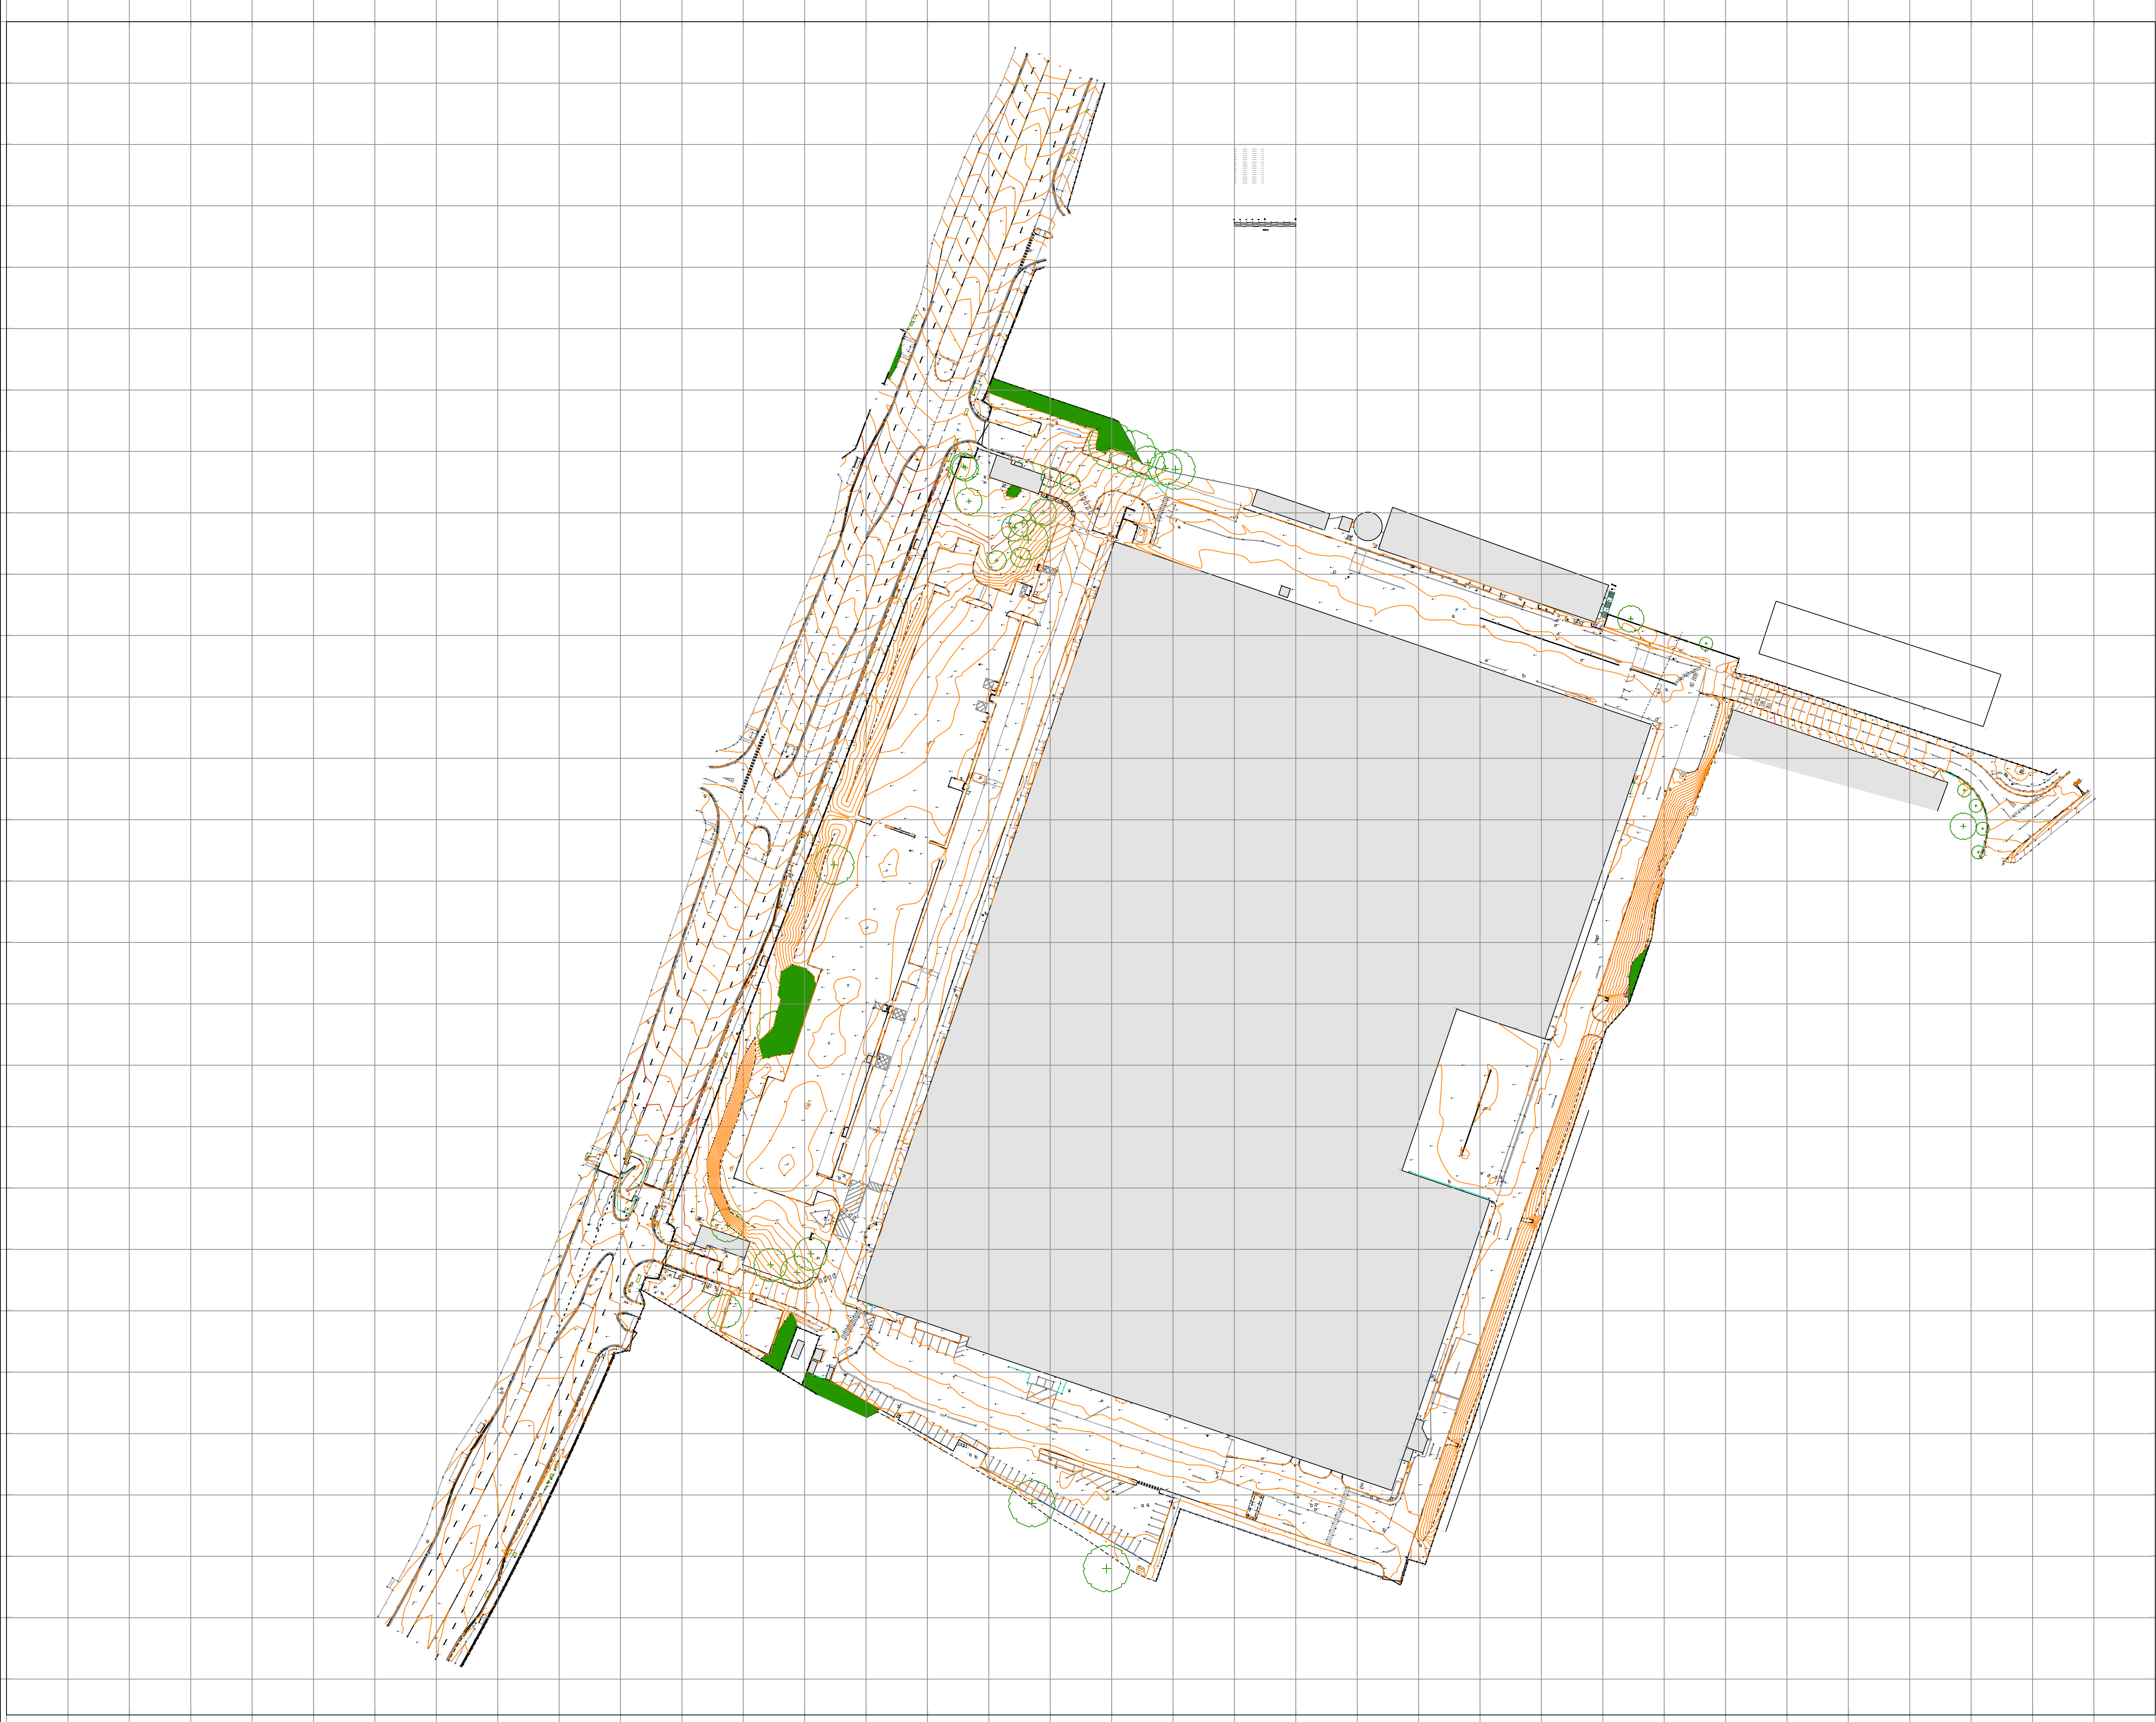


Notes :

This plan should only be used for its original purpose. SV Surveying Ltd accepts no responsibility for this plan if supplied to any other party other than the original client.

All dimensions / levels should be checked on site prior to design and construction.

Drainage information (where applicable) has been visually inspected from the surface and should be treated as approximate only.


Tree information (where applicable) has been surveyed from ground level and therefore should be treated as approximate only.

Contours are drawn at 0.2m intervals

The survey has been fixed to GPS OSGB 1936 using the active GPS network.

Legend:

Building Canopy / Overhang	Trig	Trig Pillar
Buildings / walls	Rldg	Ridge Level
Kerb line	Eave	Eave Level
Concrete edge	DPC	Dpc Level
Centre Line	FL	Floor Level
Barrier	Soft	Soft Level
Hedge	T/Bo	Control Box
Security Fence	LP	Lamp Post
Panel Fence	SP	Sign Post
Open Fence	Post	Post
Overhead Powerline	FS	Flag Staff
Chambers	Mk	Gas Marker
Survey Station & Name	EP	Electric Post
Bench Mark	TP	Telegraph Post
Temporary Bench Mark	Invt	Pipe Invert
GU	GU	Gully
RP	RP	Rodding Point
BT	BT	Box Cover
CO	CO	Cover Unknown
EC	EC	Electricity Cover
FH	FH	Fire Hydrant
OV	OV	Stop Valve
TV	TV	Tv Cover
WM	WM	Water Meter
BB	BB	Bellisha Beacon
BS	BS	Bus Stop
ER	ER	Earthing Rod
Box	Box	Post Box
MS	MS	Mile Stone
TL	TL	Traffic Light
GV	GV	Gas Valve
Peg	Peg	Peg

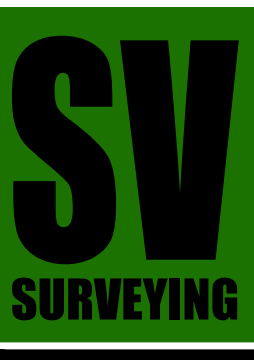

LAND SURVEYS + COMPUTER MODELLING
BUILDING SURVEYS + SITE ENGINEERING

SV SURVEYING LTD
76B MARKET STREET
ASHBY-DE-LA-ZOUCH
LEICESTERSHIRE
LE65 1AP

Tel 01530 560837
Fax 01530 560123
Email: info@svsurveying.co.uk
www.svsurveying.co.uk

Project **TIER**

DEACON INDUSTRIALPARK

Drawing **TOPOGRAPHIC
SITE SURVEY**

Scales 1:1000	Drawn/Paper Size BS/AB/SFA1
Survey Date 21/09/2022	Drawing No 22312-22-01
DO NOT SCALE	
(c) Copyright SV Surveying Ltd 2022.	