
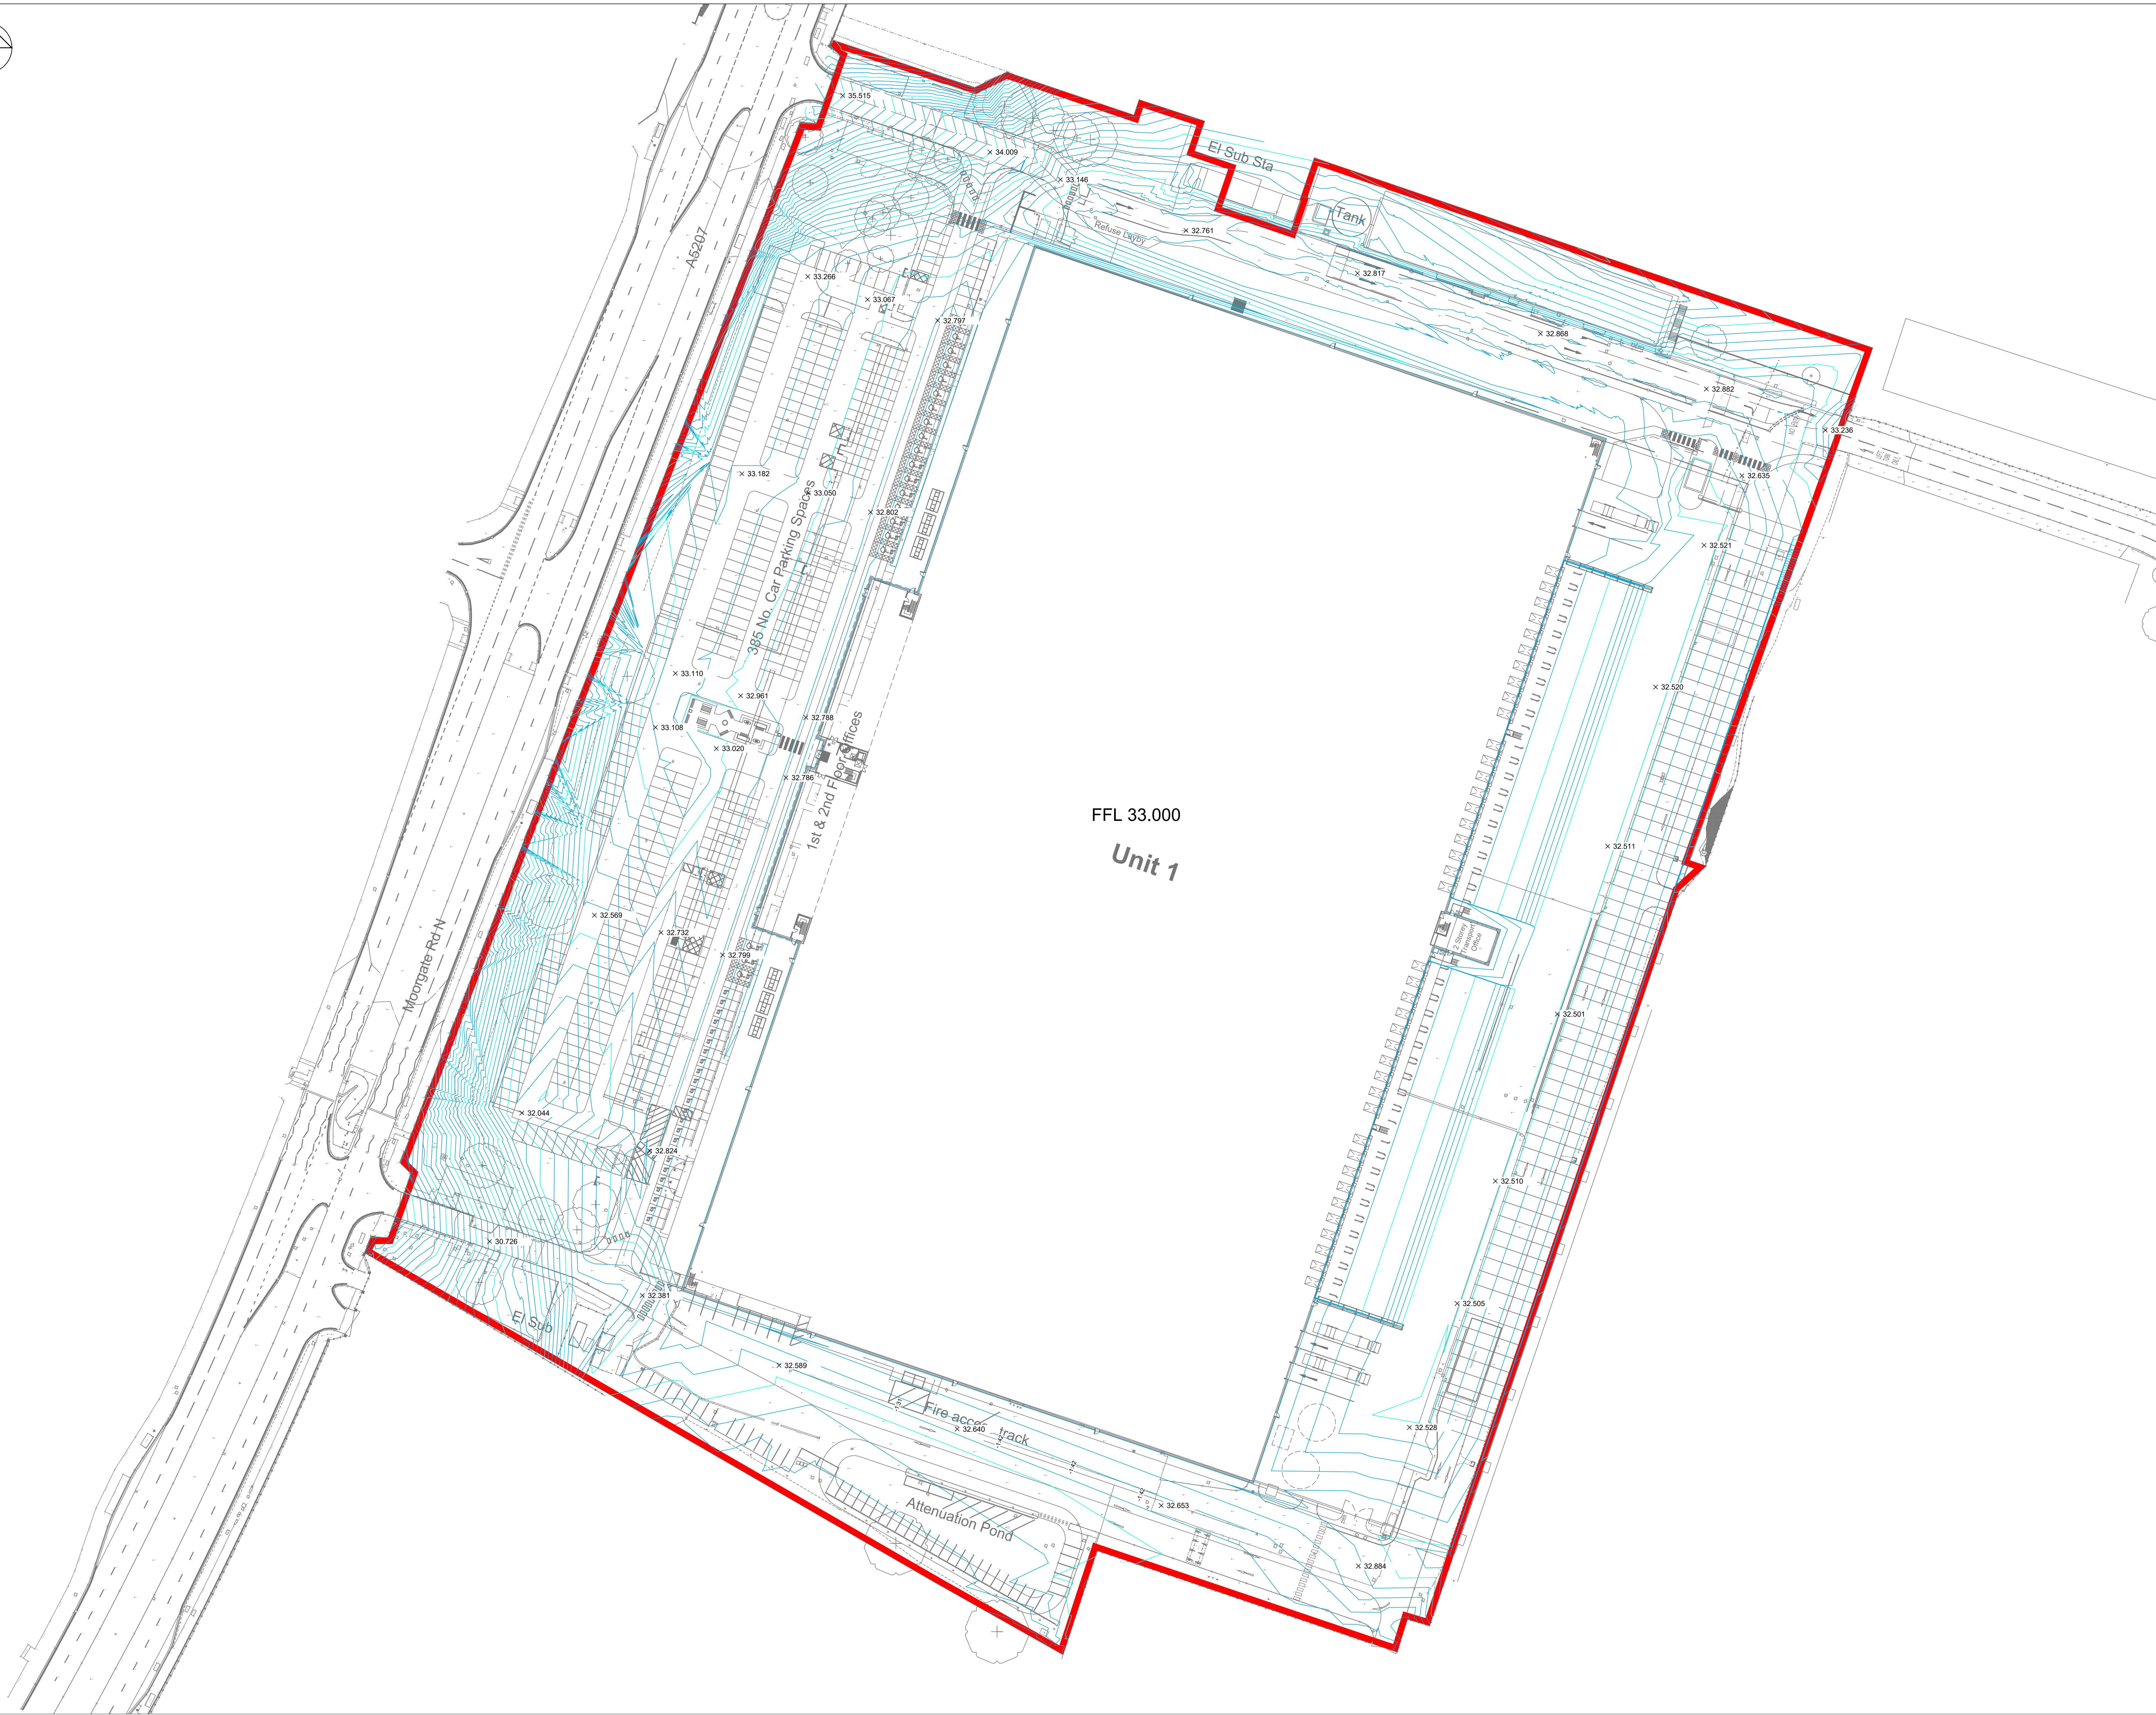


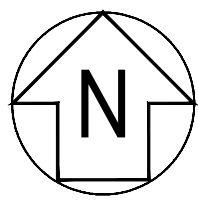

PI	24.01.23	LR	First issue	WNL	PG
Rev	Date	By	Description	Chk	App
APPROVAL					
			TIER CONSULT. Richmond House, Sandpiper Court, Chester Business Park, Chester CH4 9QZ T: 01244 684 900		
Client EQT Exeter					
Project Deacon Business Park Knowsley					
Title Proposed Levels					
Scale 1:500@A0	Drawn LR	Checked WNL	Revision P1		
Date JAN 22	Drawing No. T_22_2582_DRG-55-02				