


FOX WOOD GARDEN VILLAGE PHASE 3

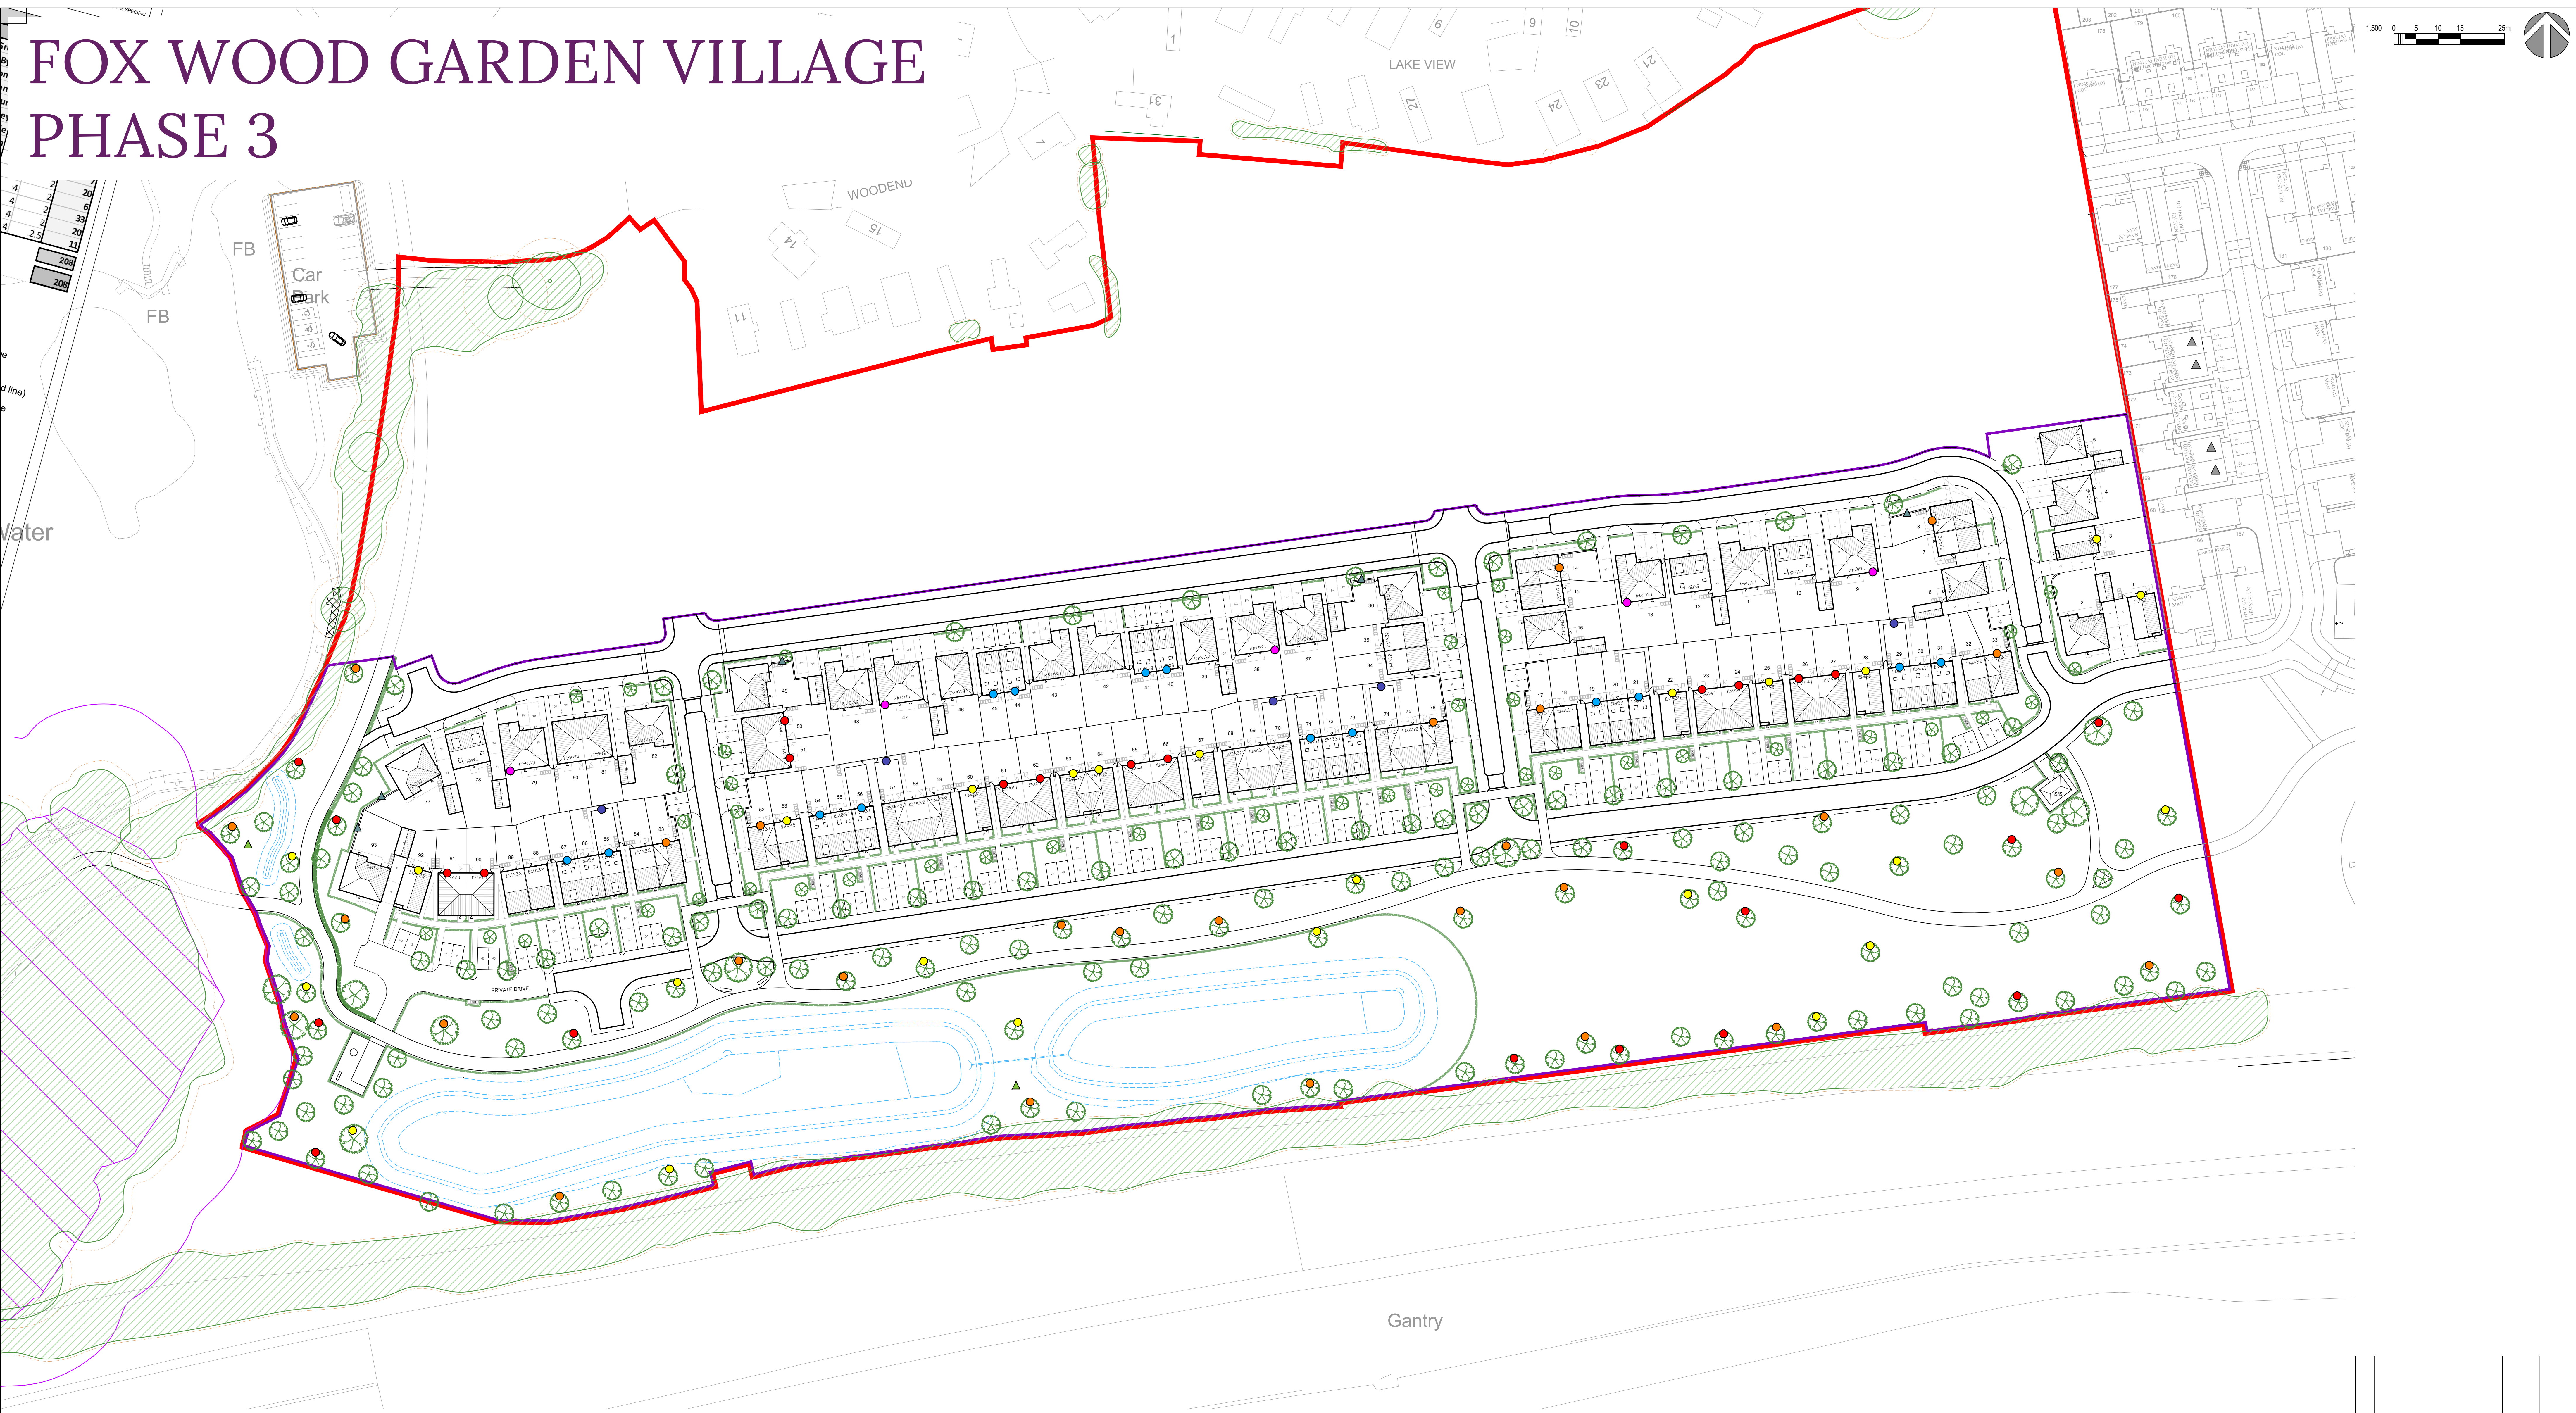

GENERAL NOTES:

- Boxes for tits, sparrows or starlings should be fixed two to four metres up a tree or a wall
- Unless there are trees or buildings which shade the box during the day, face the box between north and east, thus avoiding strong sunlight and the wettest winds
- Make sure that the birds have a clear flight path to the nest without any clutter directly in front of the entrance. Tilt the box forward slightly so that any driving rain will hit the roof and bounce clear
- House sparrows and starlings will readily use nest boxes placed high up under the eaves. Since these birds nest in loose colonies, two or three can be sited spaced out on the same side of the house. Keep these away from areas where house martins normally nest
- Open fronted nest boxes suitable for robins and wren are best positioned 1-2m off the ground and can be attached to a wall, fence or tree that has sufficient vegetation such as shrubs and creepers growing around it, allowing cover for visiting birds


KEY

- House Sparrow Terrace Nest Box (14 no.)
- General Nest Box (25 no.)
- Starling Nest Box (28 no.)
- Swift Nest Box (26 no.)
- Integrated Bat Access Panel (5 no.)
- Bug Hotel (14 no.)
- ▲ Bee Brick (5 no.)
- ▲ Hibernacula to TEP Detail (2 no.)
- Site Boundary

NOTE: This plan has been drawn up in accordance with the TEP Ecological Survey and Assessment, Homes for Nature, and TW Group Guidance

Required Bat Boxes: 5 (5% of Plots)
Required Bee Bricks: 5 (5% of Plots)
Required Bug Hotels: 14 (15% of Plots)
Required Bird Boxes: 93 (100% of Plots)

PRODUCTS or similar approved

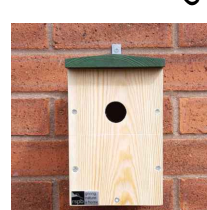House Sparrow Terrace Nest Box	Swift Nest Box	Bee Brick
		
General Nest Box	Integrated Bat Access Panel	
		
Starling Nest Box	Bug Hotel	
		

Rev	Description	Date	Initial
Revisions			
Taylor Wimpey			
Taylor Wimpey North West Washington House, Birchwood Park, Warrington, Cheshire WA3 6GR Tel 01925 849 500 Fax 01925 849 501 www.taylorwimpey.com			
Fox Wood Garden Village Phase 3A			
Ecology Plan			
PLANNING			
DRAWING NUMBER			
1474	ECO	01	-