


FOX WOOD GARDEN VILLAGE PHASE 3

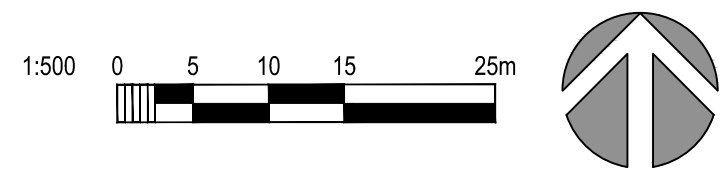

LEGEND


BUILD ROUTE

COMPOUND LOCATION

BRICK COMPOUND

COMPOUND CAR PARK

SILOS

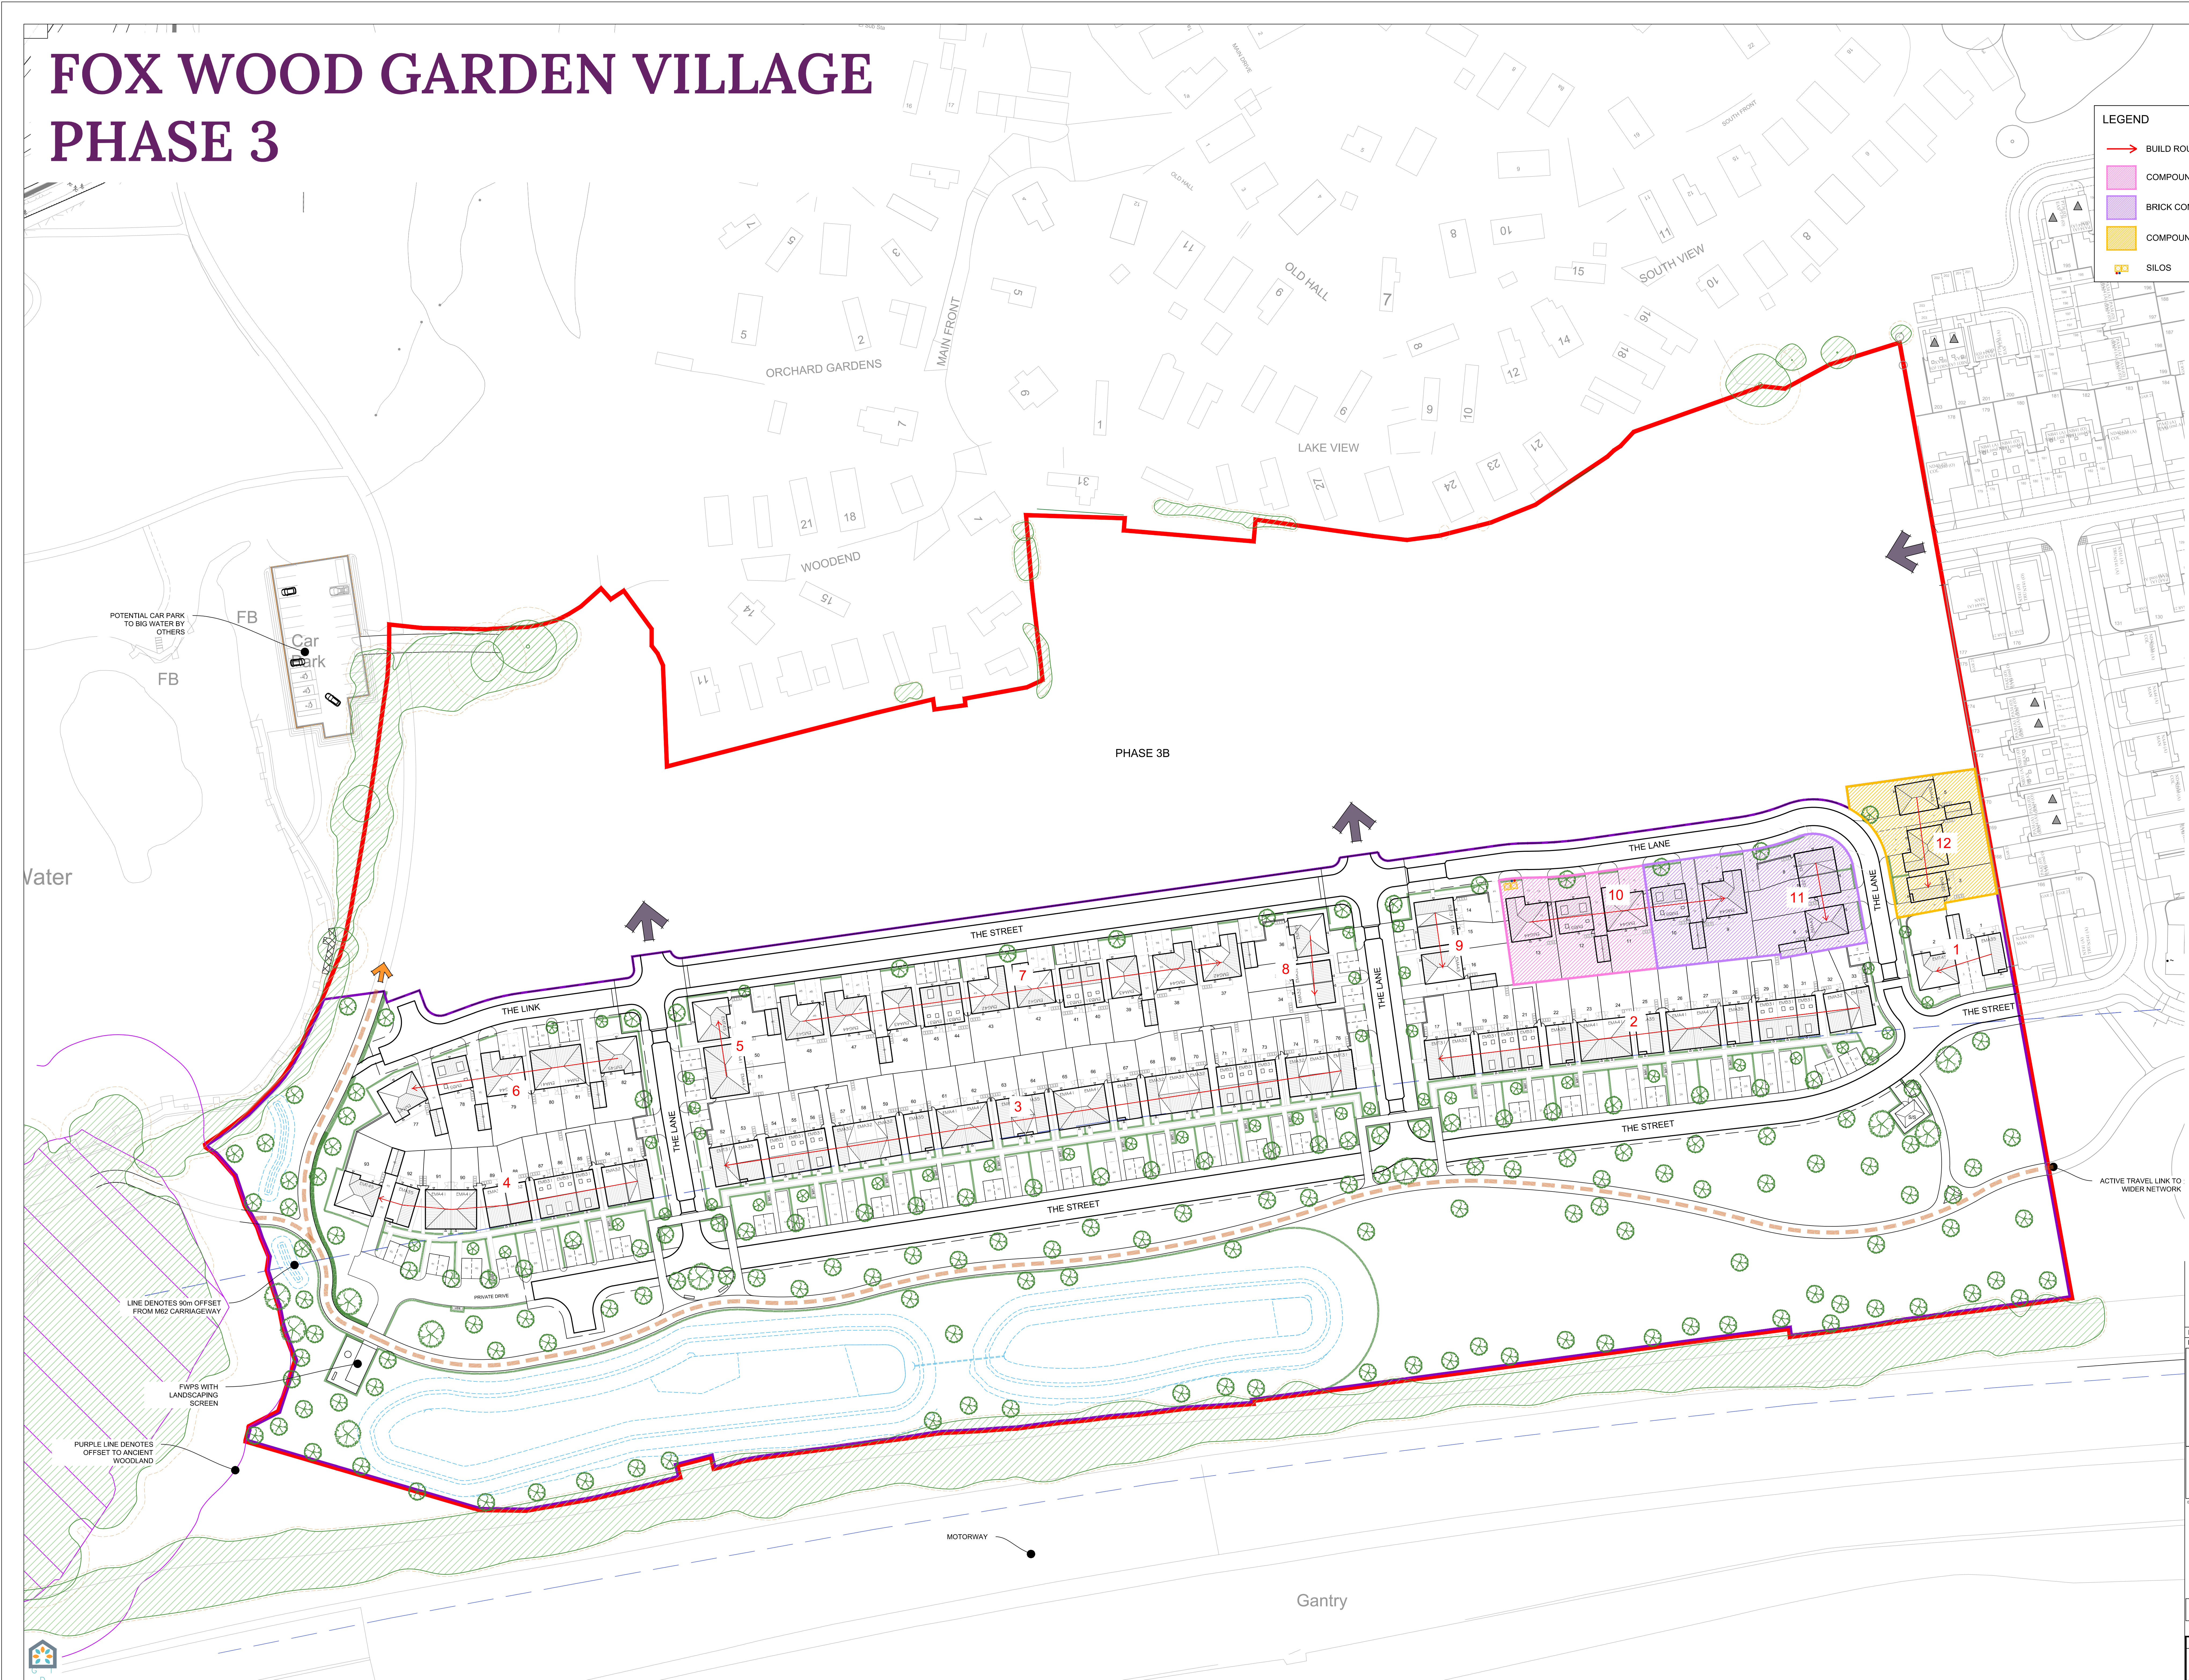

Rev

Description

Date

Initial

Revisions

Taylor Wimpey

Taylor Wimpey North West
Washington House, Birchwood Park,
Warrington, Cheshire WA3 6GR
Tel 01524 849 500 Fax 01524 849 501
www.taylorwimpey.com

FOCUS TITLE

Fox Wood Garden Village
Phase 3A

Build Route

FOR INFORMATION

DATE SCALE

1:500 @ A0

DATE

Jan 26

DESIGN

TW

CHECKED BY

DRAWING NUMBER

1474

BR

03

REVISION

-