


SF48 - 1.8m High Paladin Mesh Fencing Detail

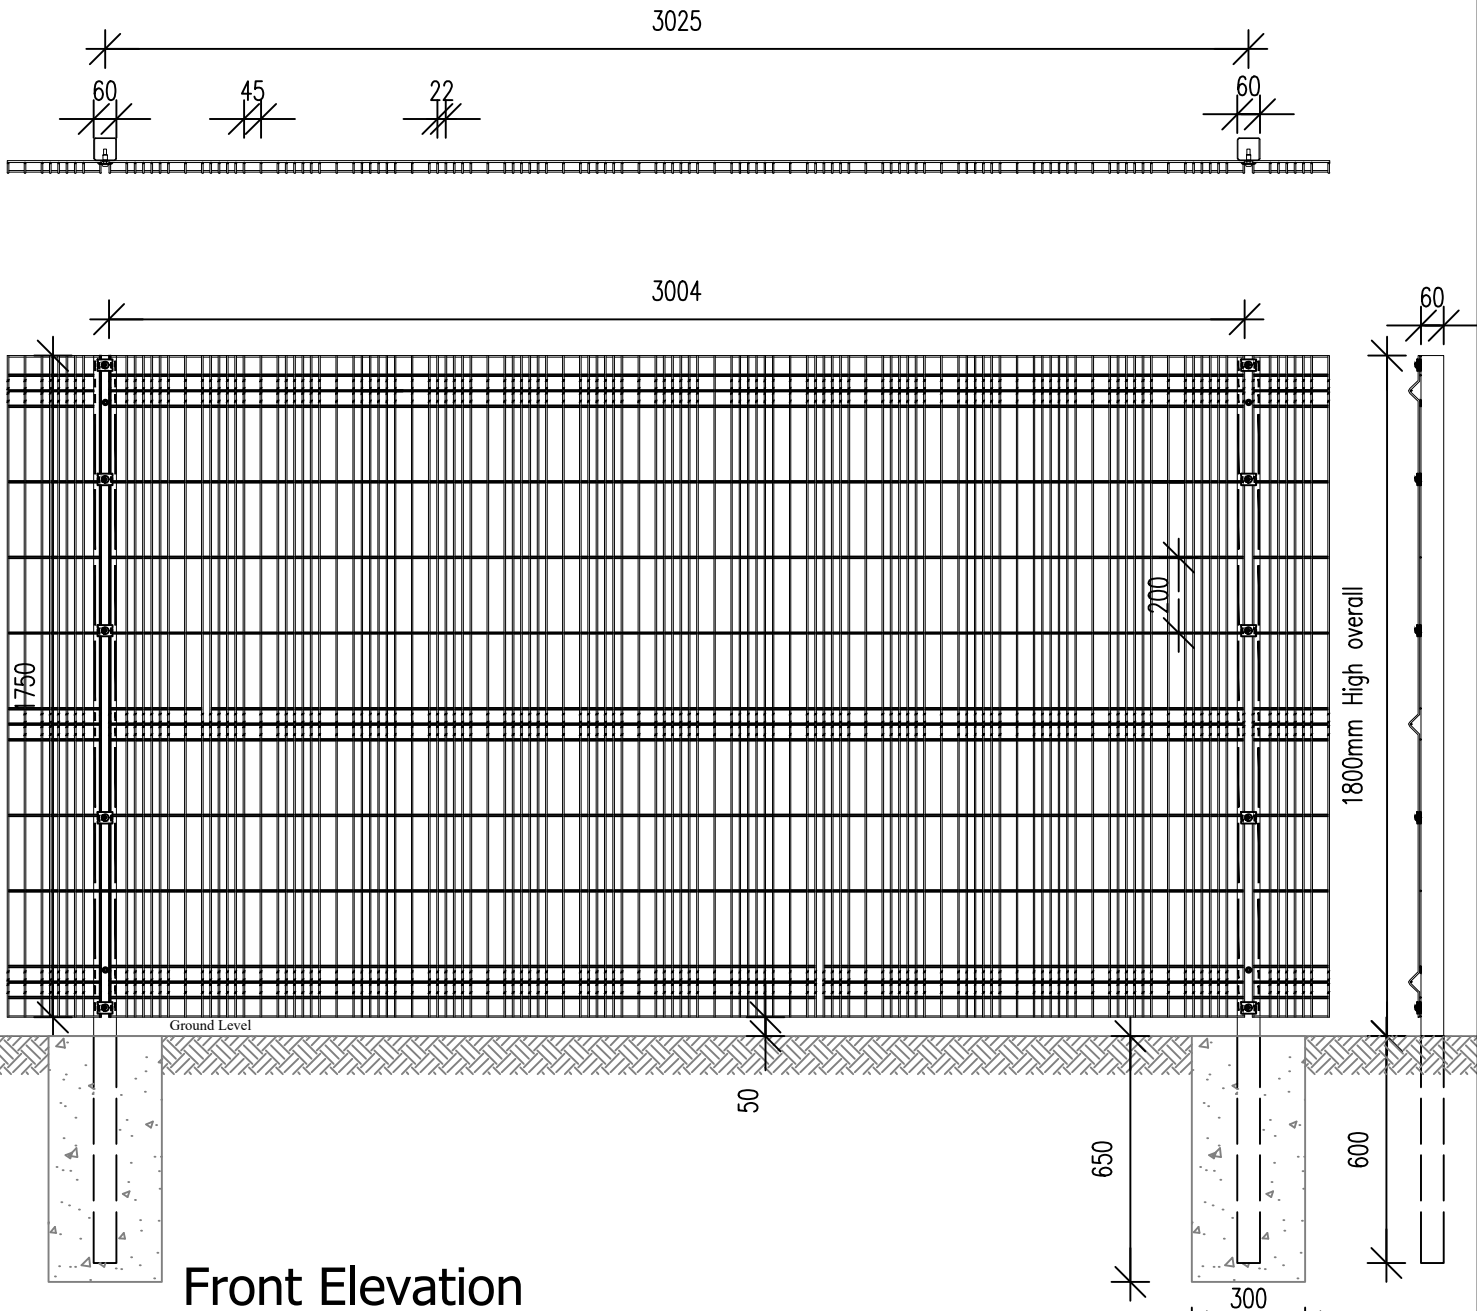

Rev	Description	Date	Initial
Revisions			

Taylor Wimpey

Taylor Wimpey North West
Washington House, Birchwood Park,
Warrington, Cheshire WA3 6GR
Tel 01925 849 500 Fax 01925 849 501
www.taylorwimpey.com

Regional Standard Detail
1.8m High Paladin Mesh
Fencing Detail

BOUNDARY TREATMENT DETAIL

1:20 @ A4	29/03/21	VC	-
DRAWING NUMBER			
-	SF	48	-