



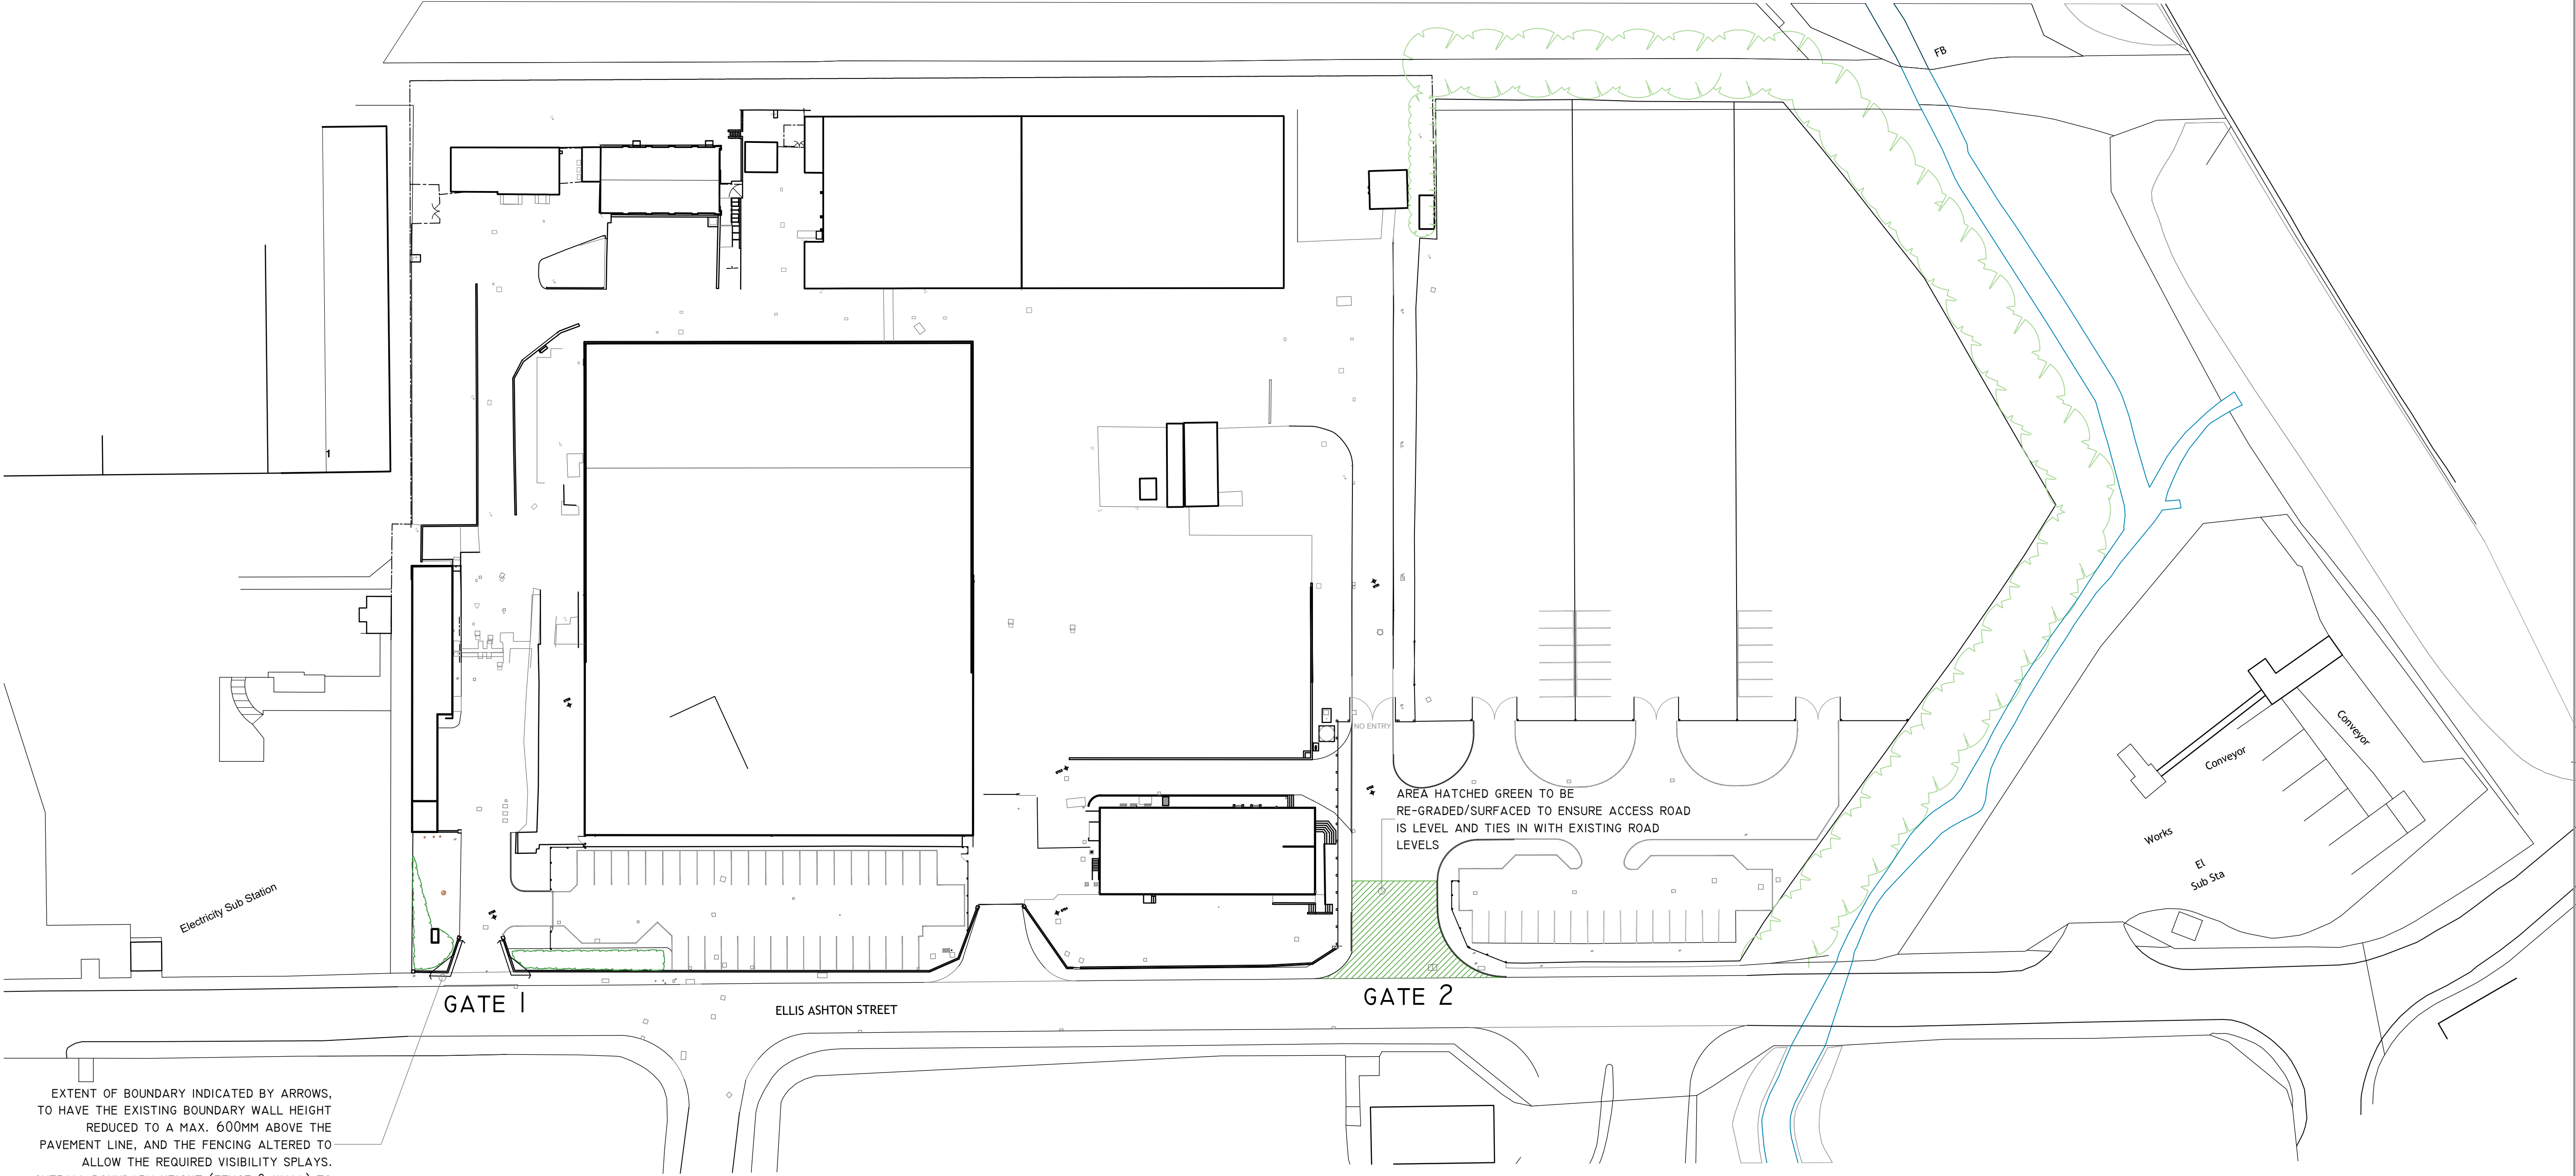

EXTENT OF BOUNDARY INDICATED BY ARROWS, TO HAVE THE EXISTING BOUNDARY WALL HEIGHT REDUCED TO A MAX. 600MM ABOVE THE PAVEMENT LINE, AND THE FENCING ALTERED TO ALLOW THE REQUIRED VISIBILITY SPLAYS. OVERALL BOUNDARY HEIGHT (FENCE & WALL) TO MATCH EXISTING HEIGHT OF 2.4M.

AREA HATCHED GREEN TO BE RE-GRADED/SURFACED TO ENSURE ACCESS ROAD IS LEVEL AND TIES IN WITH EXISTING ROAD LEVELS

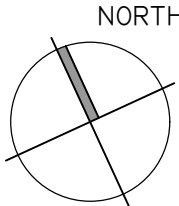

2 HERBACEOUS COURT,  
CROFTON, WAKEFIELD,  
WEST YORKSHIRE. WF41FF  
07368 544787 phil@aspire-studio.co.uk  
www.aspire-studio.co.uk

ASPIRE DESIGN STUDIO LTD

ESTATE WORKS  
HARDWOOD SALES LTD  
HUXTON BUSINESS PARK  
ELLIS ASHTON STREET  
HUXTON, LIVERPOOL  
L36 6BN

CLIENT  
HARDWOOD SALES LTD

DESCRIPTION - C:\ASPIRE\21-1073\HWTS  
OVERALL ESTATE PLAN  
AS PROPOSED

DRAWING NO  
A(10)-50

JOB NO  
21-1073

DATE DRAWN  
25/04/21

SCALE  
1:500@A1

DRAWN BY  
PJC

AUTHORISED BY  
PJC

PURPOSE OF ISSUE  
COMMENT ☐ FEASIBILITY ☐  
PLANNING ☒ PLANNING APPROVED ☐  
LEGAL ☐ CONTRACT ☐  
BUILDING REG ☐ TENDER ☐  
CONSTRUCTION ☐ AS BUILT ☐