


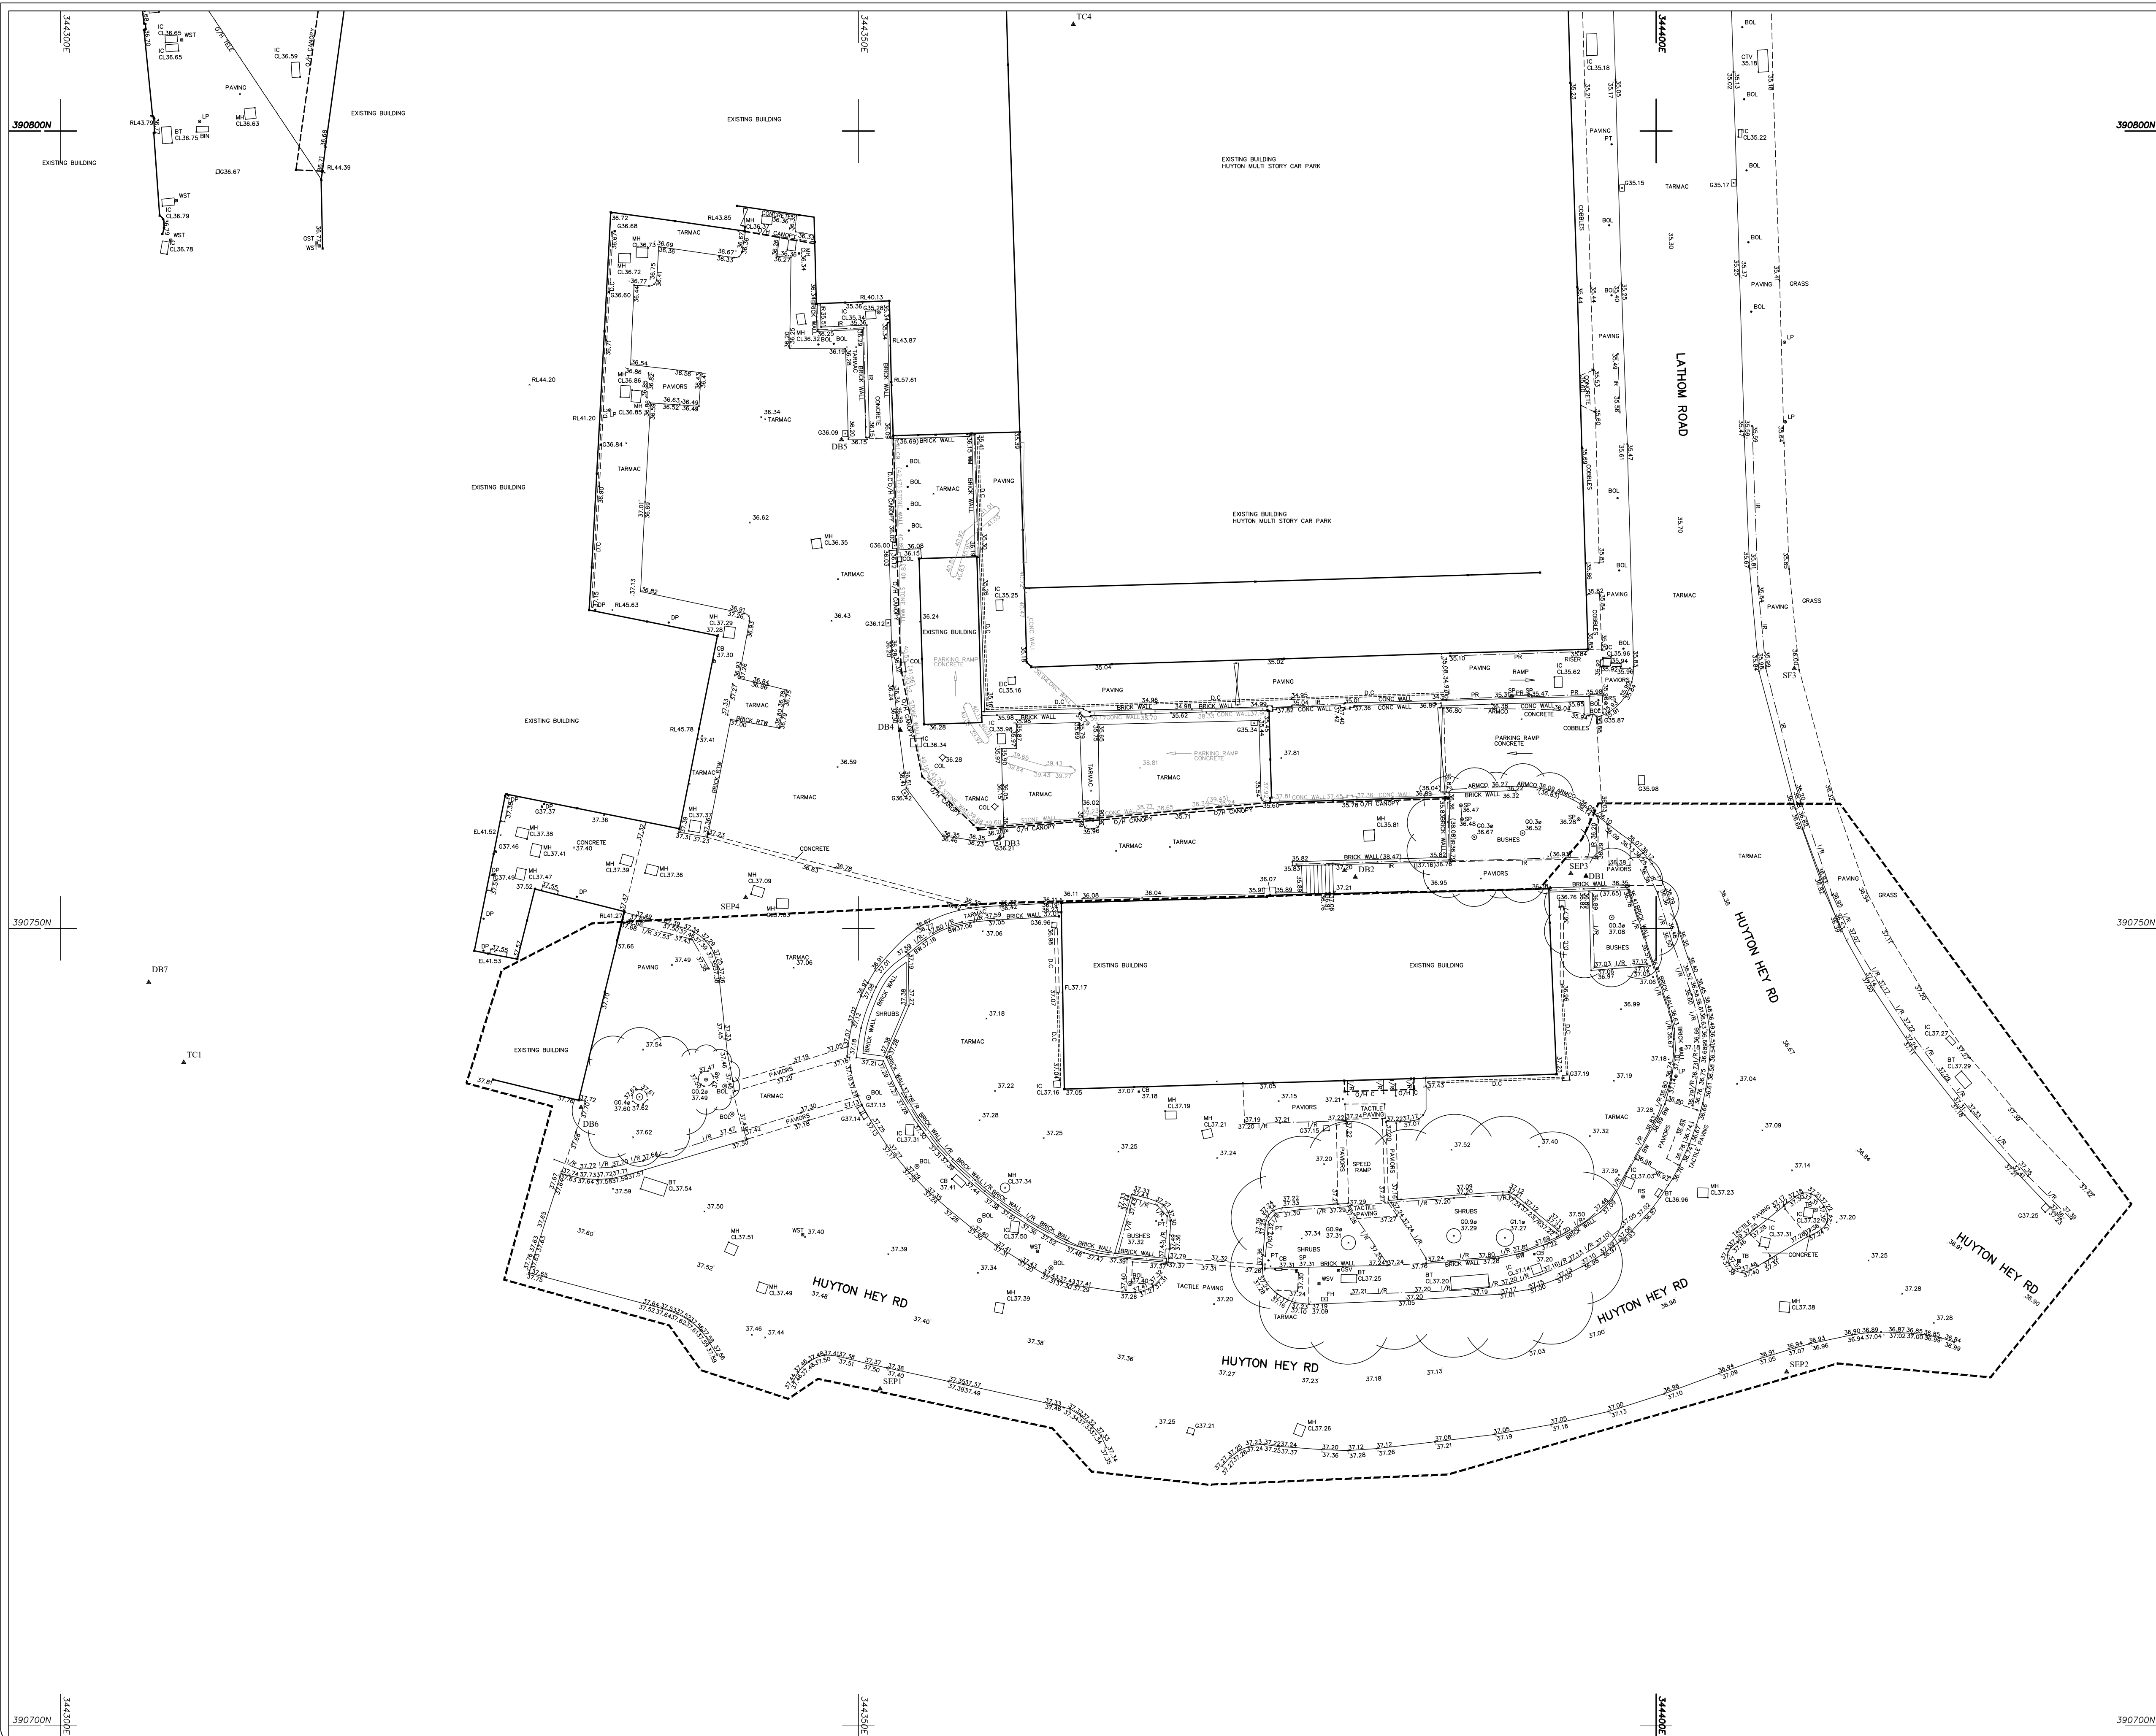

© Survey & Engineering Projects Ltd. 2023
Reproduction in whole or in part by any means is prohibited without the prior permission of Survey & Engineering Projects Ltd.
T. (01493) 729835 F. (01493) 725566 W. www.surveyandengineering.co.uk E. info@surveyandengineering.co.uk

PLAN GRID NORTH

File Name: S24376-1_3D-Rev_A.dwg

LEGEND

AV	AIR VALVE	LIB	LIFEBOY
BM	BULLOCK BEACON	LI	LIFE LINE
BOL	BOLLARD	MKR	MARKER
BS	BUS STOP	MS	MANHOLE
BT	BENCH MARK	MP	MOORING POINT
CB	CONTROL BOX	MR	MONITORING WELL
FL	FINISHED FLOOR LEVEL	WM	WATER METER
FN	FIRE HYDRANT	WST	WATER STOP TAP
FP	FLAT POLE	WSV	WATER STOP VALVE
GL	GROUND LIGHT	DO	DOOR

NOTES

All levels relate to O.S. (Newlyn) Datum. Established using network RTK.
Survey plotted on a plane local grid, orientated to National Grid.
Area within bold dashed line surveyed on 20/04/23 and added onto original drawing.

Name	Easting	Northing	Height

SCALE BAR

0 2m 4m 8m 12m 16m

REV	DATE	DESCRIPTION
A	05/23	Additional survey information added to north of drawing.

SURVEY & ENGINEERING PROJECTS

Client
Knowsley Council
Invest Knowsley
Civic Way
Huyton
L36 9GD

Project Title
Topographical Survey of Land at:
Huyton MSCP
Latham Road
Huyton
L36 9YB

Surveyed H.Kildear	Drawn B.Foy	Checked R.Critchley
Scale 1:200	Date Apr 23	Drawing Ref. S24376-1
No. 01	Size A1	Rev A