



- Dimensions are in millimeters, unless stated otherwise.
- Scaling of this drawing is not recommended.
- It is the recipient's responsibility to print this document to the correct scale.
- All relevant drawings and specifications should be read in conjunction with this drawing.




Masterplan Boundary
Application Boundary

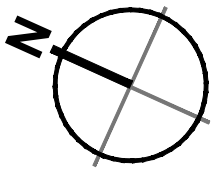

Unit 03 Key Plan
Scale 1:2000

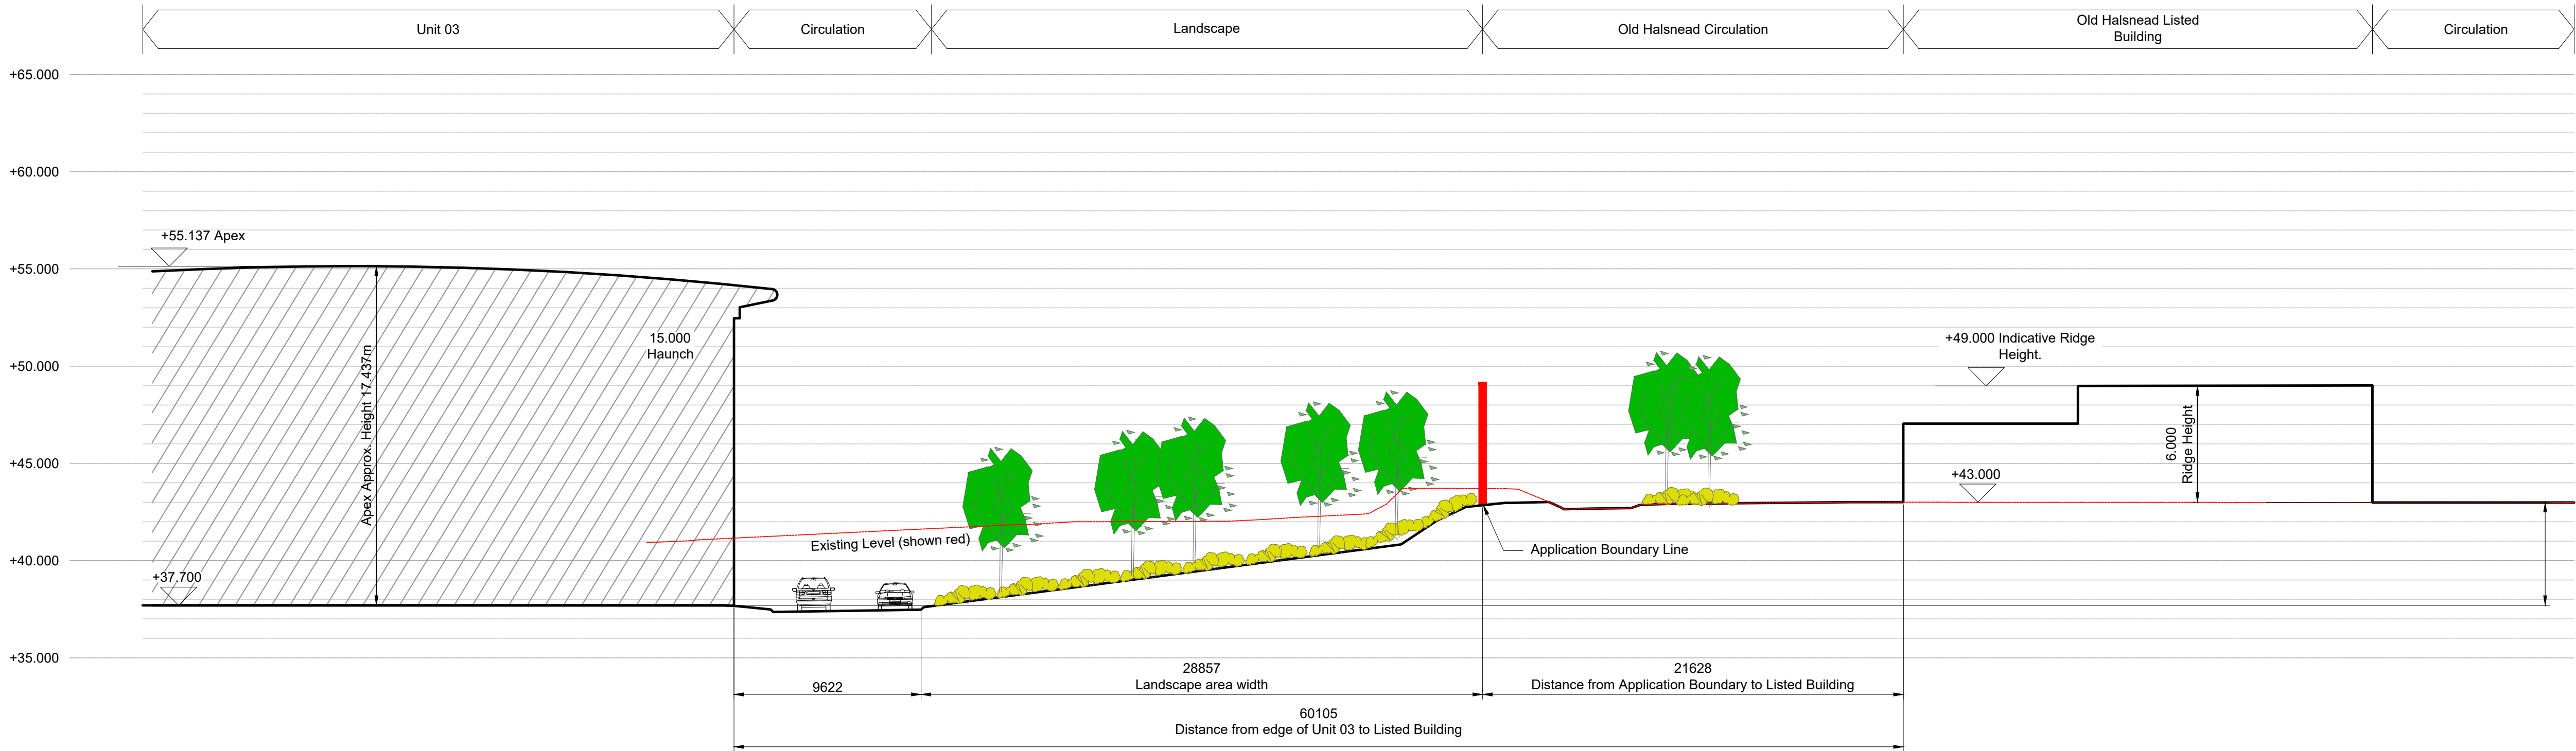

Unit 03 Site Cross Section (A-A)
Scale 1:200

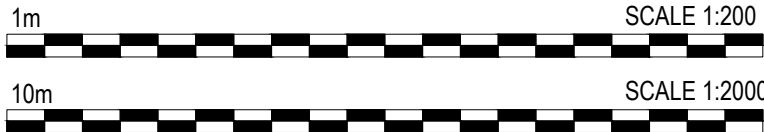

5300
Elevation Difference
between Unit 03 & the
Listed Building

PLANNING

rev	amendments	by	ckd	date
-----	------------	----	-----	------

Unit 03, Symmetry Park, Merseyside

Unit 03 Site Cross Section

LOD 2	LOI 2
-------	-------

TRITAX SYMMETRY
A TRITAX BIG BOX COMPANY



RIBA PoW Stage:	2 - Concept Design
Document Suitability:	S2
Drawn / Checked:	MY / DEB
Date:	05/01/2024
Scale:	As Noted @ A1
UMC Project Number:	22605
Document Reference:	Drawing no: Revision:
22605 - UMC - XXXX - SI - DR - A	0707 P05