


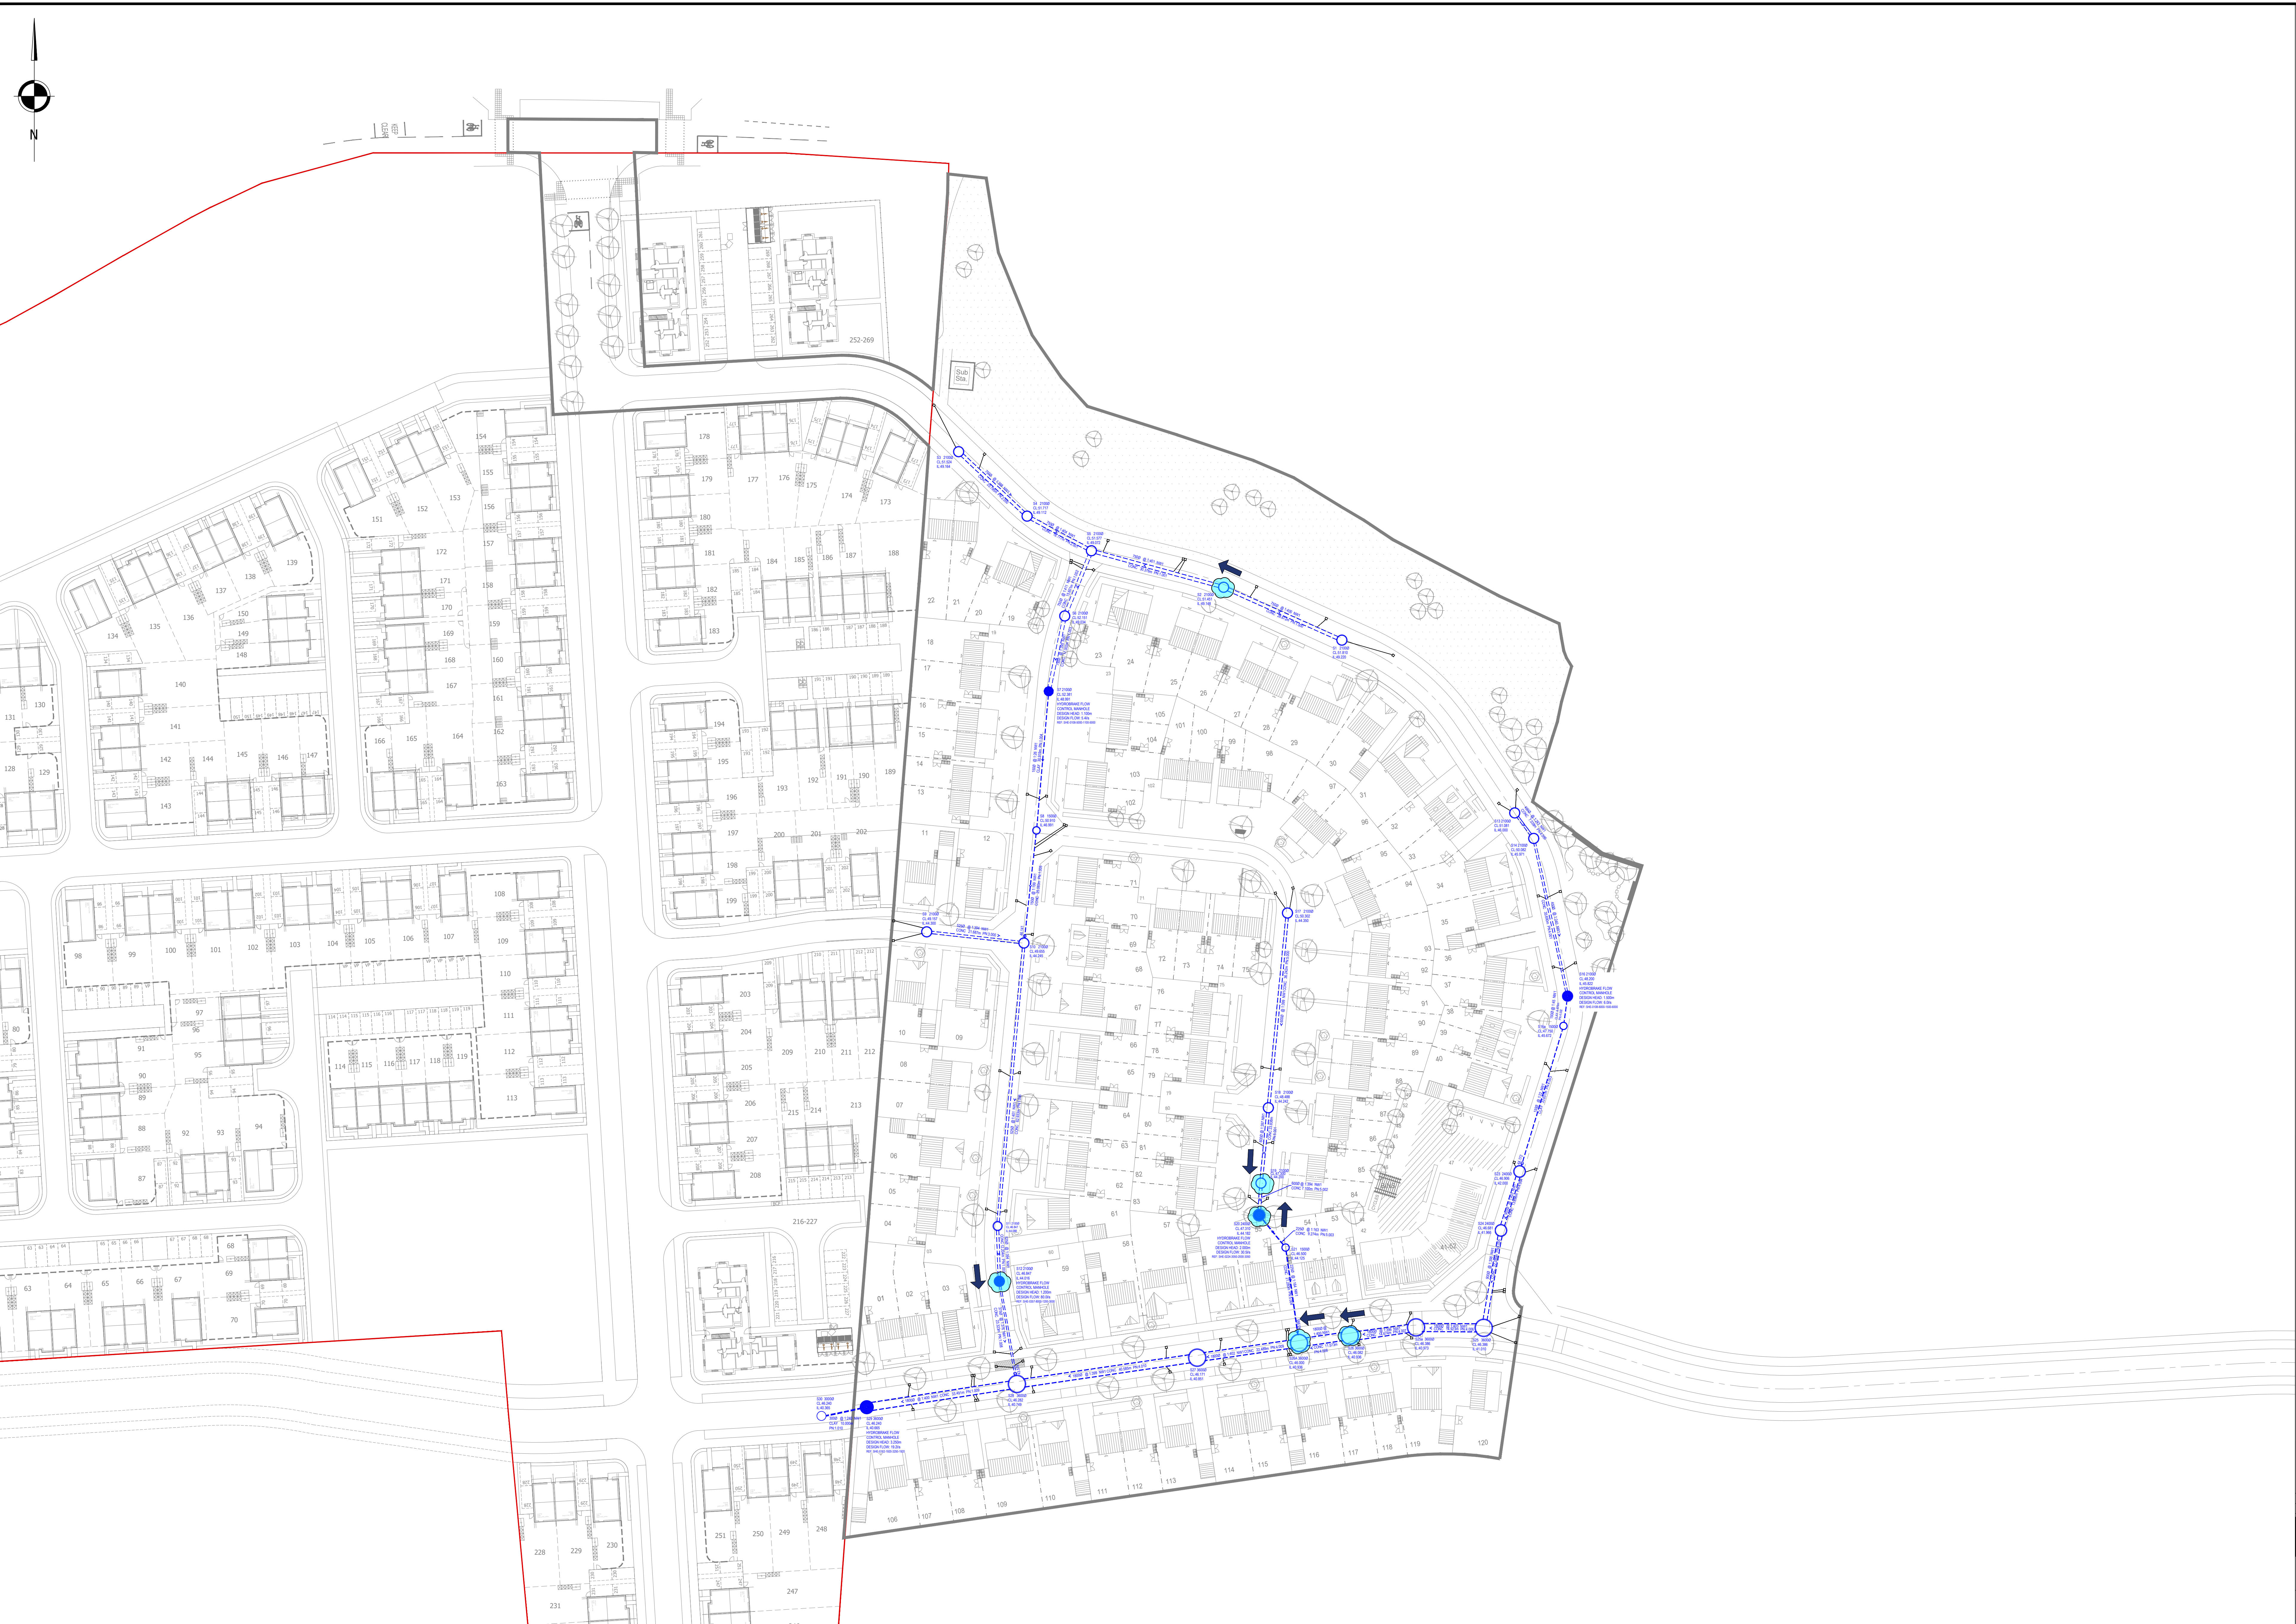

- GENERAL NOTES
1. THIS DRAWING IS TO BE READ IN CONJUNCTION WITH ALL RELEVANT ARCHITECTS AND ENGINEERS DRAWINGS AND SPECIFICATIONS.
 2. DO NOT SCALE THIS DRAWING. ALL DETAILS AND DIMENSIONS ARE TO BE CHECKED BY THE CONTRACTOR PRIOR TO COMMENCEMENT OF CONSTRUCTION. ANY DISCREPANCIES TO BE REPORTED TO THE ENGINEER.
 3. ALL DIMENSIONS ARE IN METRES ABOVE ORDNANCE DATUM UNLESS OTHERWISE NOTED.

LEGEND

- PROPOSED S104 SURFACE WATER SEWER SUBJECT TO UNITED UTILITIES AGREEMENT
- PROPOSED S104 FLOW CONTROL CHAMBER
- PROPOSED HIGHWAY GULLY SUBJECT TO S38 AGREEMENT
- MANHOLE FLOODING (DURING 1 IN 200 YEAR + 40% CLIMATE CHANGE)
- FLOOD ROUTE

P1	13.10.2023	PRELIMINARY ISSUE	JP	KOB	KOB
REV	DATE	DESCRIPTION	BY	CHK	APP
DRAWING STATUS: PRELIMINARY					
CLIENT: VISTRY PARTNERSHIPS					
ARCHITECT: MPSL					
PROJECT: HALSNEAD GARDEN VILLAGE LICKERS LANE WHISTON					
TITLE: DRAINAGE STRATEGY CATASTROPHIC FLOOD EXCEEDANCE MASTERPLAN					
STATUS: S2	PROJECT NO: 221-130	PROJECT: HLL - AJP - XX - 00 - DR - C - 1000	ORIGINATOR: JP	LEVEL: XX	TYPE: DR
SCALE & NO: 1:500	DESIGNED: JP	DRAWN: JP	CHECKED: KOB	APPROVED: KOB	DATE: OCT 2023