


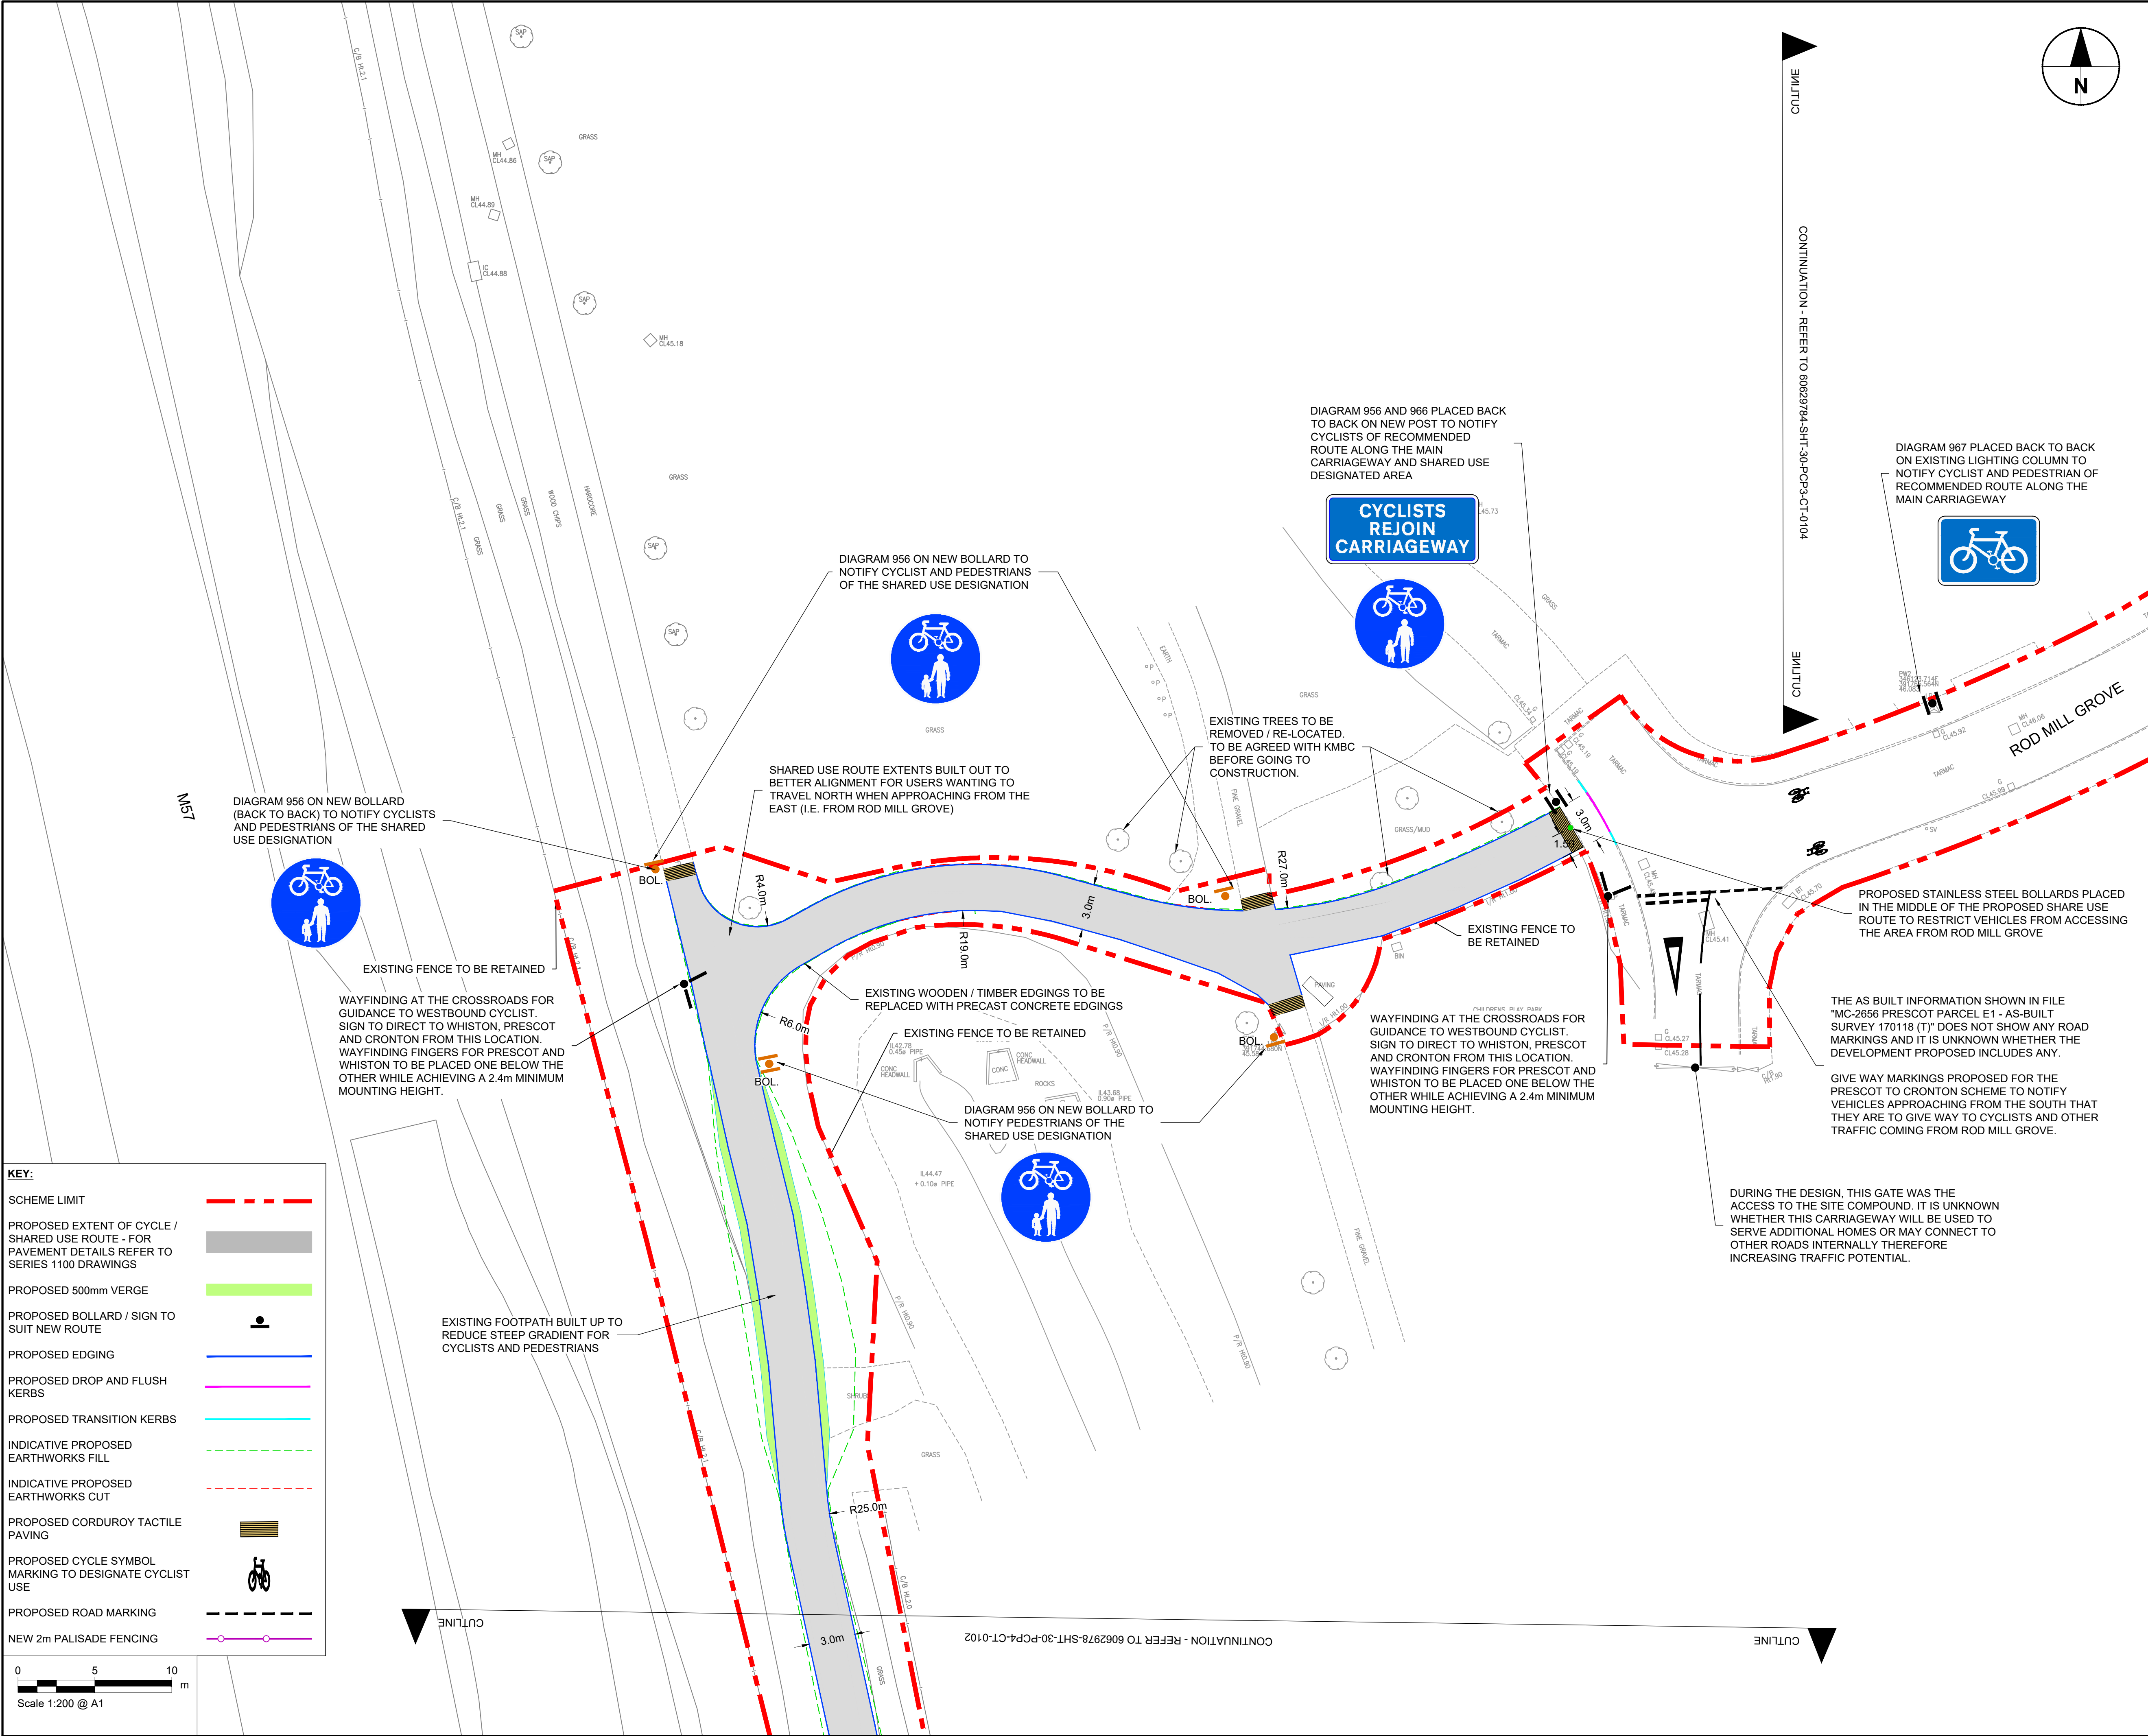

This drawing has been prepared for the use of AECOM's client. It may not be used, modified, reproduced or relied upon by third parties, except as agreed by AECOM or as required by law. AECOM accepts no responsibility, and denies any liability whatsoever, to any party that uses or relies on this drawing without AECOM's express written consent. All measurements must be obtained from the stated dimensions.



PROJECT

PRESCOT TO CRANTON  
CYCLEWAY

CLIENT



Knowsley Council

Knowsley Council  
Yorkon Buildings, Archway Road, Huyton,  
L36 9YU  
tel. 0151 489 6000  
www.knowsley.gov.uk

CONSULTANT

AECOM  
4th Floor, Merchants Court  
2-12 Lord Street  
Liverpool, L2 1TS  
www.aecom.com

NOTES

1. TO BE READ IN CONJUNCTION WITH ALL OTHER RELEVANT DOCUMENTATION / INFORMATION.
2. DIMENSIONS AND LEVELS ARE IN METRES UNLESS OTHERWISE STATED.
3. DO NOT SCALE FROM THIS DRAWING, USE ONLY PRINTED DIMENSIONS.
4. ALL LEVELS RELATE TO ORDNANCE DATUM.
5. THIS DRAWING HAS BEEN PRODUCED USING TOPOGRAPHICAL SURVEY CARRIED OUT BY "MALCOLM HUGHES LAND SURVEYORS" IN MAY 2020 AND OS MAPPING RECEIVED FROM KNOWSLEY COUNCIL ON 9<sup>TH</sup> MARCH 2020.
6. REFER TO DRAWING NO. 60629784-SHT-30-PCP0-CT-0100 TO 0101 FOR SCHEME LOCATION PLAN.

DETAILED DESIGN

© CROWN COPYRIGHT AND DATABASE RIGHTS 2020 OS 100017655 YOU ARE PERMITTED TO USE THIS DATA SOLELY TO ENABLE YOU TO RESPOND TO, OR INTERACT WITH, THE ORGANISATION THAT PROVIDED YOU WITH THE DATA. YOU ARE NOT PERMITTED TO COPY, SUB-LICENCE, DISTRIBUTE OR SELL ANY OF THIS DATA TO THIRD PARTIES IN ANY FORM.

ISSUE/REVISION

| D5  | 23.03.2022 | PLANNER COMMENTS   |
|-----|------------|--------------------|
| D4  | 10.02.2022 | DETAILED DESIGN    |
| D3  | 02.11.2021 | RSA COMMENTS ADDED |
| D2  | 16.09.2021 | DETAILED DESIGN    |
| D1  | 28.04.2021 | DETAILED DESIGN    |
| I/R | DATE       | DESCRIPTION        |

PROJECT NUMBER



60629784

SHEET TITLE

PHASE 4  
GENERAL ARRANGEMENT  
(SHEET 1)

SHEET NUMBER

60629784-SHT-30-PCP4-CT-0101

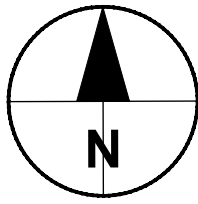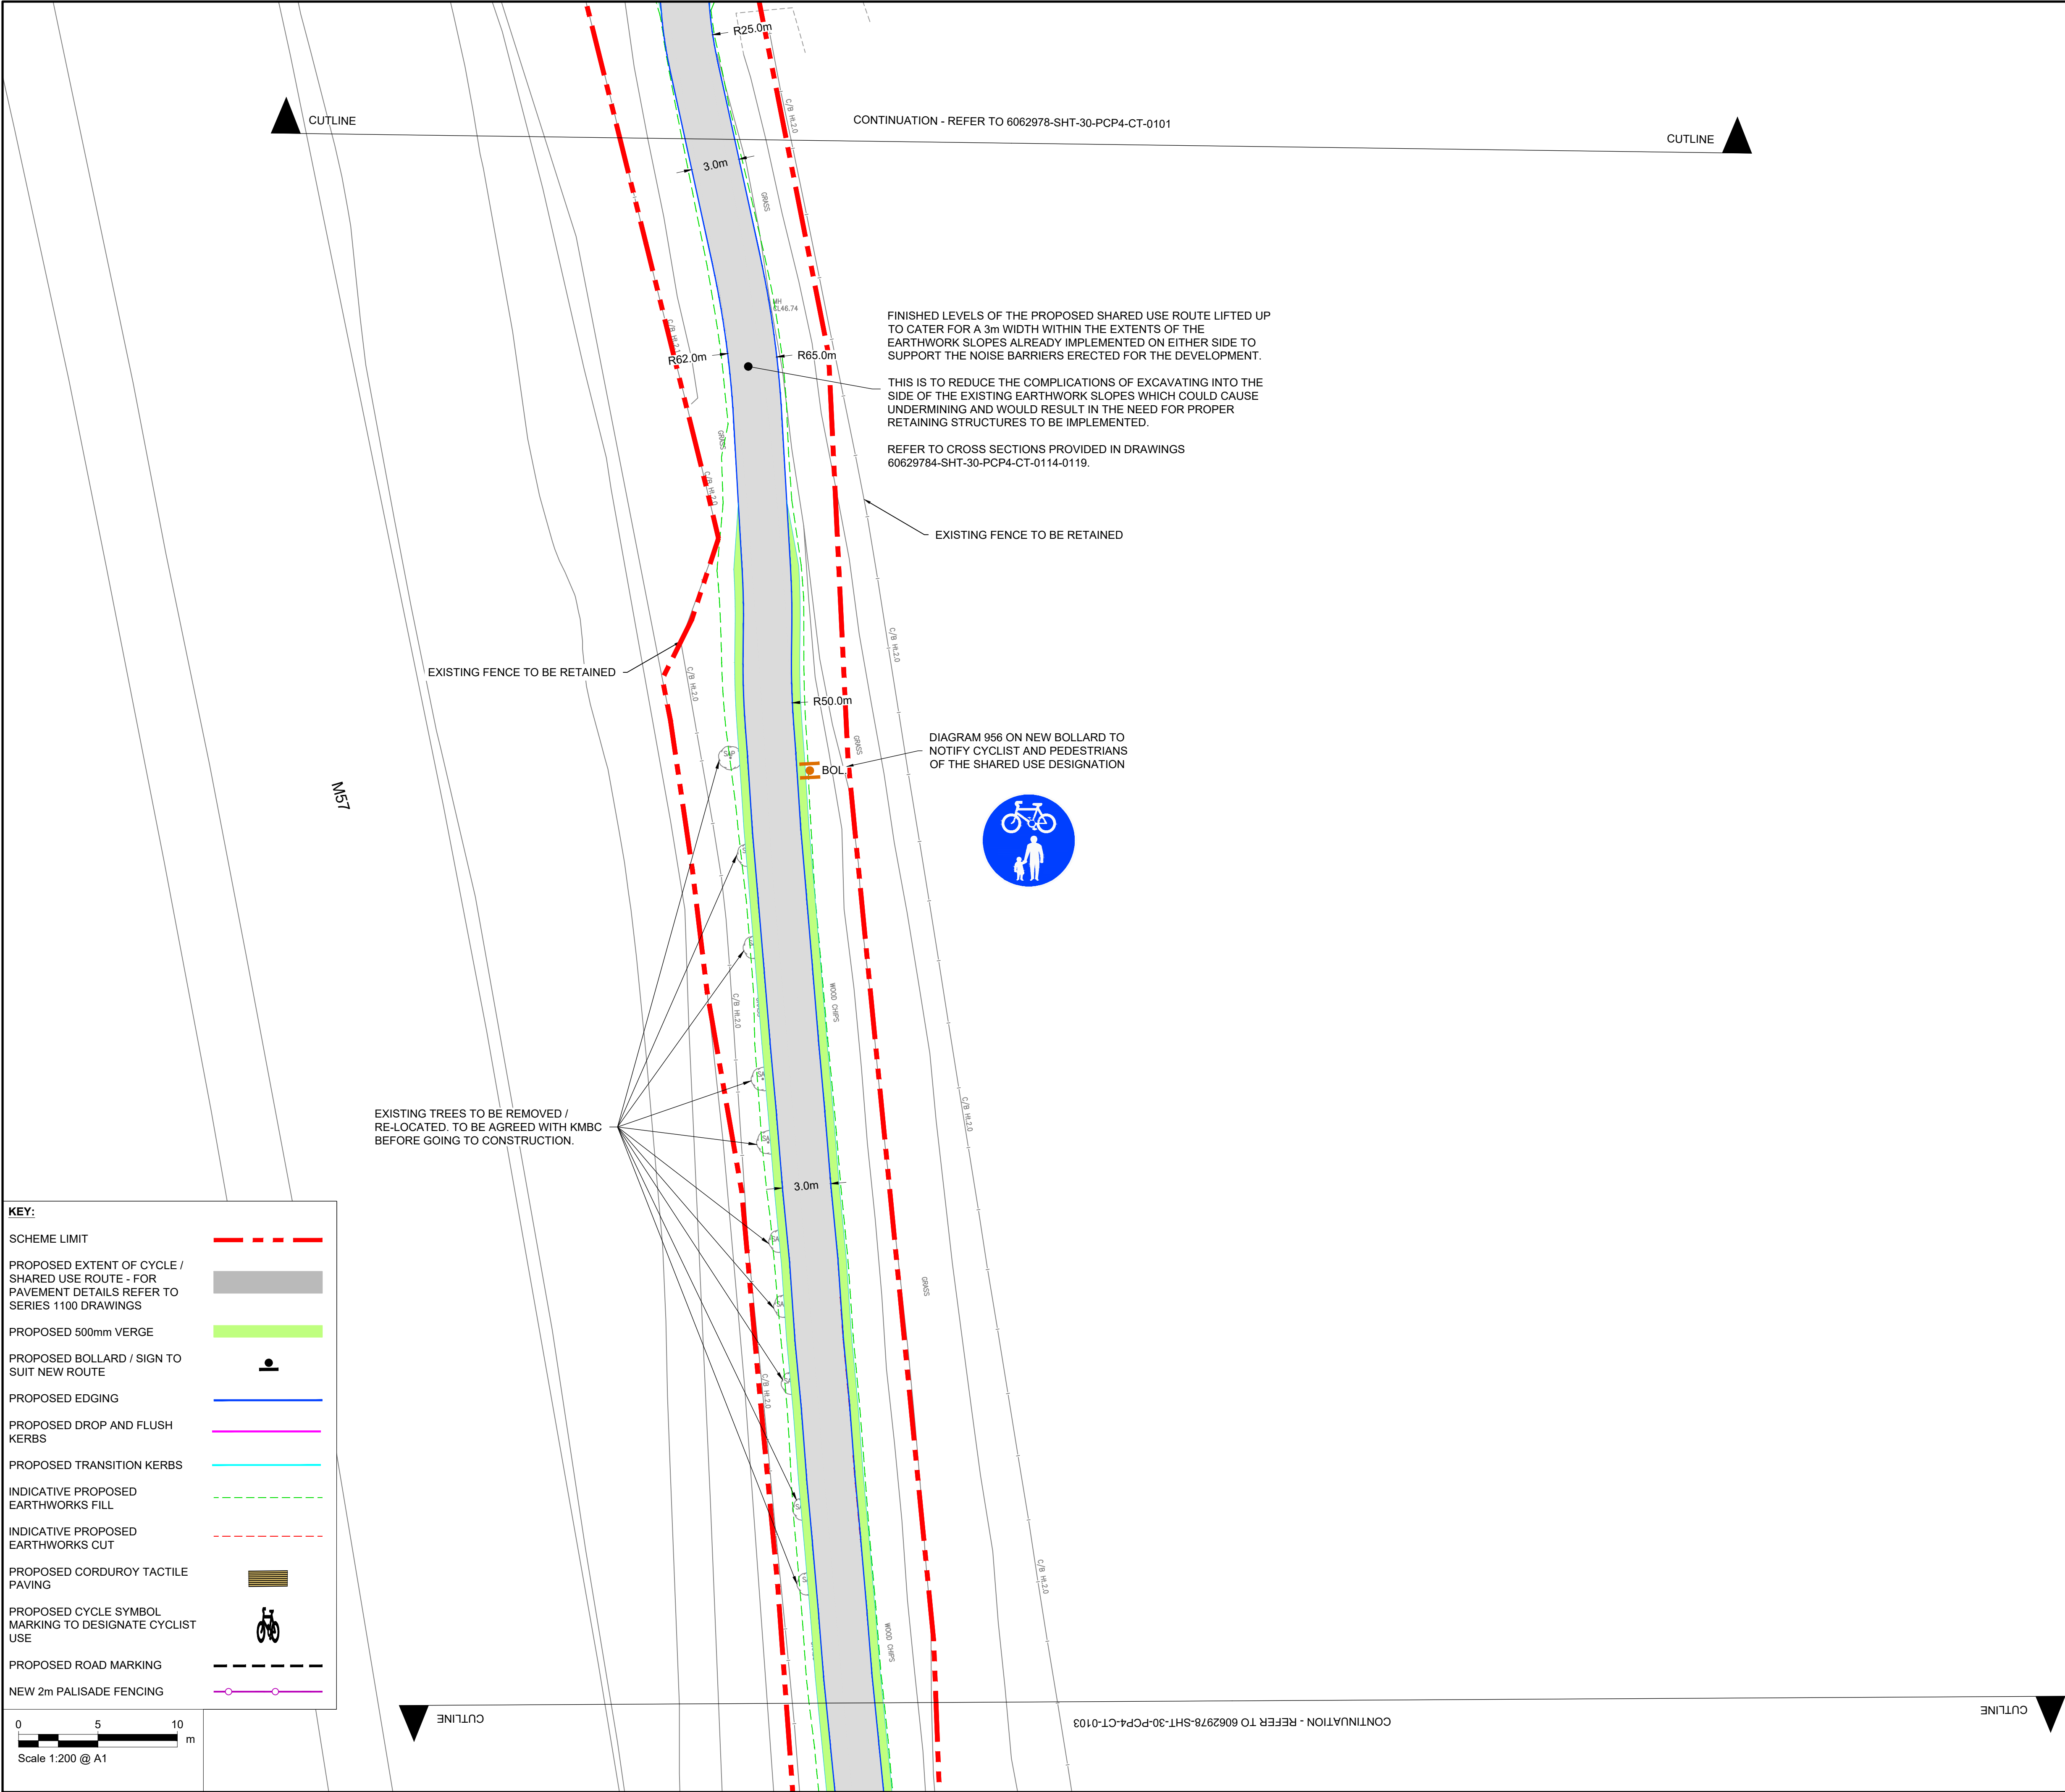

**AECOM**

PROJECT

**PRESCOT TO CRANTON  
CYCLEWAY**

CLIENT



**Knowsley Council**

Knowsley Council  
Yorkon Buildings, Archway Road, Huyton,  
L36 9YU  
tel. 0151 489 6000  
www.knowsley.gov.uk

CONSULTANT

AECOM  
4th Floor, Merchants Court  
2-12 Lord Street  
Liverpool, L2 1TS  
www.aecom.com

NOTES

1. TO BE READ IN CONJUNCTION WITH ALL OTHER RELEVANT DOCUMENTATION / INFORMATION.
2. DIMENSIONS AND LEVELS ARE IN METRES UNLESS OTHERWISE STATED.
3. DO NOT SCALE FROM THIS DRAWING, USE ONLY PRINTED DIMENSIONS.
4. ALL LEVELS RELATE TO ORDNANCE DATUM.
5. THIS DRAWING HAS BEEN PRODUCED USING TOPOGRAPHICAL SURVEY CARRIED OUT BY "MALCOLM HUGHES LAND SURVEYORS" IN MAY 2020 AND OS MAPPING RECEIVED FROM KNOWSLEY COUNCIL ON 9<sup>TH</sup> MARCH 2020.
6. REFER TO DRAWING NO. 60629784-SHT-30-PCP0-CT-0100 TO 0101 FOR SCHEME LOCATION PLAN.

**DETAILED DESIGN**

© CROWN COPYRIGHT AND DATABASE RIGHTS 2020 OS 100017655 YOU ARE PERMITTED TO USE THIS DATA SOLELY TO ENABLE YOU TO RESPOND TO, OR INTERACT WITH, THE ORGANISATION THAT PROVIDED YOU WITH THE DATA. YOU ARE NOT PERMITTED TO COPY, SUB-LICENCE, DISTRIBUTE OR SELL ANY OF THIS DATA TO THIRD PARTIES IN ANY FORM.

ISSUE/REVISION

| D5  | 23.03.2022 | PLANNER COMMENTS   |
|-----|------------|--------------------|
| D4  | 10.02.2022 | DETAILED DESIGN    |
| D3  | 02.11.2021 | RSA COMMENTS ADDED |
| D2  | 16.09.2021 | DETAILED DESIGN    |
| D1  | 28.04.2021 | DETAILED DESIGN    |
| I/R | DATE       | DESCRIPTION        |

PROJECT NUMBER


60629784

SHEET TITLE

PHASE 4  
GENERAL ARRANGEMENT  
(SHEET 2)

SHEET NUMBER

60629784-SHT-30-PCP4-CT-0102

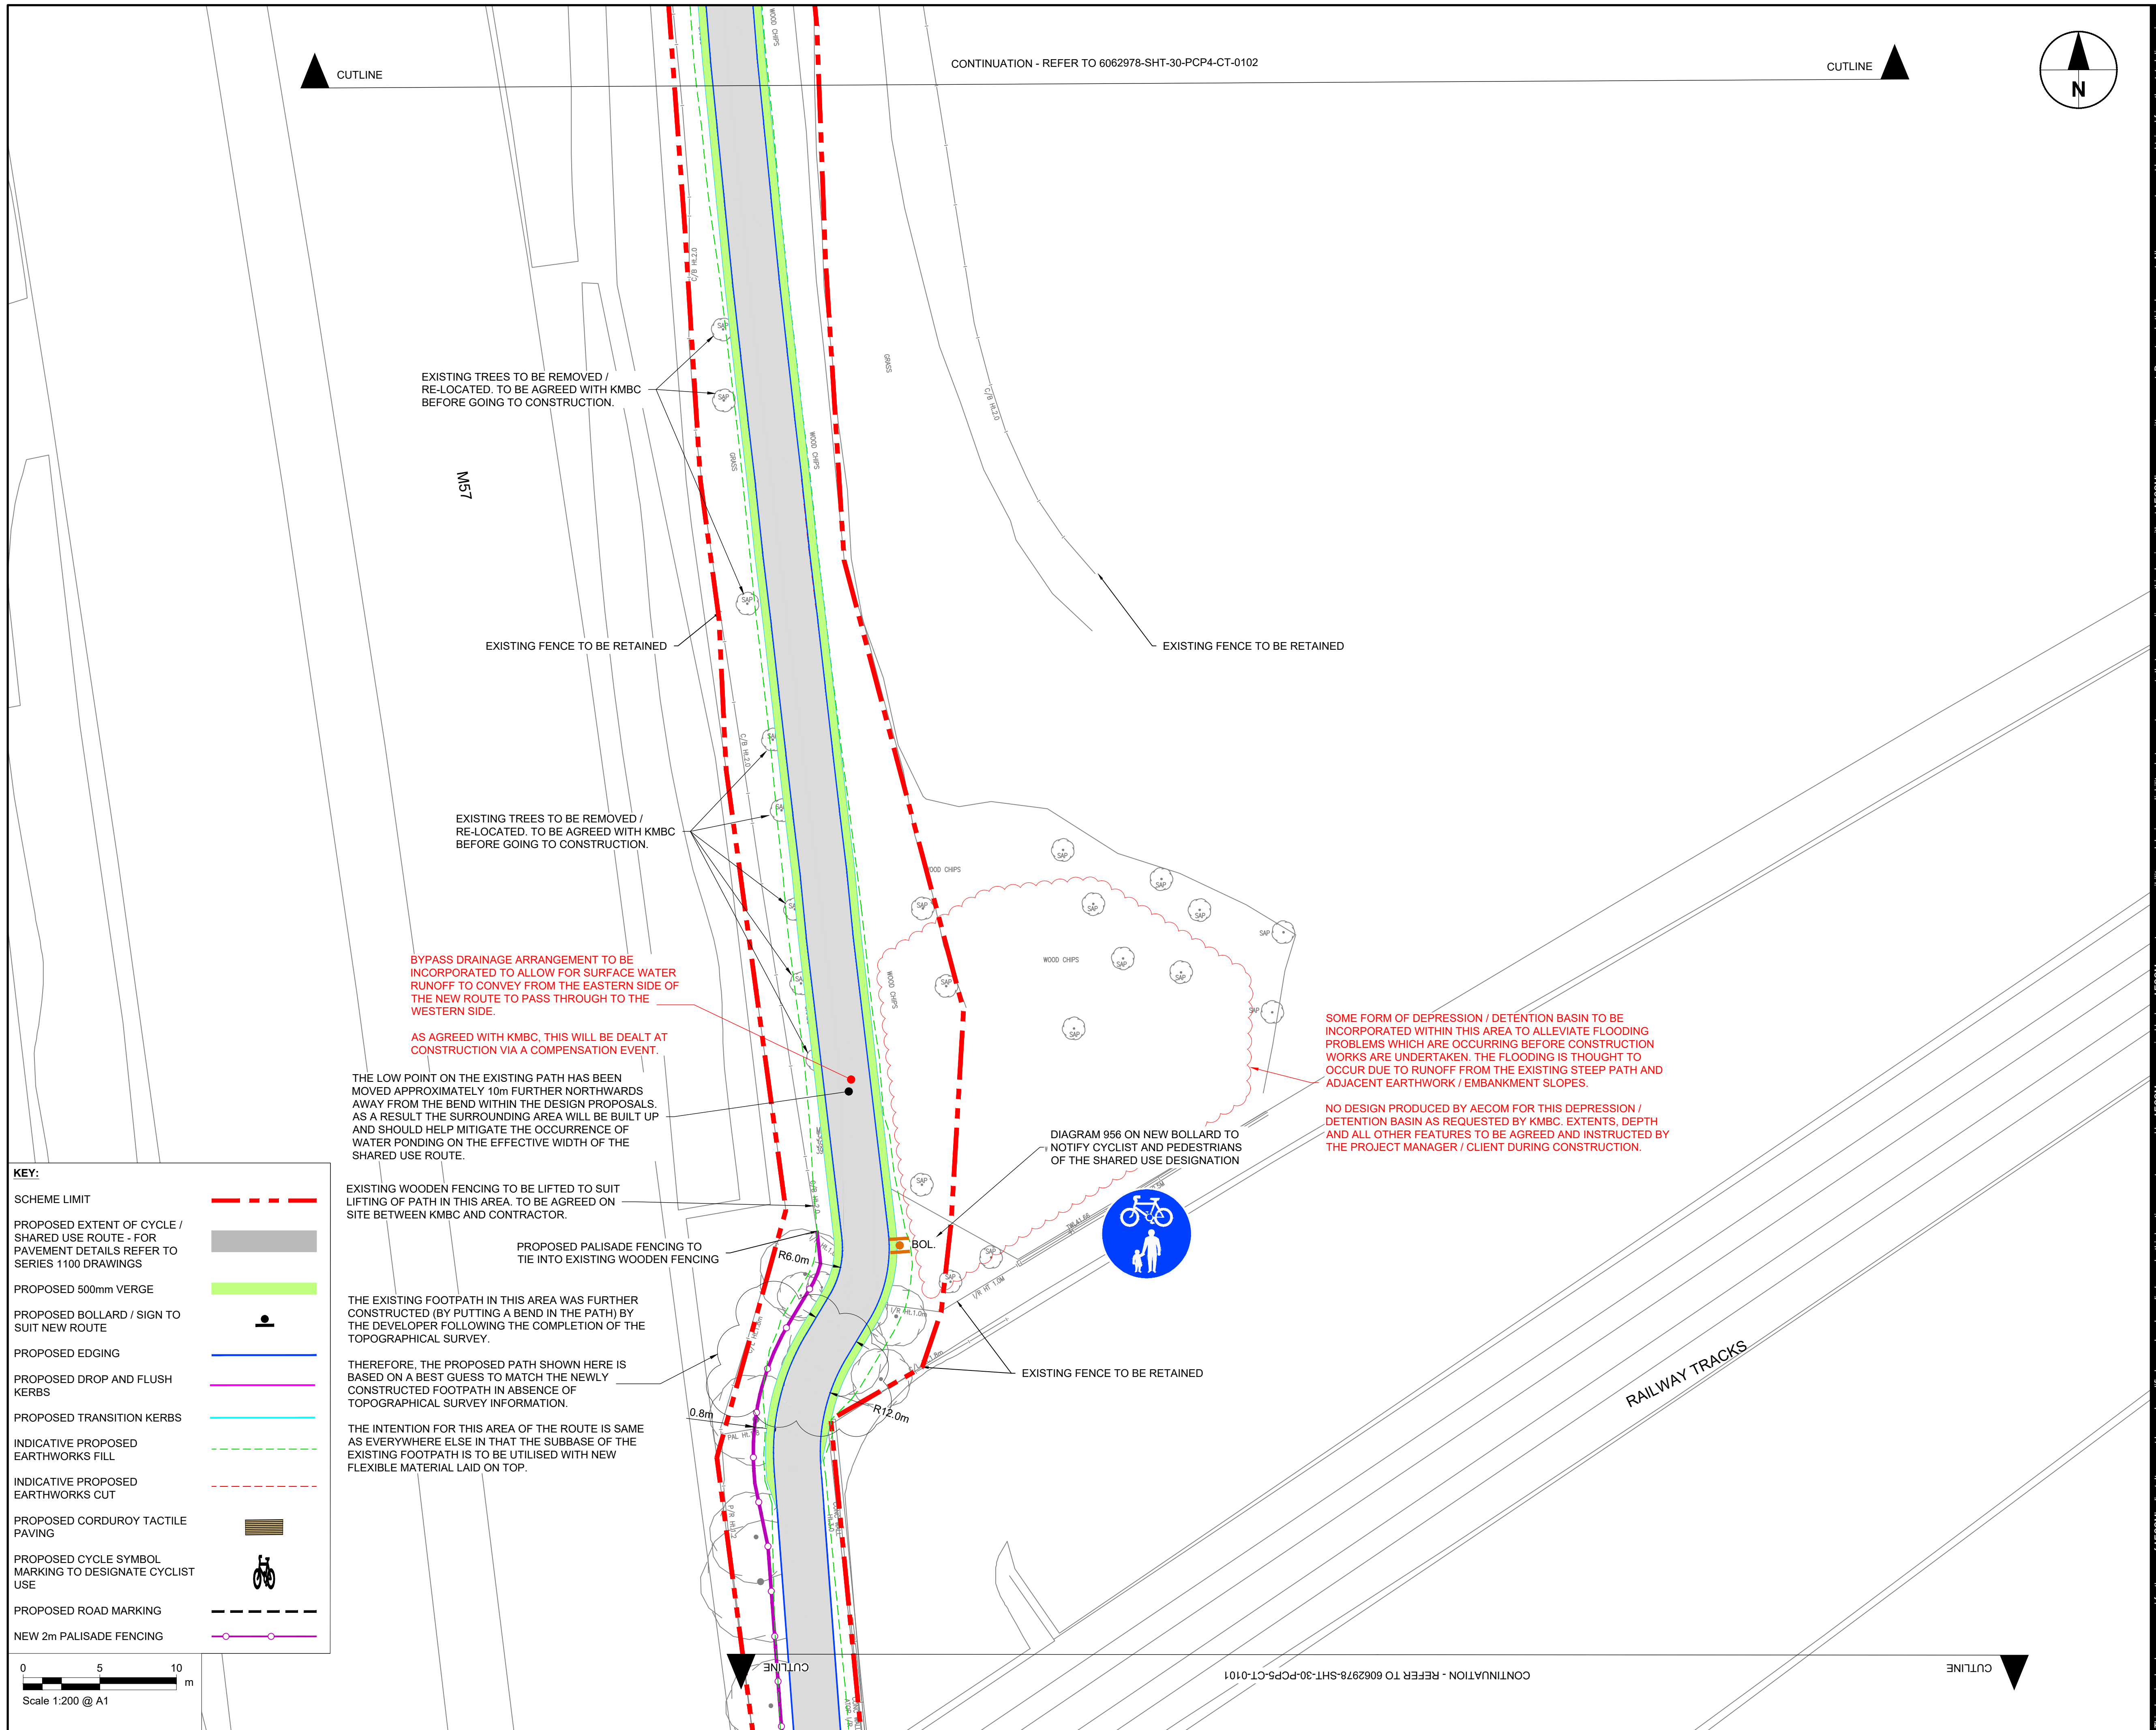

This drawing has been prepared for the use of AECOM's client. It may not be used, modified, reproduced or relied upon by third parties, except as agreed by AECOM or as required by law. AECOM accepts no responsibility, and denies any liability whatsoever, to any party that uses or relies on this drawing without AECOM's express written consent. All measurements must be obtained from the stated dimensions.



## PROJECT

# PRESCOT TO CRONTON CYCLEWAY



*Knowsley Council*

Knowsley Council  
Yorke Buildings, Archway Road, Huyton,  
L36 9YU  
Tel. 0151 489 6000  
[www.knowsley.gov.uk](http://www.knowsley.gov.uk)

## CONSULTANT

**AECOM**  
4th Floor, Merchants Court  
2-12 Lord Street  
Liverpool, L2 1TS  
[www.aecom.com](http://www.aecom.com)

## NOTES

- TO BE READ IN CONJUNCTION WITH ALL  
OTHER RELEVANT DOCUMENTATION /  
INFORMATION.
- DIMENSIONS AND LEVELS ARE IN METRES  
UNLESS OTHERWISE STATED.
- DO NOT SCALE FROM THIS DRAWING, USE  
ONLY PRINTED DIMENSIONS.
- ALL LEVELS RELATE TO ORDNANCE DATUM.
- THIS DRAWING HAS BEEN PRODUCED  
USING TOPOGRAPHICAL SURVEY CARRIED  
OUT BY "MALCOLM HUGHES LAND  
SURVEYORS" IN MAY 2020 AND OS  
MAPPING RECEIVED FROM KNOWSLEY  
COUNCIL ON 9<sup>TH</sup> MARCH 2020.
- REFER TO DRAWING NO.
- 60629784-SHT-30-PCP0-CT-0100 TO 0101  
FOR SCHEME LOCATION PLAN.

## DETAILED DESIGN

© CROWN COPYRIGHT AND DATABASE RIGHTS 2020 OS 100017655 YOU ARE PERMITTED TO USE THIS DATA SOLELY TO ENABLE YOU TO RESPOND TO, OR INTERACT WITH, THE ORGANISATION THAT PROVIDED YOU WITH THE DATA. YOU ARE NOT PERMITTED TO COPY, SUB-LICENCE, DISTRIBUTE OR SELL ANY OF THIS DATA TO THIRD PARTIES IN ANY FORM.

### ISSUE/REVISION

|     |            |                    |
|-----|------------|--------------------|
|     |            |                    |
| D5  | 23.03.2022 | PLANNER COMMENTS   |
| D4  | 10.02.2022 | DETAILED DESIGN    |
| D3  | 02.11.2021 | RSA COMMENTS ADDED |
| D2  | 16.09.2021 | DETAILED DESIGN    |
| D1  | 28.04.2021 | DETAILED DESIGN    |
| I/R | DATE       | DESCRIPTION        |

## PROJECT NUMBER

60629784

**SHEET TITLE**

PHASE 4  
GENERAL ARRANGEMENT  
(SHEET 3)

**SHEET NUMBER**

60629784-SHT-30-PCP4-CT-0103