

388300N

388250N

388300N

388250N

© Survey & Engineering Projects Ltd. 2023
Reproduction in whole or in part by any means is prohibited
without the prior permission of Survey & Engineering Projects Ltd.
T. (01493) 729855 F. (01493) 725666 W. www.sepsurvey.com E. info@sepsurvey.com



File Name: S24558-2dfl.dwg

LEGEND


AV	AIR VALVE	LYB	LIFEBOAT
BB	BELLUM BEACON	MA	MANHOLE
BOL	BOLLARD	MKR	MARKER
BRE	BRE HOLE	MS	MALE STONE
BN	BIN	MP	MOORING POINT
BM	BENCH MARK	MR	MONITORING WELL
BS	BUS STOP	OP	OUTFALL PIPE
BT	BT INSPECTION COVER	OS	POST OFFICE BOX
CB	CONTROL BOX	PN	PYLON
CCV	CCV CAMERA POST	PT	POST LEVEL
CD	COLUMN	RE	ROD END
COM	COMMUNICATIONS COVER	RE	ROD END
CTV	CABLE TV COVER	RS	ROAD SIGN
DC	DRAINAGE CHANNEL	RTW	RETAINING WALL
DR	DOWN PIPE	RWP	RANWATER PIPE
DS	DOWN	SAP	SAPLING
EC	ELEC INSPECTION COVER	SAP	NAME PLATE
EL	ELEV. LEVEL	SP	SON POST
ELB	ELECTRIC BOX	SP	SOFTY LEVEL
ER	EARTH ROD	SV	STOP VALVE
EP	ELECTRIC POLE	TR	TRAFFIC ISLAND
FL	FINISHED FLOOR LEVEL	TB	TELEPHONE CALL BOX
FN	FIRE HYDRANT	TL	TRAFFIC LIGHT
FP	FLAG POLE	TB	TRAFFIC LIGHT BOX
G	GULLY	TM	TICKET MACHINE
GLT	GROUND LIGHT	TP	TELEPHONE POLE
GP	GATE POST	VP	VENT PIPE
GVT	GAS VALVE	WM	WATER METER
GV	INSPECTION COVER	WST	WATER STOP TAP
L	INVERT LEVEL	WST	WATER STOP VALVE
LD	LAND DRAIN	WST	WATER STOP VALVE
LD	LAND DRAIN	WST	WATER STOP VALVE
LP	LAMP POST	WST	WATER STOP VALVE

NOTES:

All levels relate to O.S. (Newlyn) Datum. Established using network RTK.
Survey plotted on a plane (local) grid, orientated to National Grid.

SURVEY STATIONS			
Name	Eastings	Northings	Height
SEP1	349311.257	388218.451	33.523
SEP2	349288.633	388258.607	33.674
SEP3	349315.140	388273.497	34.051
SEP4	349308.885	388246.146	33.594
SEP5	349314.985	388249.884	33.440
SEP6	349310.554	388255.377	33.903
SEP7	349320.577	388259.539	33.971
SEP8	349330.841	388250.550	33.485
SEP9	349336.252	388241.406	33.600

SHEET LAYOUT

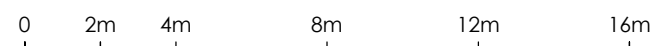

REV	DATE	DESCRIPTION



Client
Revival Architecture
Suite 203
Queens Dock Business Centre
67-83 Norfolk Street
Liverpool
L1 0BG

Project Title
Topographical Survey of Land at:
The Unicorn Public House
Cranton Road
Widnes
WA8 5QF

Surveyed I.Bryning	Drawn S.Flanagan	Checked R.Critchley
Scale 1:200	Date Nov 23	Drawing Ref. S24558-2dfl
No. 1	Size A1	Rev --