


GREENFIELD WALK

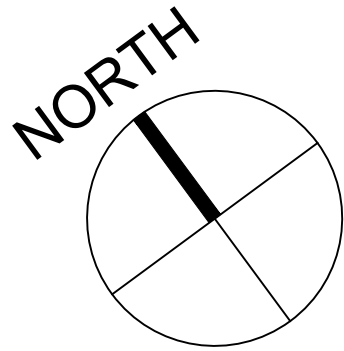

notes.

Do not scale this drawing except for planning purposes



Drawing to be used for the status indicated only

All dimensions and setting out shall be checked and confirmed and any discrepancies to be reported to the Designer prior to commencement of any work

All work and materials to be in accordance with current statutory legislation, relevant codes of practice and British Standards

Drawing to be read in accordance with relevant consultants and sub-contractors drawings and specifications

This drawing is the property of the Designer and is not to be used in whole or in part without written consent

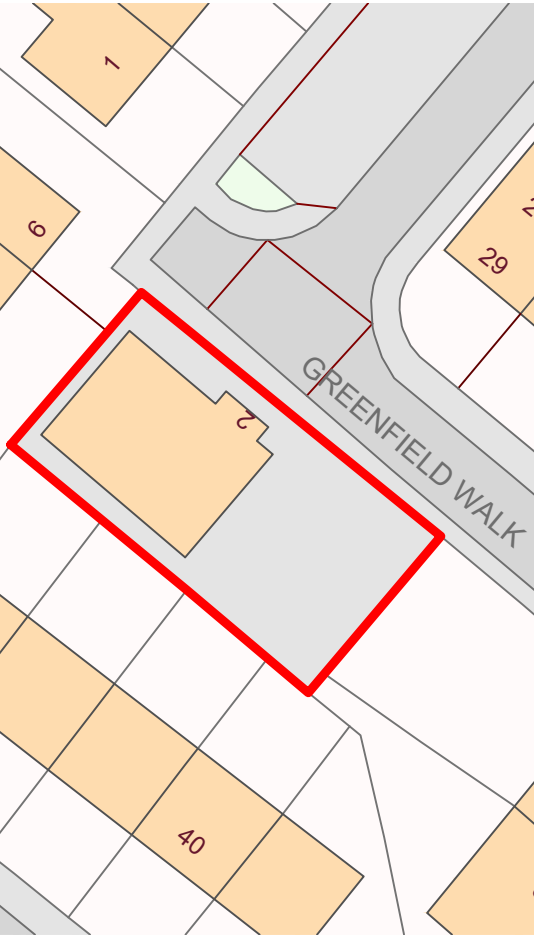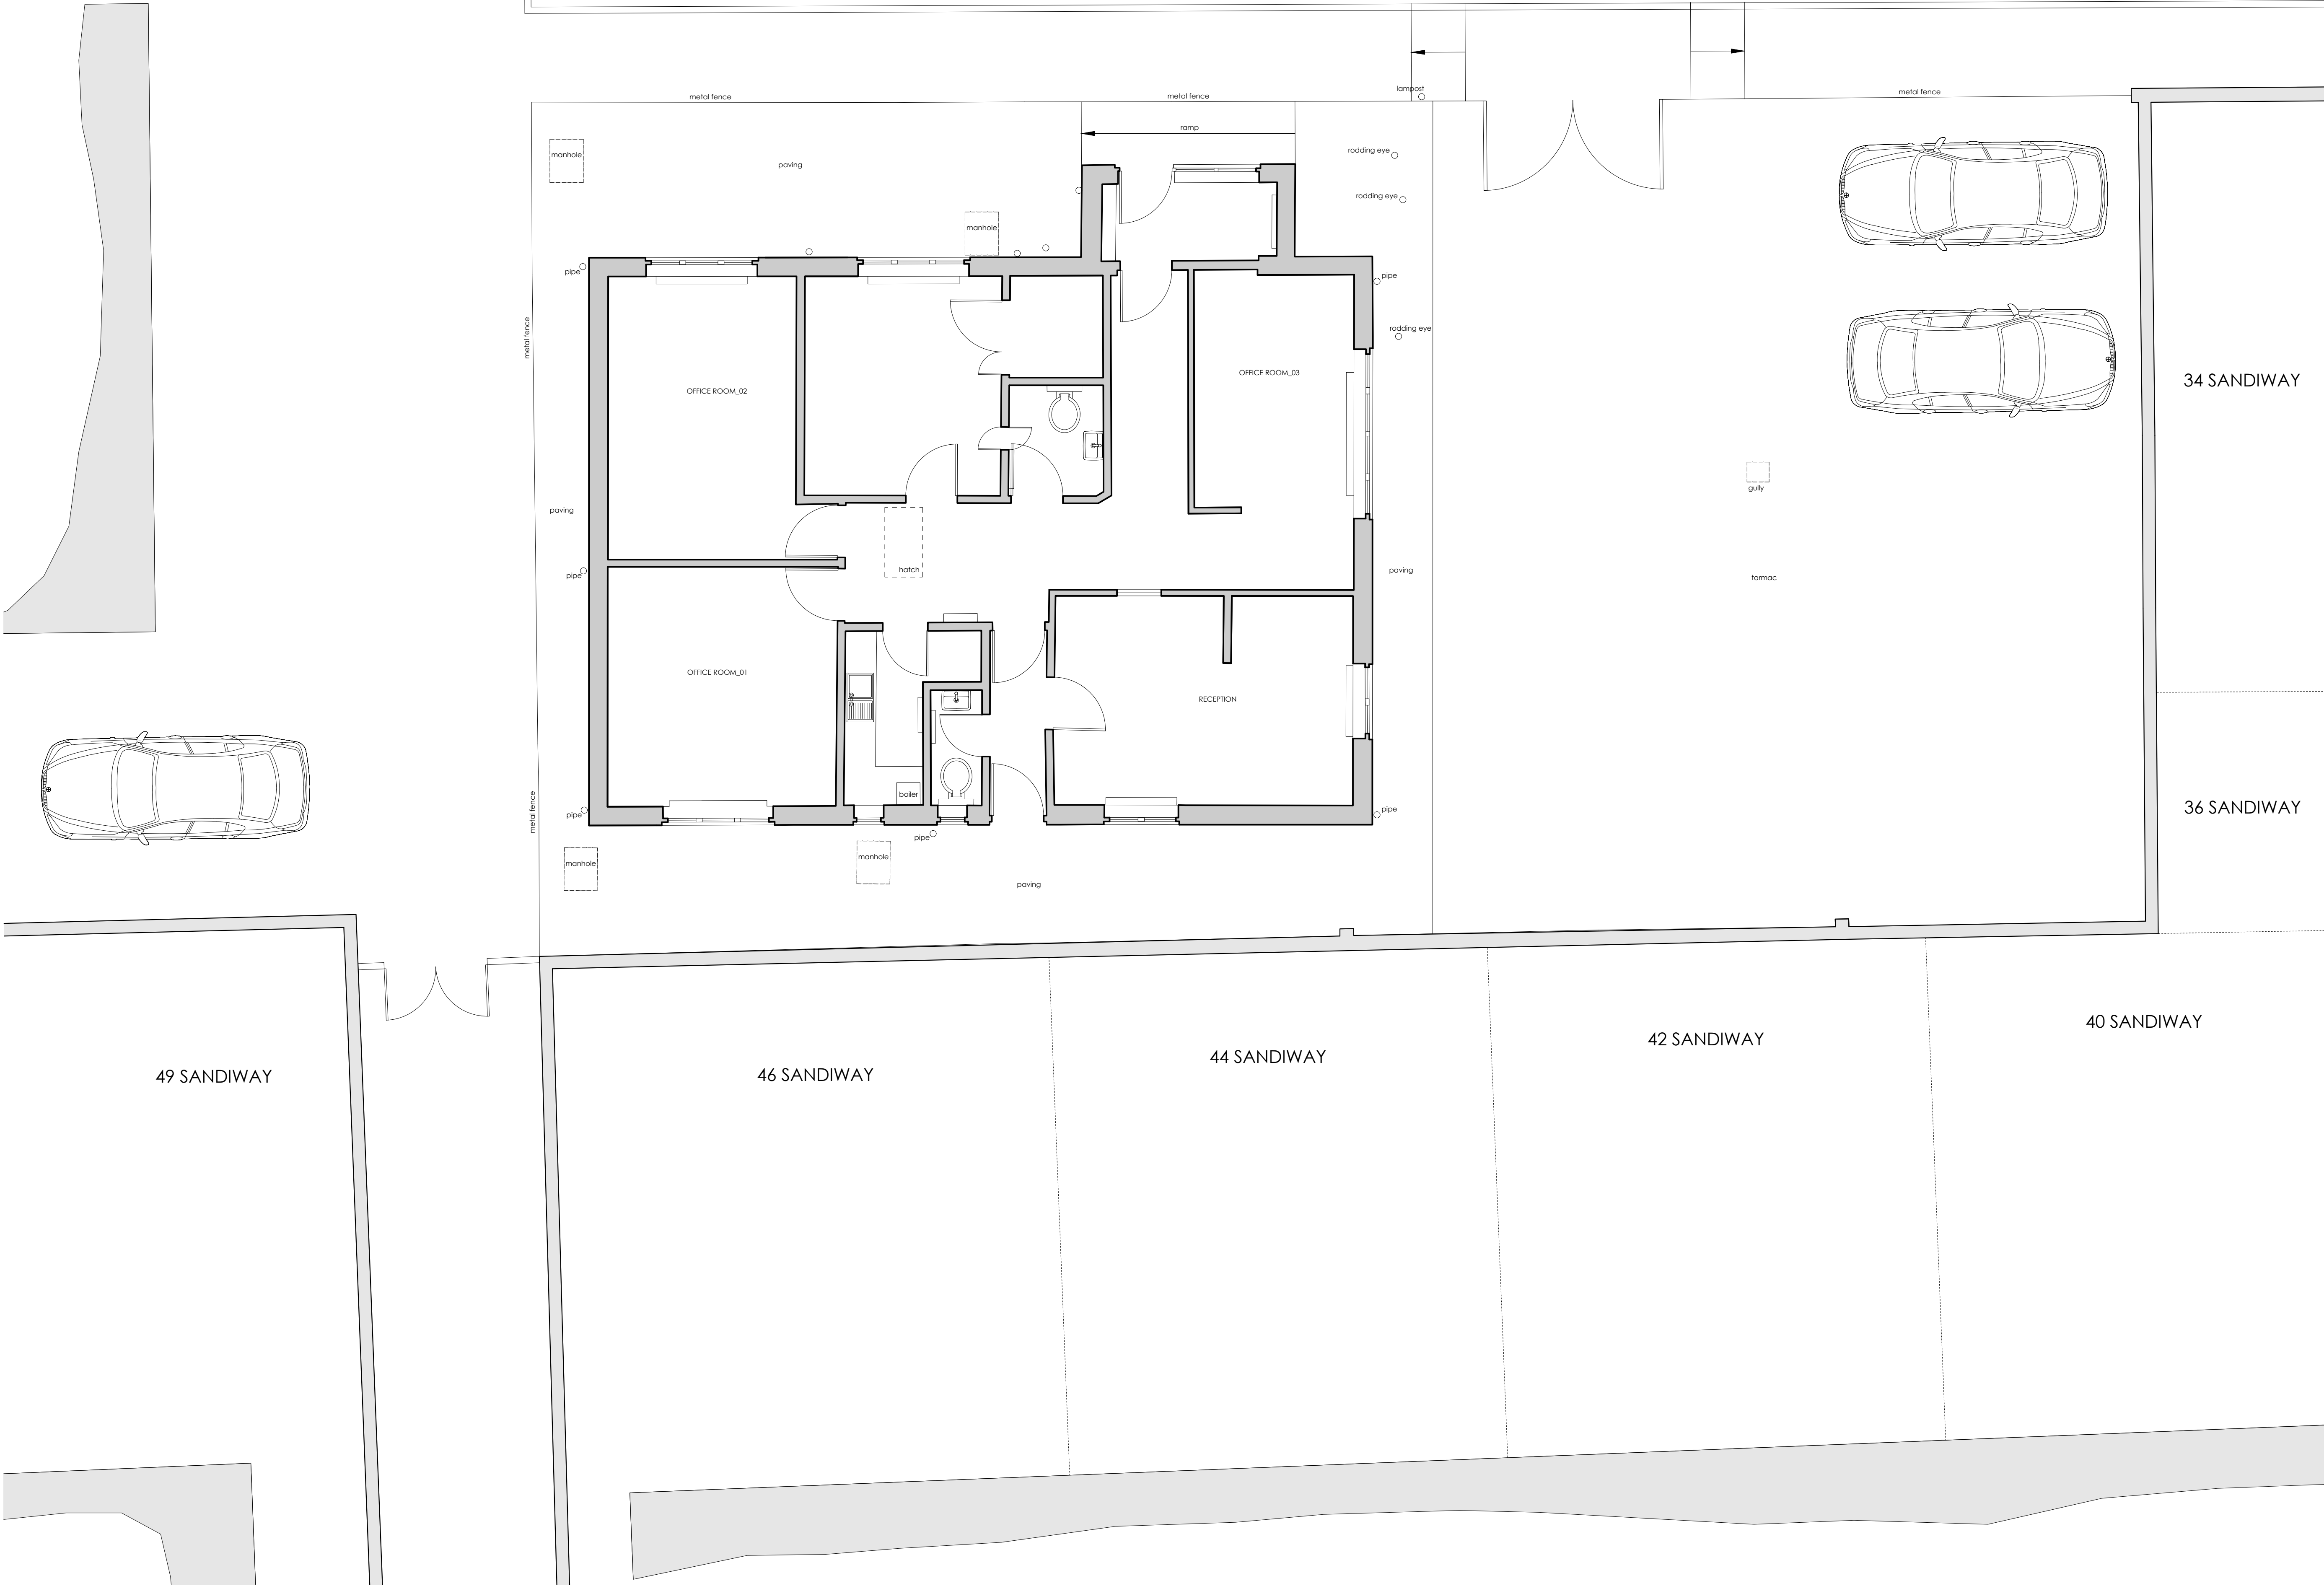

PHAT
architecture design planning
PHATarchitecture.co.uk

project_
St John's House, Greenfield Walk,
Liverpool L36 0XP

title_
Site Plan & Ground Floor Plan

drawing_number_ 139_SP_005	scale_ 1:50	sheet A1
revision A	date_ oct 2022	

drawing_status
planning

0 1 2 4 METRES