




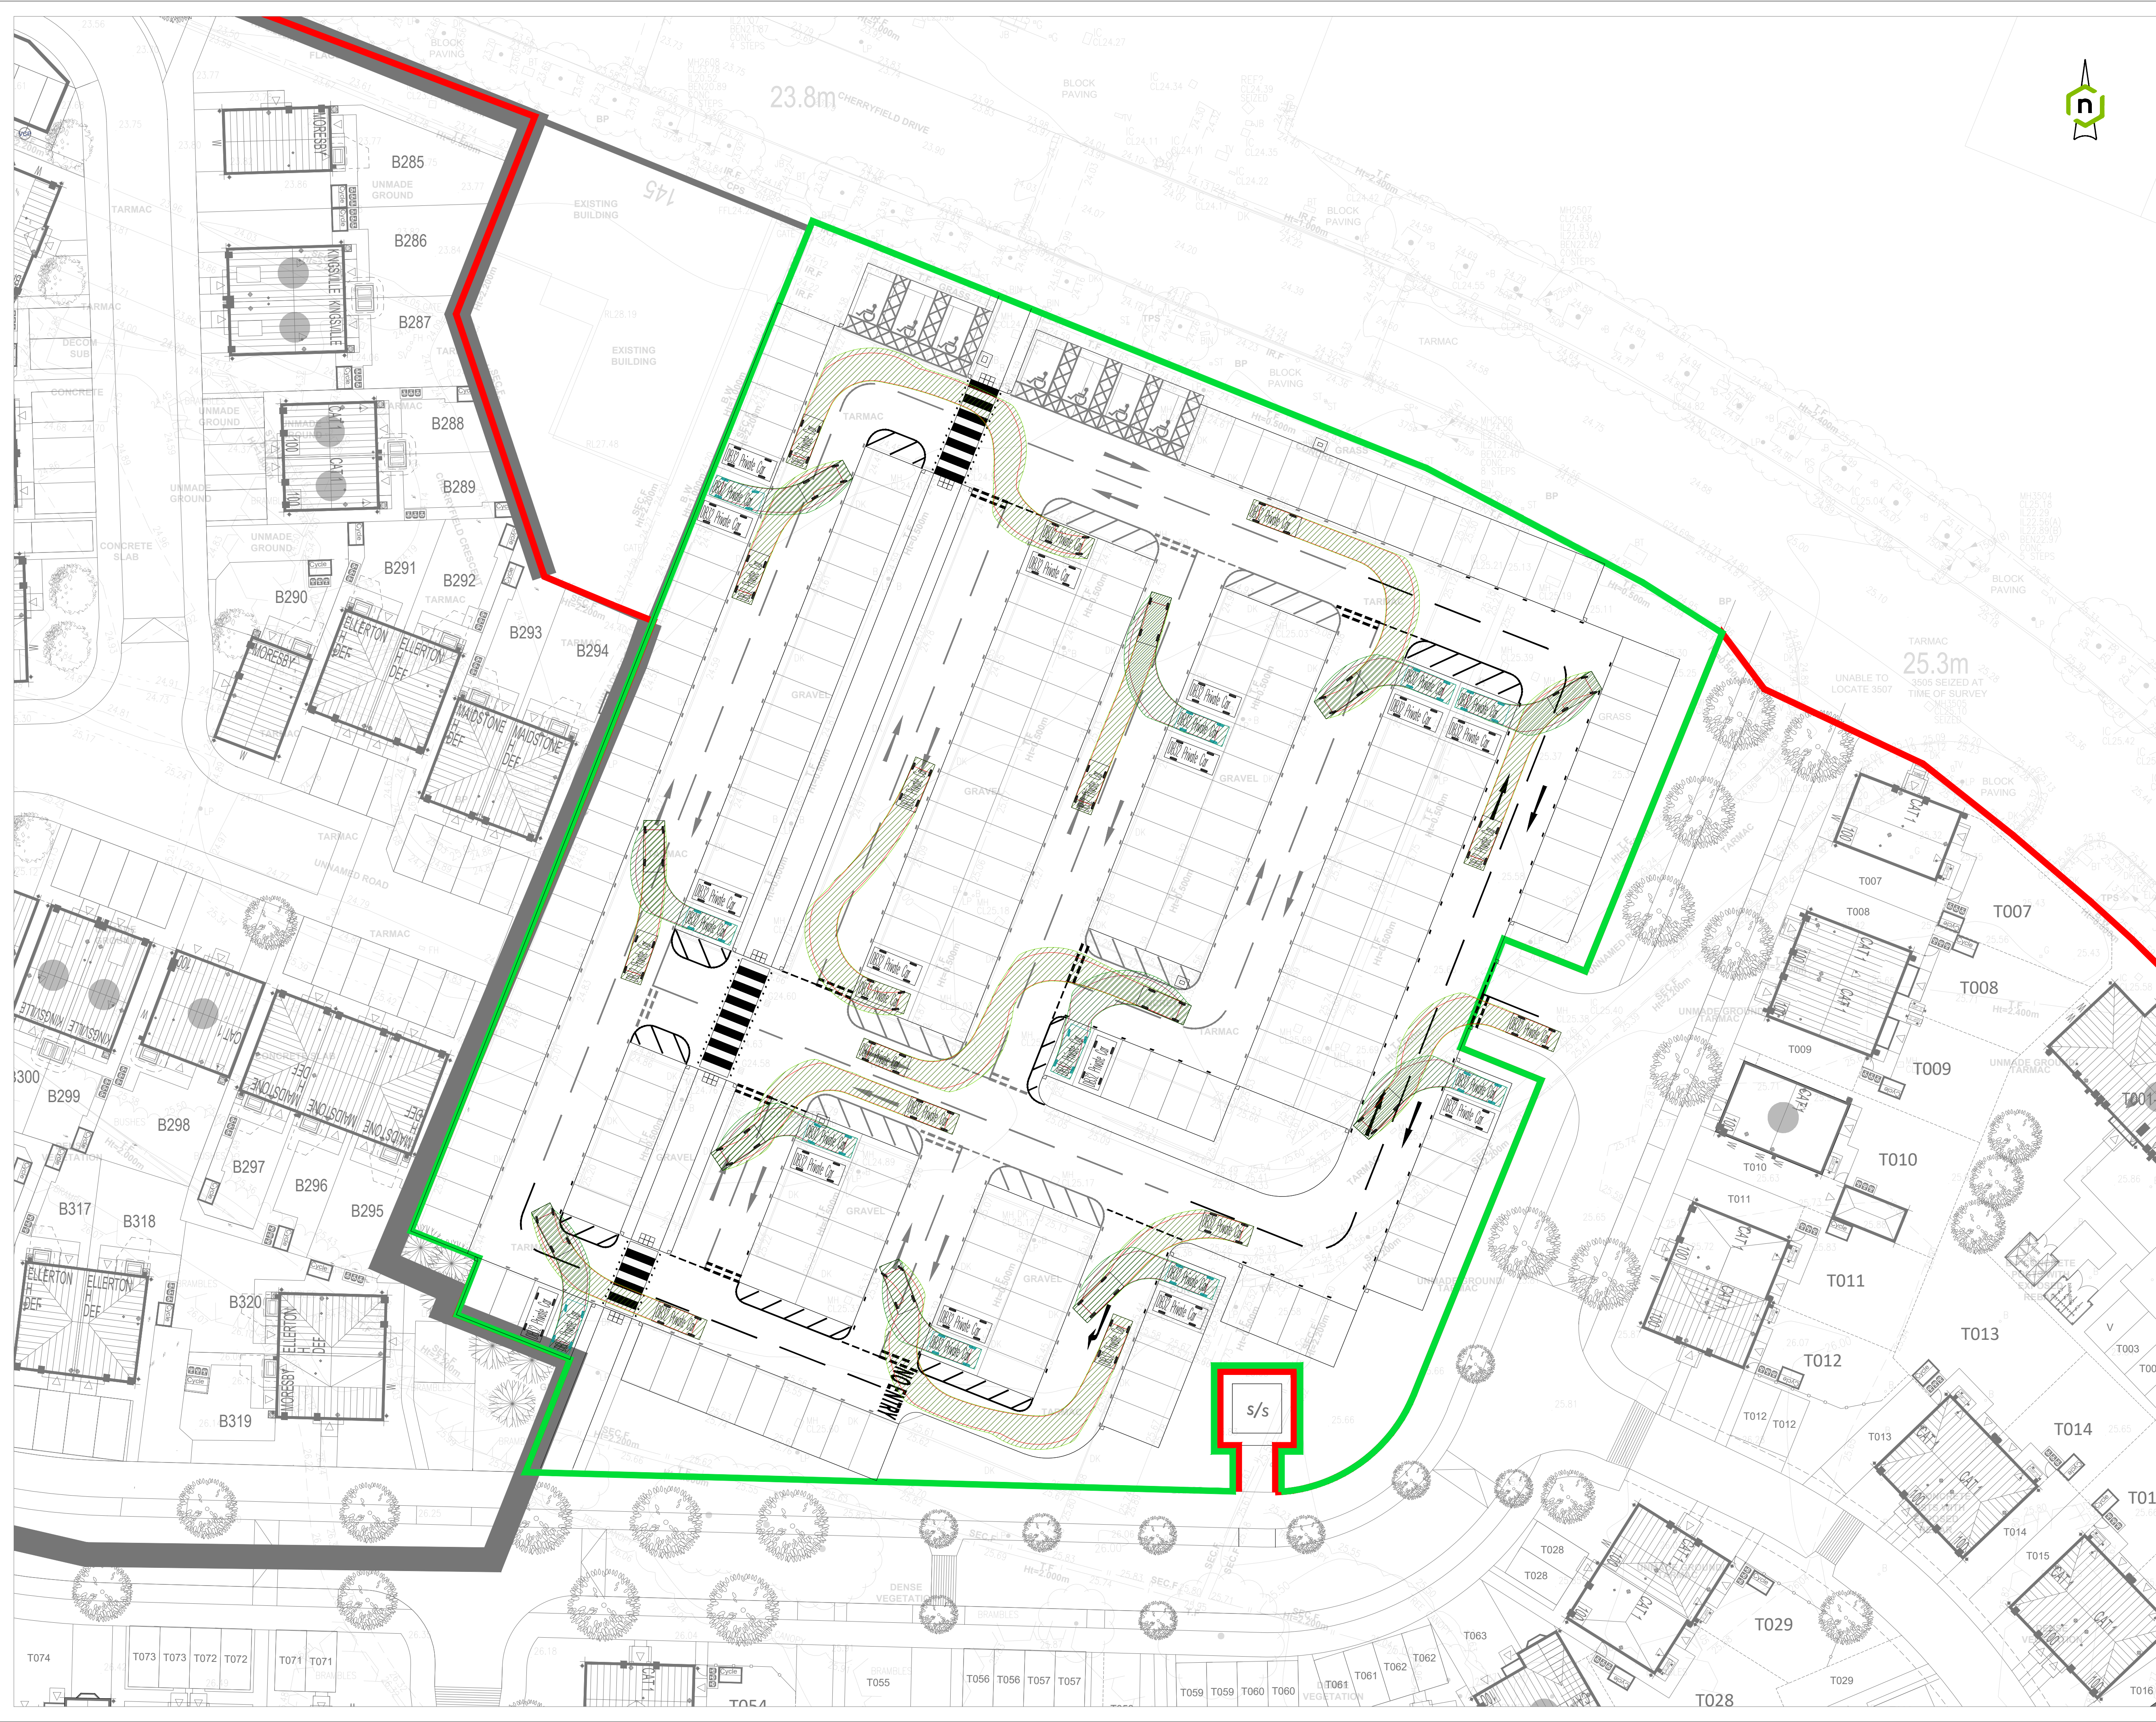

- GENERAL NOTES
1. THIS DRAWING SHOULD NOT BE PRODUCED IN WHOLE OR PART WITHOUT THE WRITTEN CONSENT OF LINK ENGINEERING.
 2. DO NOT SCALE FROM THIS DRAWING. UNITS ARE IN METRES UNLESS NOTED OTHERWISE.
 3. THE CONTRACTOR IS TO CHECK ALL INFORMATION PROVIDED PRIOR TO COMMENCING WORKS AND SEEK CLARIFICATION FROM THE ENGINEER IN RESPECT TO ANY AMBIGUITIES FOUND.
 4. ANY DISCREPANCIES NOTED ON SITE ARE TO BE REPORTED TO THE ENGINEER IMMEDIATELY.
 5. THIS DRAWING SHOULD BE READ IN CONJUNCTION WITH ALL OTHER SCHEME SPECIFIC DRAWINGS & SPECIFICATIONS.
 6. BACKGROUND PLAN BASED ON TOPOGRAPHIC SURVEY DATA CREATED BY OTHERS AND SUPPLIED FOR THE PURPOSE OF CARRYING OUR ENGINEERING WORKS. WE CANNOT BE HELD RESPONSIBLE FOR THE CONTENT, COMPLETENESS AND ACCURACY PROVIDED TO US BY OTHERS. THE CONTRACTOR SHALL CHECK ALL DIMENSIONS AND LEVELS ON SITE.
 7. DRAWING ISSUED FOR PRELIMINARY DISCUSSIONS ONLY. SUBJECT TO FURTHER APPROVAL FROM LOCAL PLANNING AUTHORITY, LOCAL HIGHWAY AUTHORITY, SEWERAGE UNDERTAKER, ENVIRONMENT AGENCY AND ANY OTHER GOVERNING PARTIES. FOLLOWING RECEIPT OF FURTHER INFORMATION AND COMMENTS THE SCHEME MAY BE REVISED.
 8. ALL SETTING OUT IS TO BE BASED ON ARCHITECTS INFORMATION UNLESS NOTED OTHERWISE.

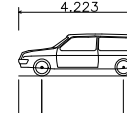

4.223
1.715
1.294
0.294
1.629
4.058
5.780m

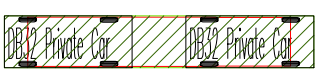

DB32 Private Car
Overall Length 4.223m
Overall Width 1.715m
Overall Body Height 1.294m
Min Body ground Clearance 0.294m
Max Track Width 1.629m
Lock to lock time 4.058s
Kerb to Kerb Turning Radius 5.780m

P02	UPDATED TO CLIENT COMMENTS	06.07.26	MM
P01	UPDATED TO CLIENT COMMENTS	26.06.26	MM
P0	INITIAL ISSUE:	24.10.25	DK
Rev.	Amendments	Date	By

Client

BARRATT HOMES
Barrett David Wilson Homes
305 Redditch Road
Redditch, Warwickshire
CV23 9JF
01926 444000

DAVID WILSON HOMES
WHERE QUALITY LIVES



Link
ENGINEERING
Find us @ www.linkeng.co.uk

Project
LE25181
CHERRYFIELD DRIVE, KIRKBY

Drawing
CARPARK VEHICLE TRACKING
PARKING BAYS

Scale @ A1
1:250

Drawn
DK

Checked
TA

Rev
P02

Client: BARRATT HOMES

Project: LE25181

Drawing: CARPARK VEHICLE TRACKING PARKING BAYS

Scale: 1:250

Drawn: DK

Checked: TA

Rev: P02

File Name: C:\P\LEGEN\XX\DR-CE-0113 PRELIMINARY (S1)