


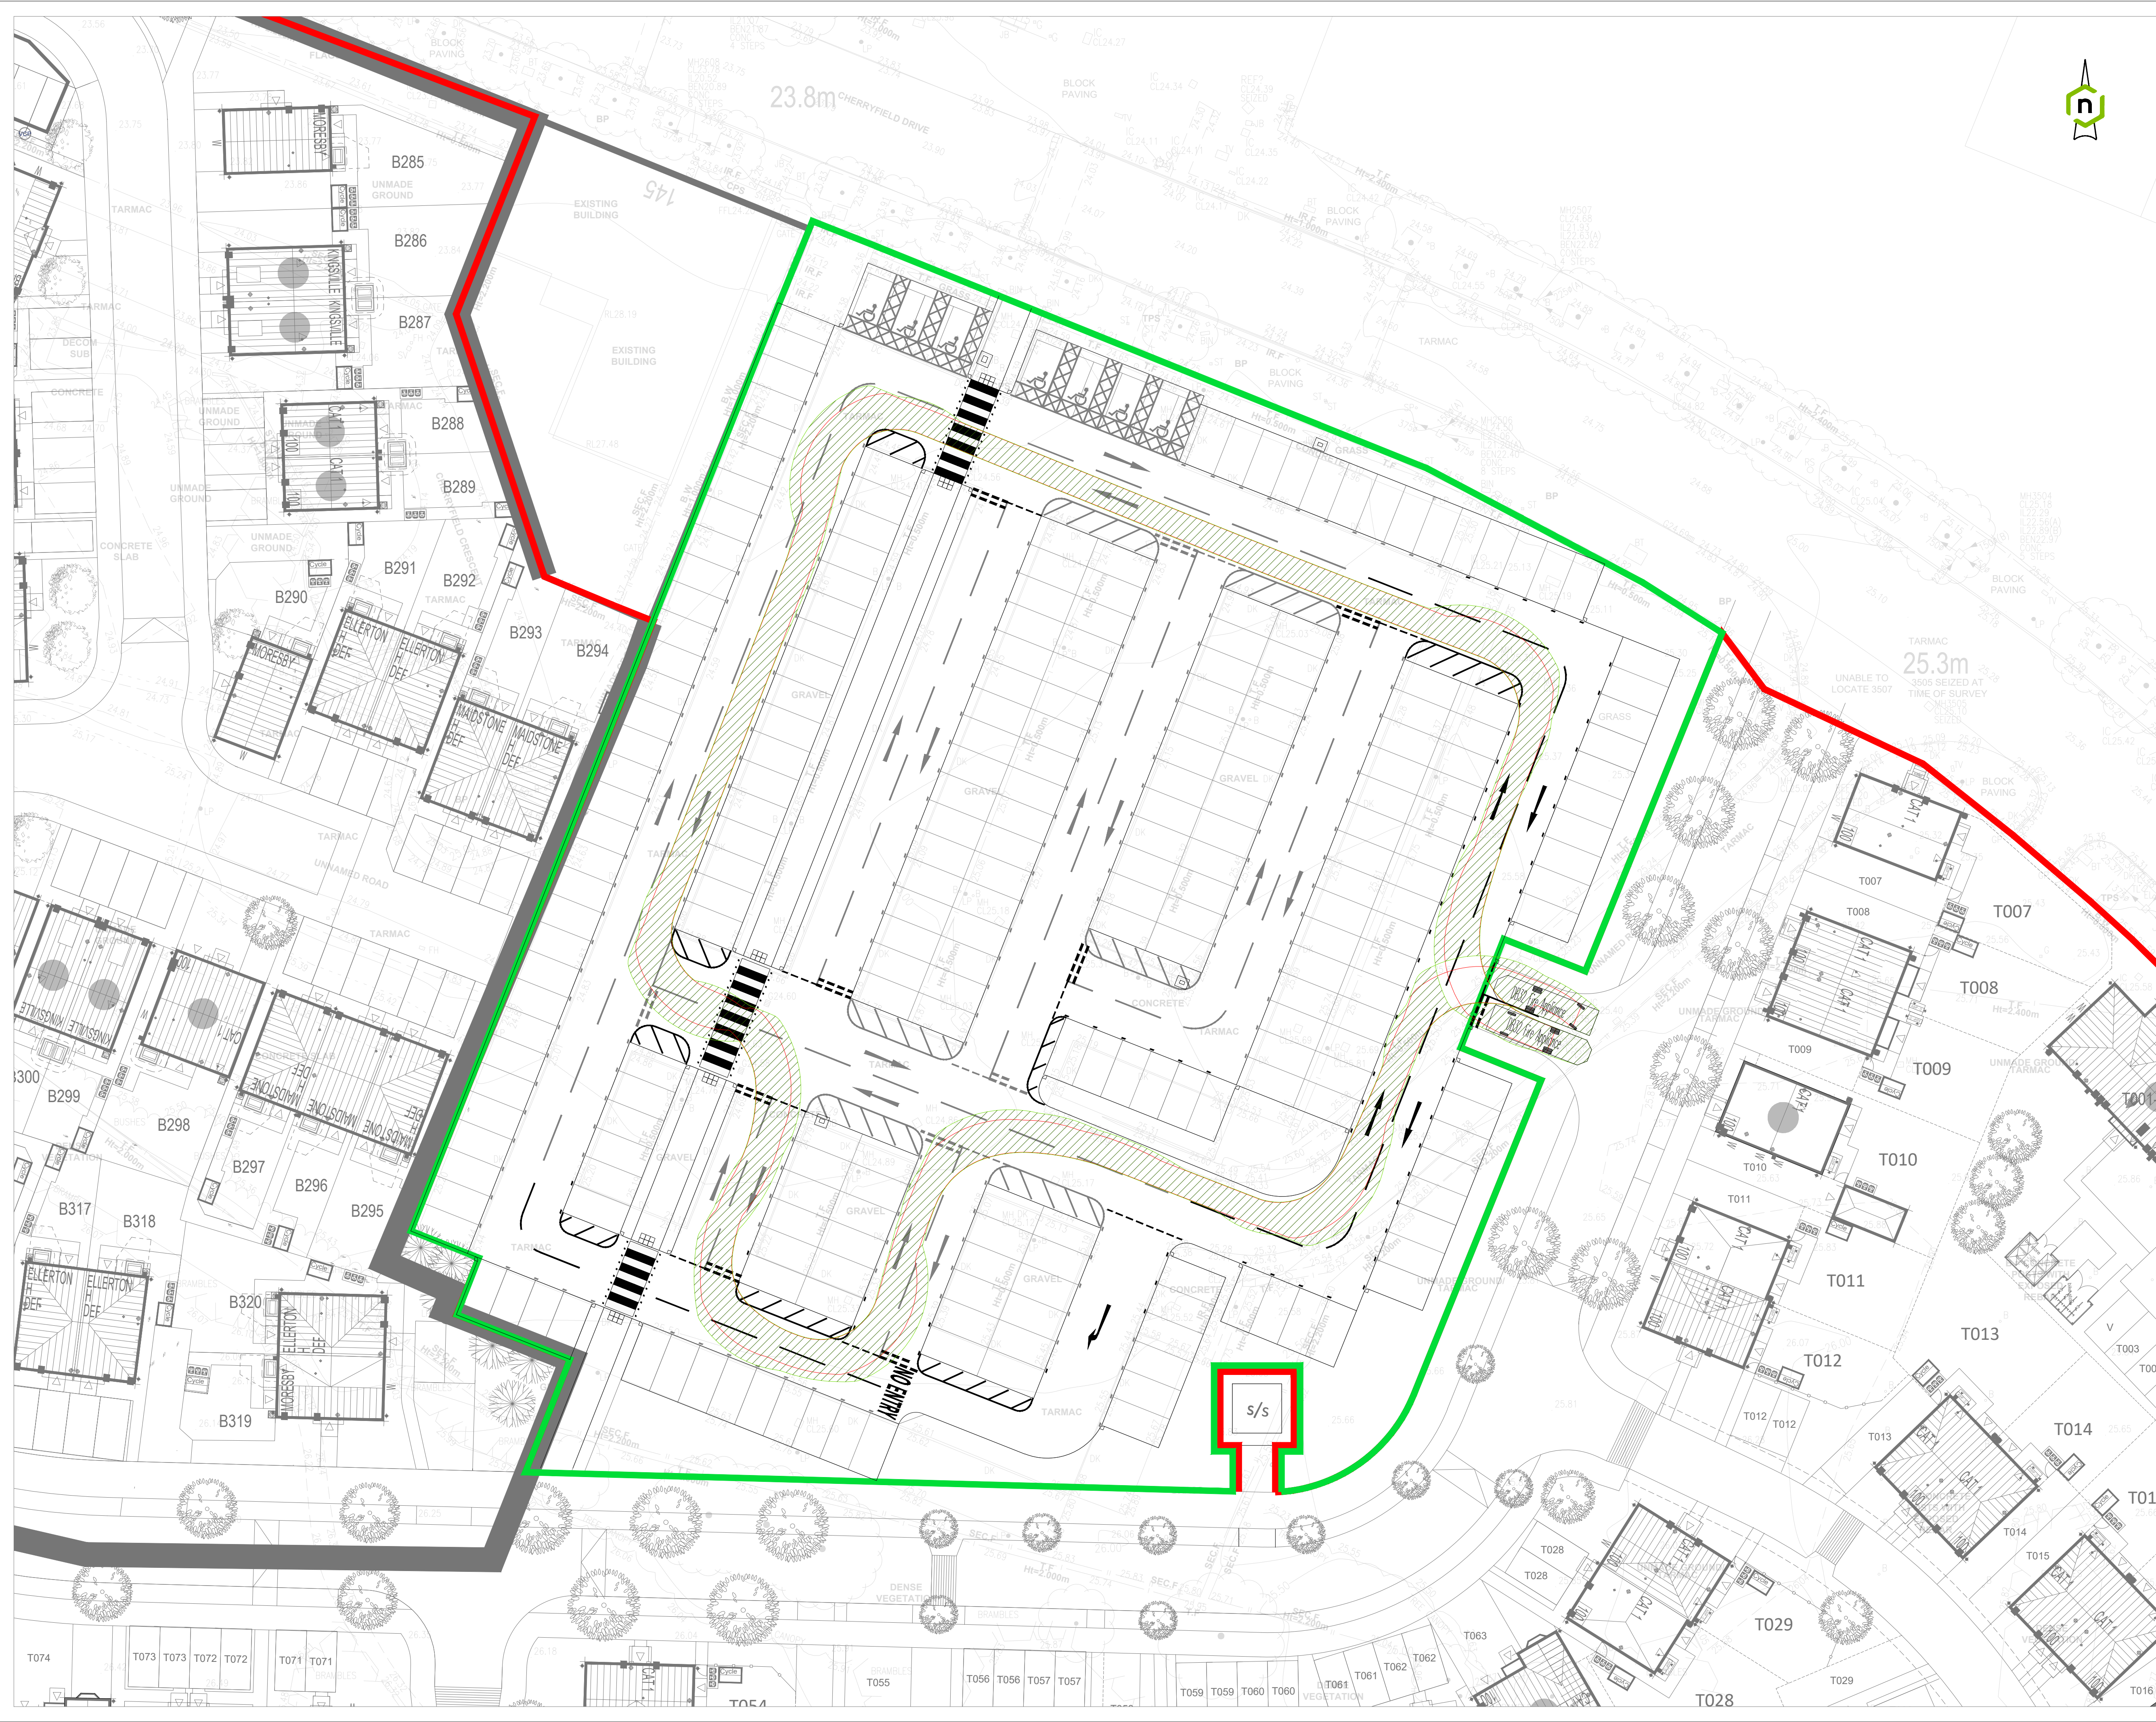

- GENERAL NOTES
1. THIS DRAWING SHOULD NOT BE PRODUCED IN WHOLE OR PART WITHOUT THE WRITTEN CONSENT OF LINK ENGINEERING.
 2. DO NOT SCALE FROM THIS DRAWING. UNITS ARE IN METRES UNLESS NOTED OTHERWISE.
 3. THE CONTRACTOR IS TO CHECK ALL INFORMATION PROVIDED PRIOR TO COMMENCING WORKS AND SEEK CLARIFICATION FROM THE ENGINEER IN RESPECT TO ANY AMBIGUITIES FOUND.
 4. ANY DISCREPANCIES NOTED ON SITE ARE TO BE REPORTED TO THE ENGINEER IMMEDIATELY.
 5. THIS DRAWING SHOULD BE READ IN CONJUNCTION WITH ALL OTHER SCHEME SPECIFIC DRAWINGS & SPECIFICATIONS.
 6. BACKGROUND PLAN BASED ON TOPOGRAPHIC SURVEY DATA CREATED BY OTHERS AND SUPPLIED FOR THE PURPOSE OF CARRYING OUR ENGINEERING WORKS. WE CANNOT BE HELD RESPONSIBLE FOR THE CONTENT, COMPLETENESS AND ACCURACY PROVIDED TO US BY OTHERS. THE CONTRACTOR SHALL CHECK ALL DIMENSIONS AND LEVELS ON SITE.
 7. DRAWING ISSUED FOR PRELIMINARY DISCUSSIONS ONLY. SUBJECT TO FURTHER APPROVAL FROM LOCAL PLANNING AUTHORITY, LOCAL HIGHWAY AUTHORITY, SEWERAGE UNDERTAKER, ENVIRONMENT AGENCY AND ANY OTHER GOVERNING PARTIES. FOLLOWING RECEIPT OF FURTHER INFORMATION AND COMMENTS THE SCHEME MAY BE REVISED.
 8. ALL SETTING OUT IS TO BE BASED ON ARCHITECTS INFORMATION UNLESS NOTED OTHERWISE.

Diagram showing a fire appliance (D632) and its dimensions. The diagram includes a side view and a top view of the appliance, with dimensions in millimeters (mm) and meters (m).

Overall Length	Overall Width	Overall Height	Min Body Ground Clearance	Max Track Width	Lock to lock time	Kerb to Kerb Turning Radius
8.680m	2.180m	4.180m	0.337m	2.112m	6.00s	7.910m

Rev.	Amendments	Date	By
P02	UPDATED TO CLIENT COMMENTS	06.07.26	MM
P01	INITIAL ISSUE:	25.06.26	MM

Revisions

Client	Project	Drawing
BARRATT HOMES Barrett David Wilson Homes 355 Redditch Road Redditch, Warwickshire CV4 8JF 01922 444000	LE25181 CHERRYFIELD DRIVE, KIRKBY	CARPARK VEHICLE TRACKING FIRE ACCESS

Scale @ A1
1:250

Drawn
MM

Checked
TA

Rev
P02

Client: **Link ENGINEERING**
Find us @ www.linkeng.co.uk

Project: LE25181
CHERRYFIELD DRIVE, KIRKBY

Drawing: CARPARK VEHICLE TRACKING
FIRE ACCESS

Scale @ A1: 1:250

Drawn: MM

Checked: TA

Rev: P02