


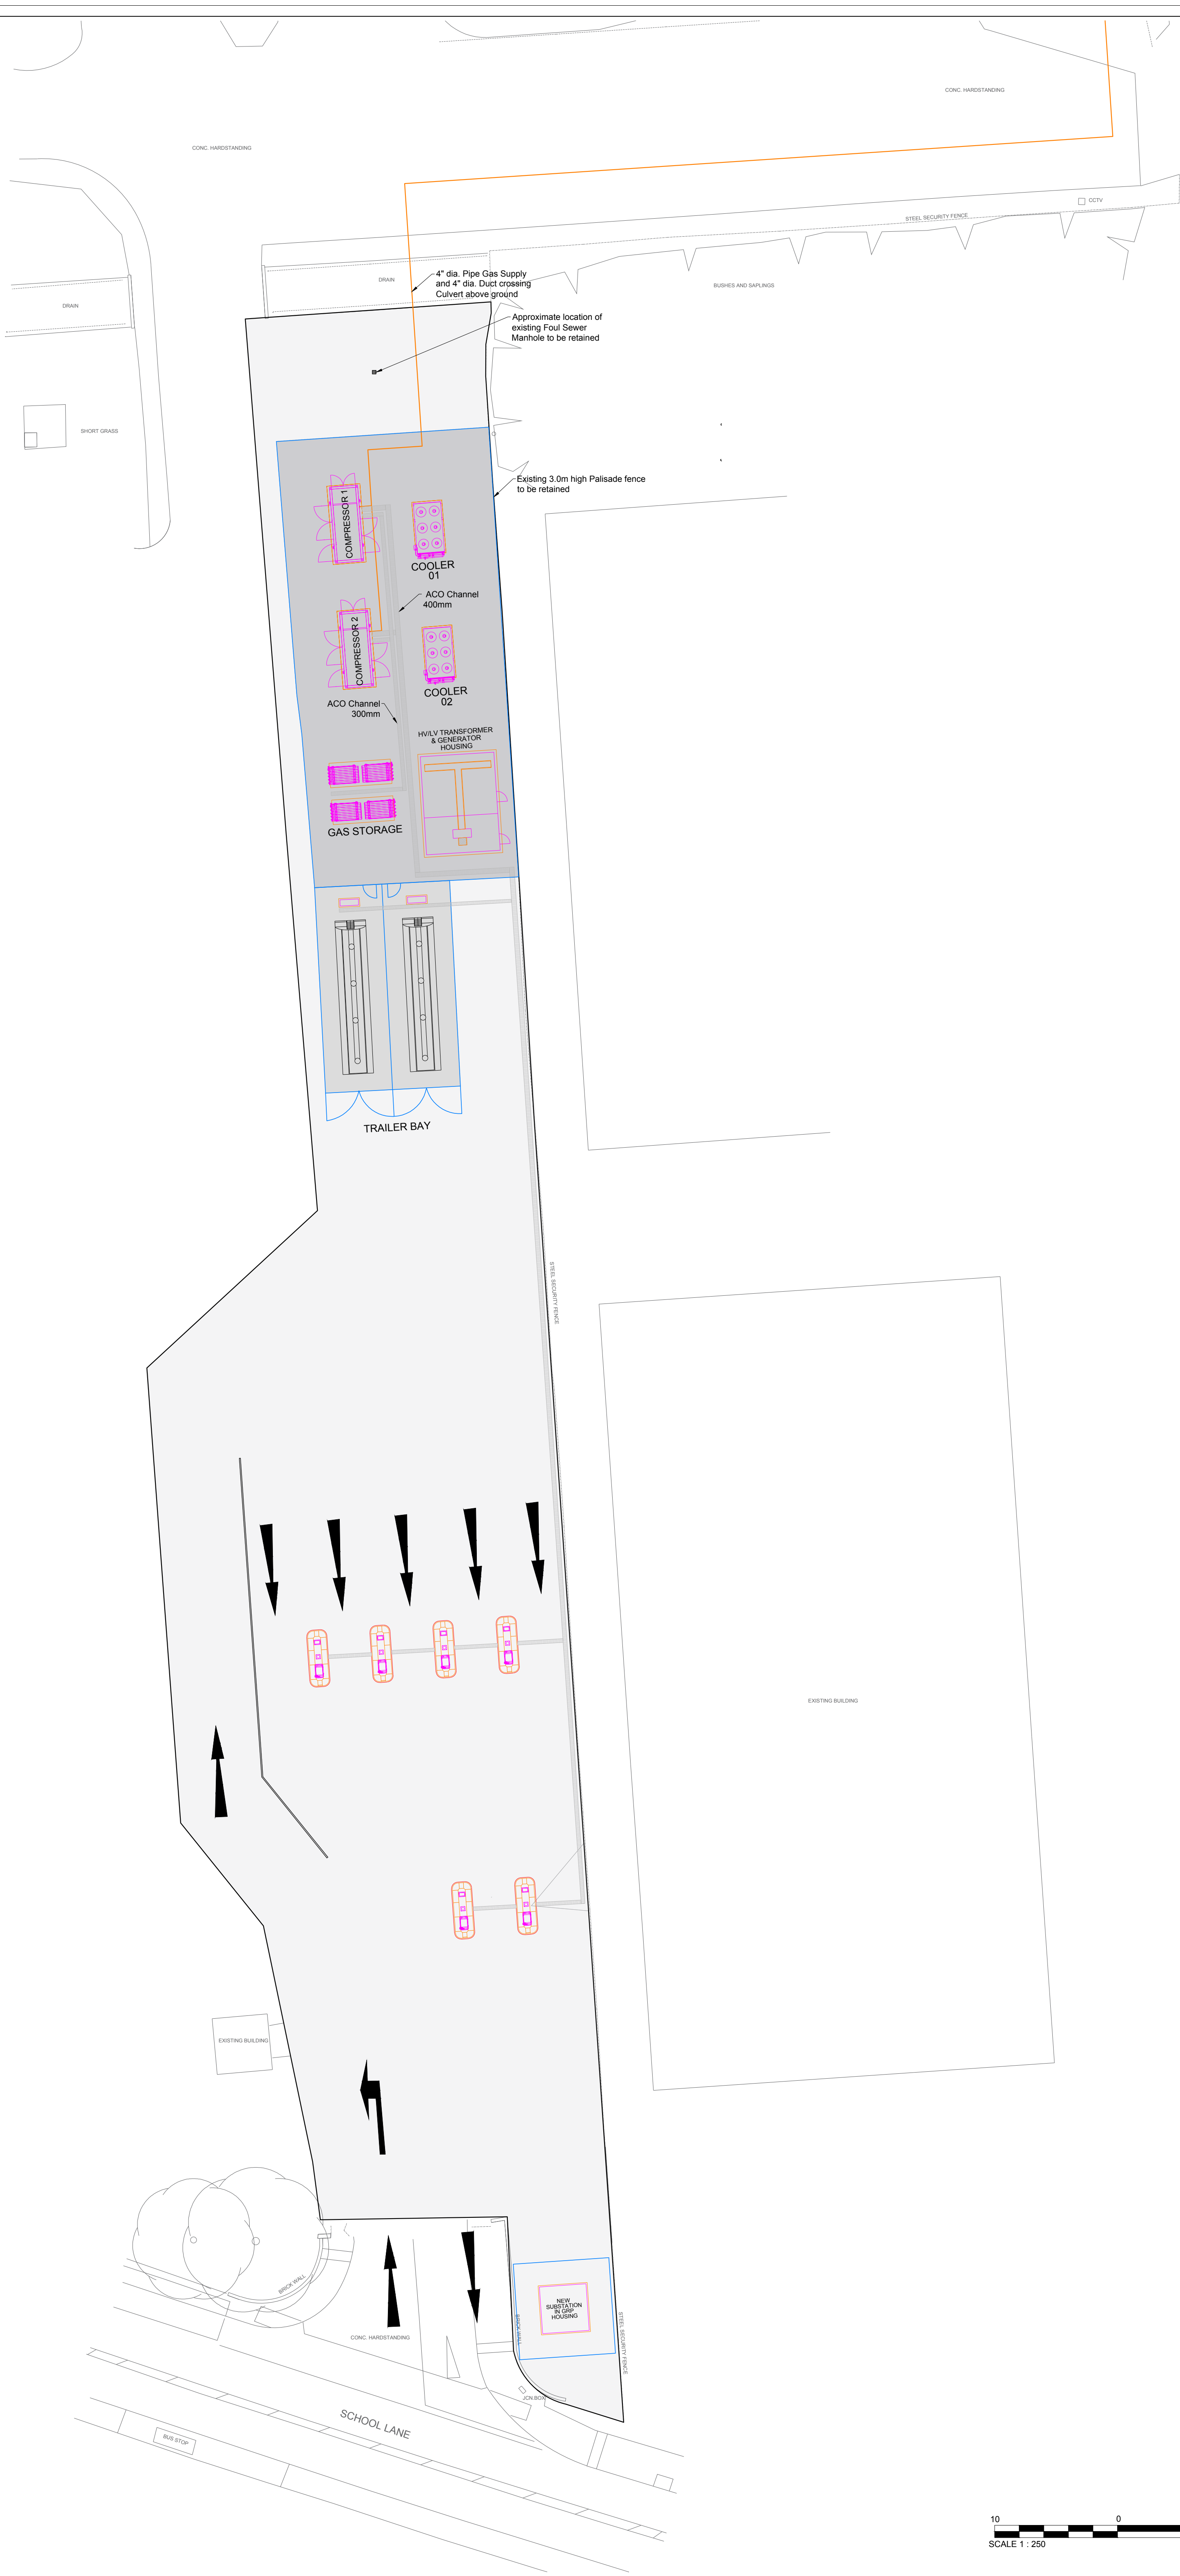

PLANNING ISSUE

REVISIONS:

REV	DESCRIPTION	DATE	CHK	APP
A	INITIAL ISSUE	23/05/18	PS	APP
B	COMPOUND TO CULVERT OFFSET ADDED	29/08/18	PS	APP
C	INLET PIPELINE ROUTE CHANGED	29/08/18	PS	APP

NOTES:

1. ALL DIMENSIONS IN mm UNLESS OTHERWISE STATED

KEY

—— SITE BOUNDARY

PROJECT:

SATURN PARK - CNG STATION

TITLE:

PROPOSED SITE LAYOUT

SCALE: 1:250 @ A1 DRAWN: P.S.
CHECKED: - CAD: - DATE: 23/05/2018
APPROVED: - SHEET: 1 OF 1

PROJECT No: 006

DRAWING No: 006/01/PS/101

REVISION: C



VIRGINIA HOUSE
56 WARWICK ROAD
OLTON
SOLIHULL
B92 7HX
TEL: 0121 2478160
WEB: www.cngservices.co.uk