


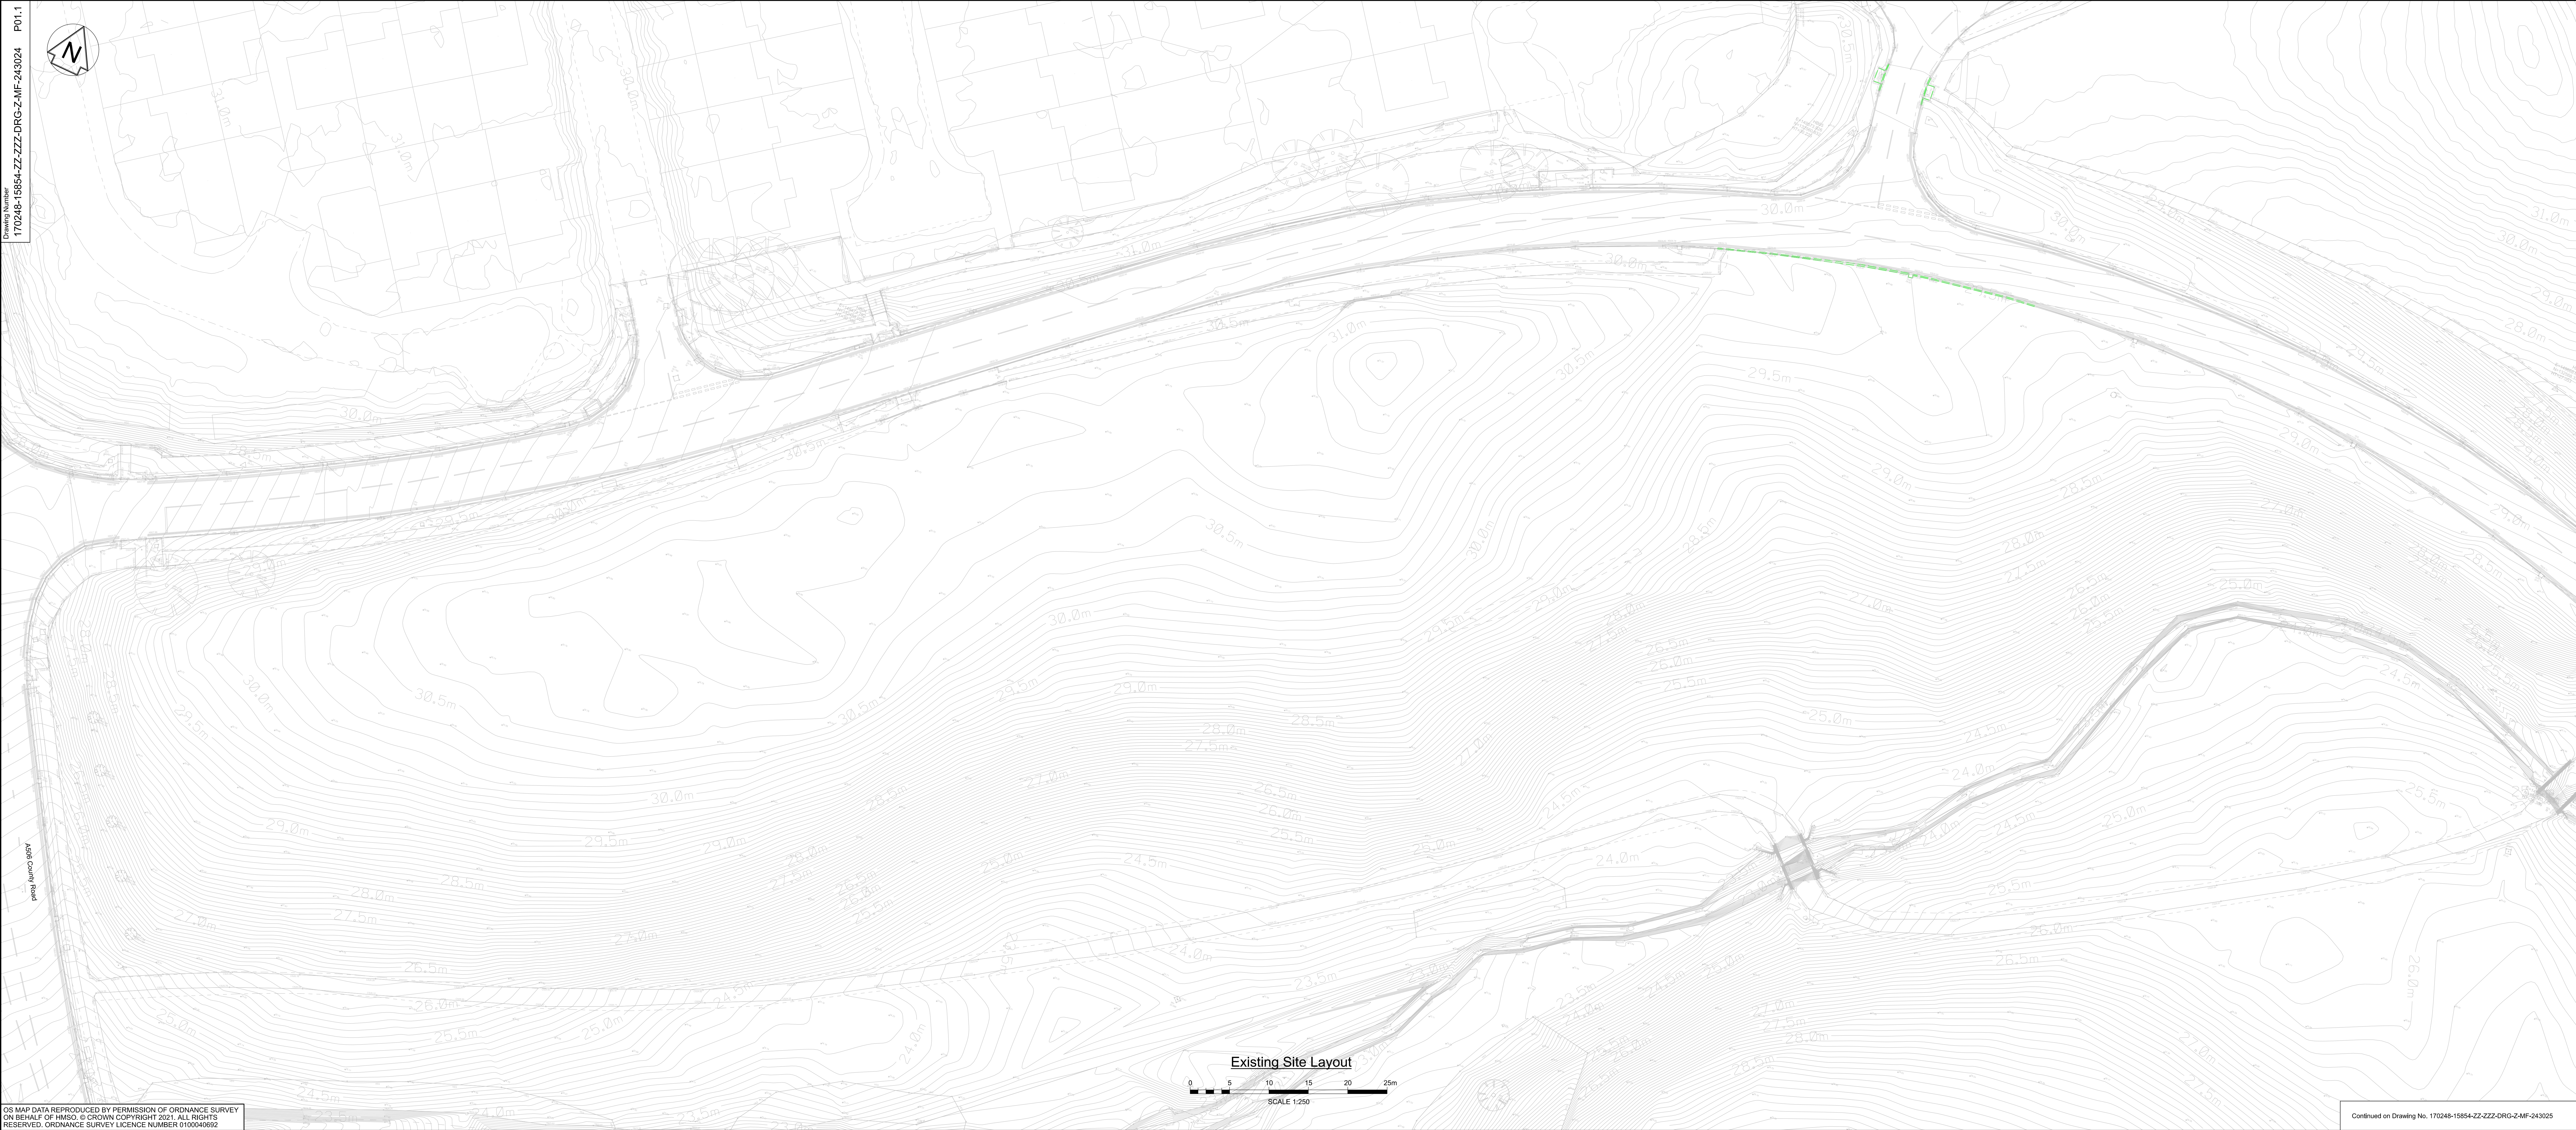

- Legend/Notes
1. Do not scale from this drawing.
 2. All dimensions are in millimetres unless shown otherwise.
 3. All levels are in metres above ordnance datum.
 4. Topographical information referenced from InoRail Topographical Survey (P-116-099-SUR-DM2-0001 A33)

P01.1	27/10/21	First Revision			
Rev	Date	Description of Revisions	Drawn	Chkd	Appr
Status					
Issued for Planning					S0



Authorised: --- Signed: --- Date: ---

Contractor(s)
Ove Arup & Partners

Location/Level	No Specific Location	
Type	CAD Drawing	Sub-type
Role	General (non-disciplinary)	Discipline
Volume/System	No Specific Volume or System	Multi-Functional
Phasing		Stage
Project		

Headbolt Lane

Contract No.
170248

Contract Title
Headbolt Lane

Drawing Title
Planning Application Drawing
Existing Site Levels
Sheet 1 of 2

Designed	---	Signed	---	Date	---
Drawn	---	Signed	---	Date	---
Checked	---	Signed	---	Date	---
Approved	---	Signed	---	Date	---
Scales(s)	ELR & Mileage to				
Alternative Reference	Sheet of Revision				
Drawing Number	170248-15854-ZZ-ZZZ-DRG-Z-MF-243024				P01.1