


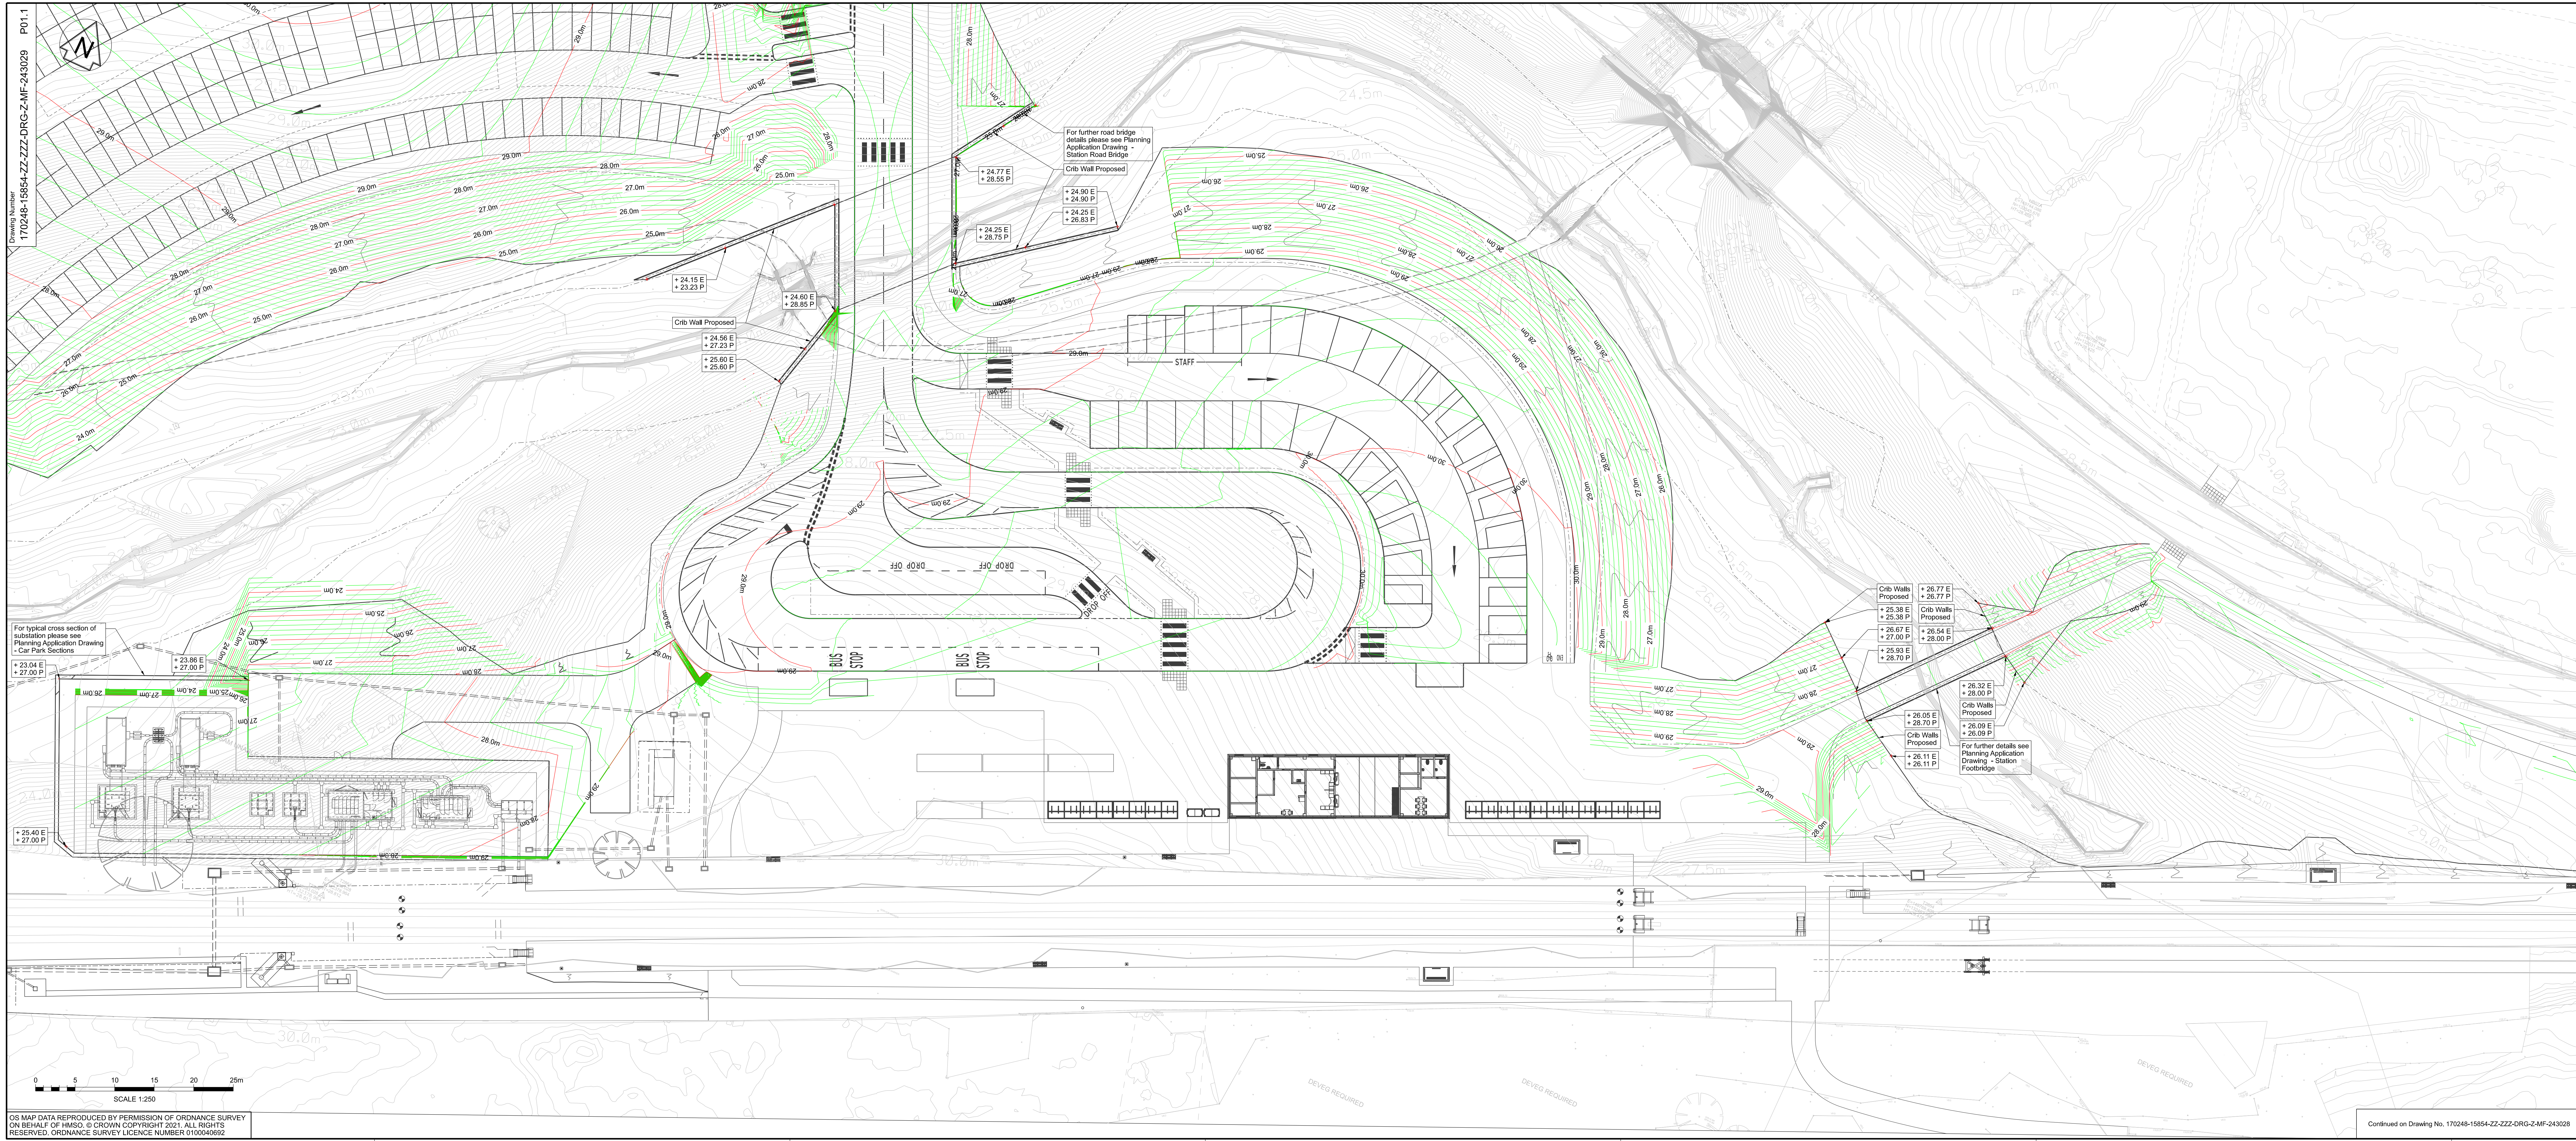

OS MAP DATA REPRODUCED BY PERMISSION OF ORDNANCE SURVEY
ON BEHALF OF HMSO. © CROWN COPYRIGHT 2021. ALL RIGHTS
RESERVED. ORDNANCE SURVEY LICENCE NUMBER 0100040692

Continued on Drawing No. 170248-15854-ZZ-ZZZ-DRG-Z-MF-243028

Legend/Notes					
1. Do not scale from this drawing.					
2. All dimensions are in millimetres unless shown otherwise.					
3. All levels are in metres above ordnance datum.					
4. Topographical information referenced from InoRail Topographical Survey (P-116-099-SUR-DM2-0001 A03).					
Legend					
XX.XX E	Existing Levels				
XX.XX P	Proposed Levels				
—	Proposed Minor Contour (0.20m interval)				
—	Proposed Major Contour (1.00m interval)				
—	Existing Contour (0.20m interval)				
P01.1	27/10/21	First Revision	---	---	---
Rev	Date	Description of Revisions	Drawn	Chkd	Appr
Status			Suitability		
Issued for Planning					S0
					
Authorised		---	Signed		---
Contractor(s)		---		Date	
Ove Arup & Partners					
Location/Level					
Type	No Specific Location		Sub-type		
Role	CAD Drawing		General (non-disciplinary)		
Volume/System	No Specific Volume or System		Disrupting Multi-Functional		
Phasing	---		Stage		
Project					
Headbolt Lane					
Contract No.					
170248					
Contract Title					
Headbolt Lane					
Drawing Title					
Planning Application Drawing					
Proposed Site Levels					
Sheet 2 of 2					
Designed		Signed		Date	
Drawn		---		---	
Checked		Signed		Date	
Approved		---		---	
Scale(s)		ELR & Mileage		to	
Alternative Reference				Sheet	
Drawing Number				of	
170248-15854-ZZ-ZZZ-DRG-Z-MF-243029				P01.1	