

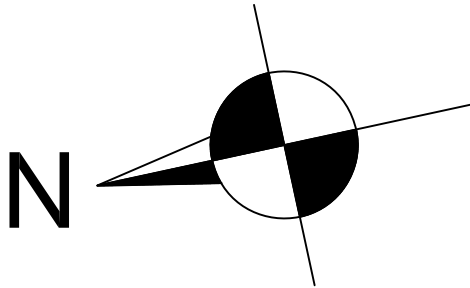


The Contractor is responsible for checking dimensions and any discrepancy to be verified with the Architects before proceeding. Figured dimensions to be worked to only. Subject to all Local Authority and Statutory approvals.
DO NOT SCALE

PLANNING

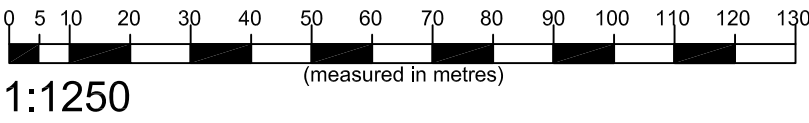

 UNITS UNDER CONSTRUCTION

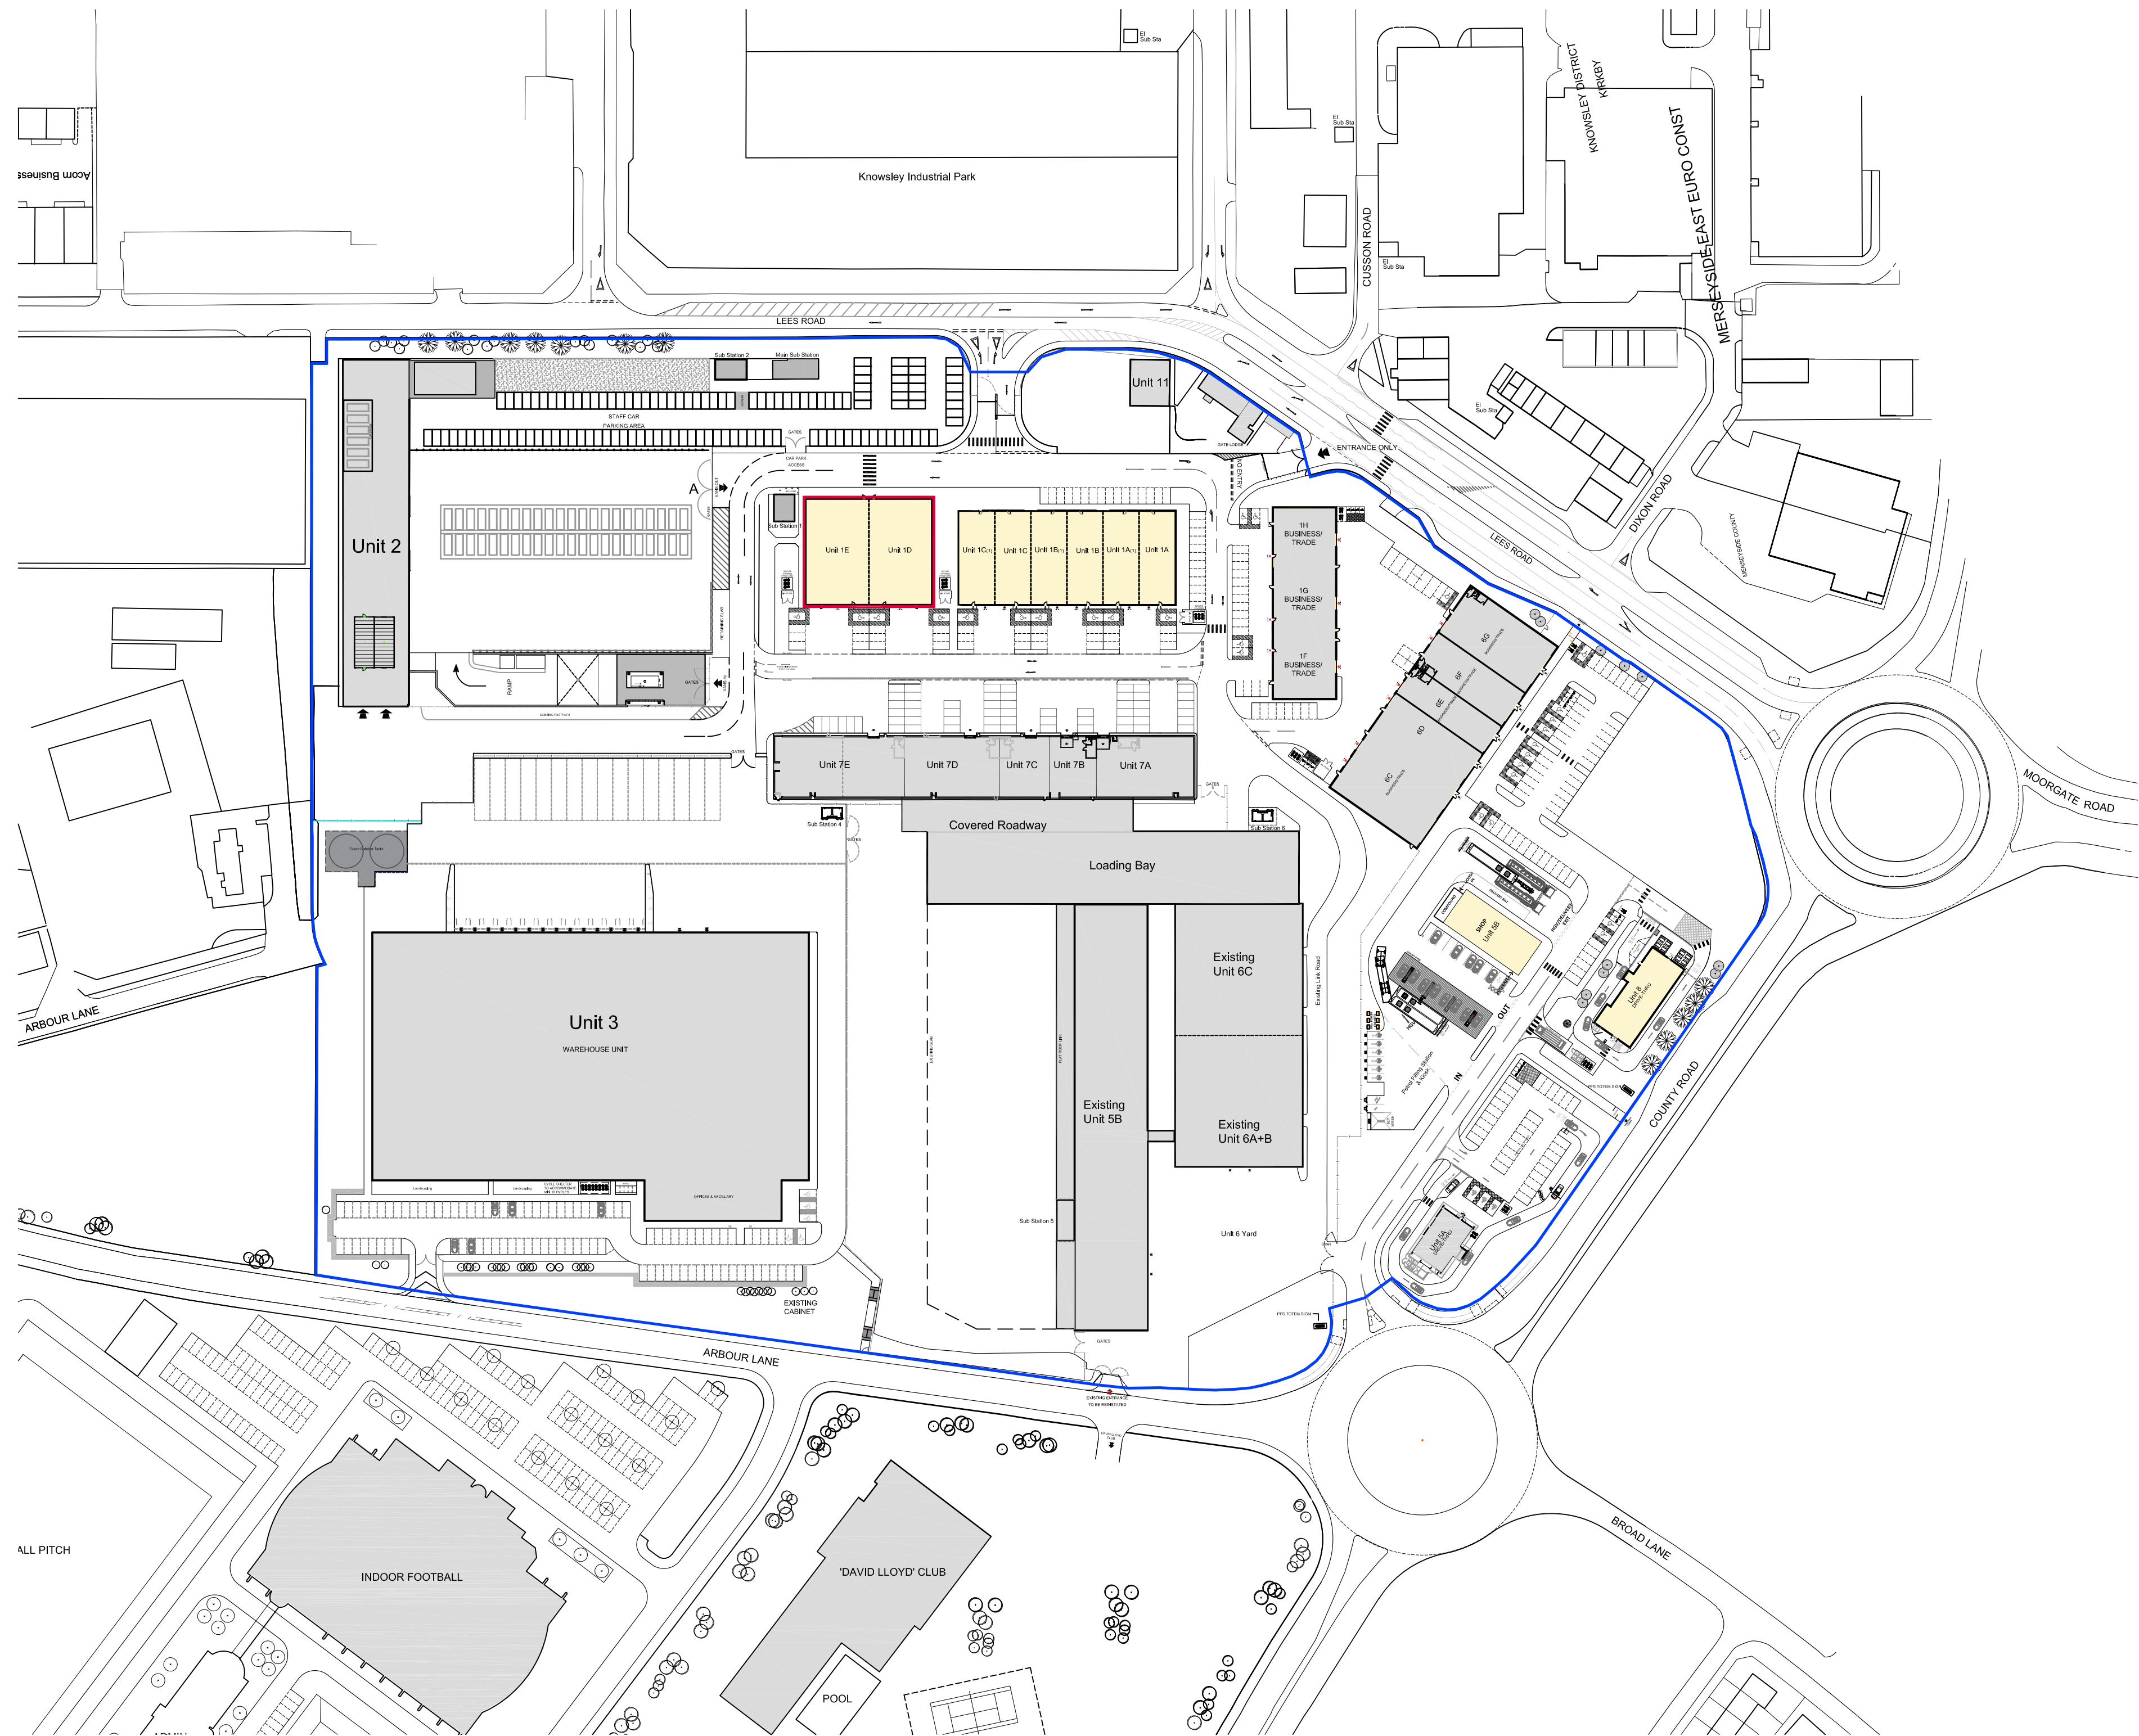

REV	DESCRIPTION	DATE
EMERSON HOUSE, HEYES LANE, ALDERLEY EDGE, CHESHIRE SK9 7LF Tel: (01625) 588400, Fax: (01625) 588276		



location
**ACADEMY BUSINESS PARK
LEES ROAD KNOWSLEY L33 7SA**

title
**UNITS 1D-1E
SITE LOCATION PLAN**

scale 1:1250 @ A1	ref t.l.h.	checked	date 20.10.23
----------------------	---------------	---------	------------------

drawing no.
1376-PL-2001