
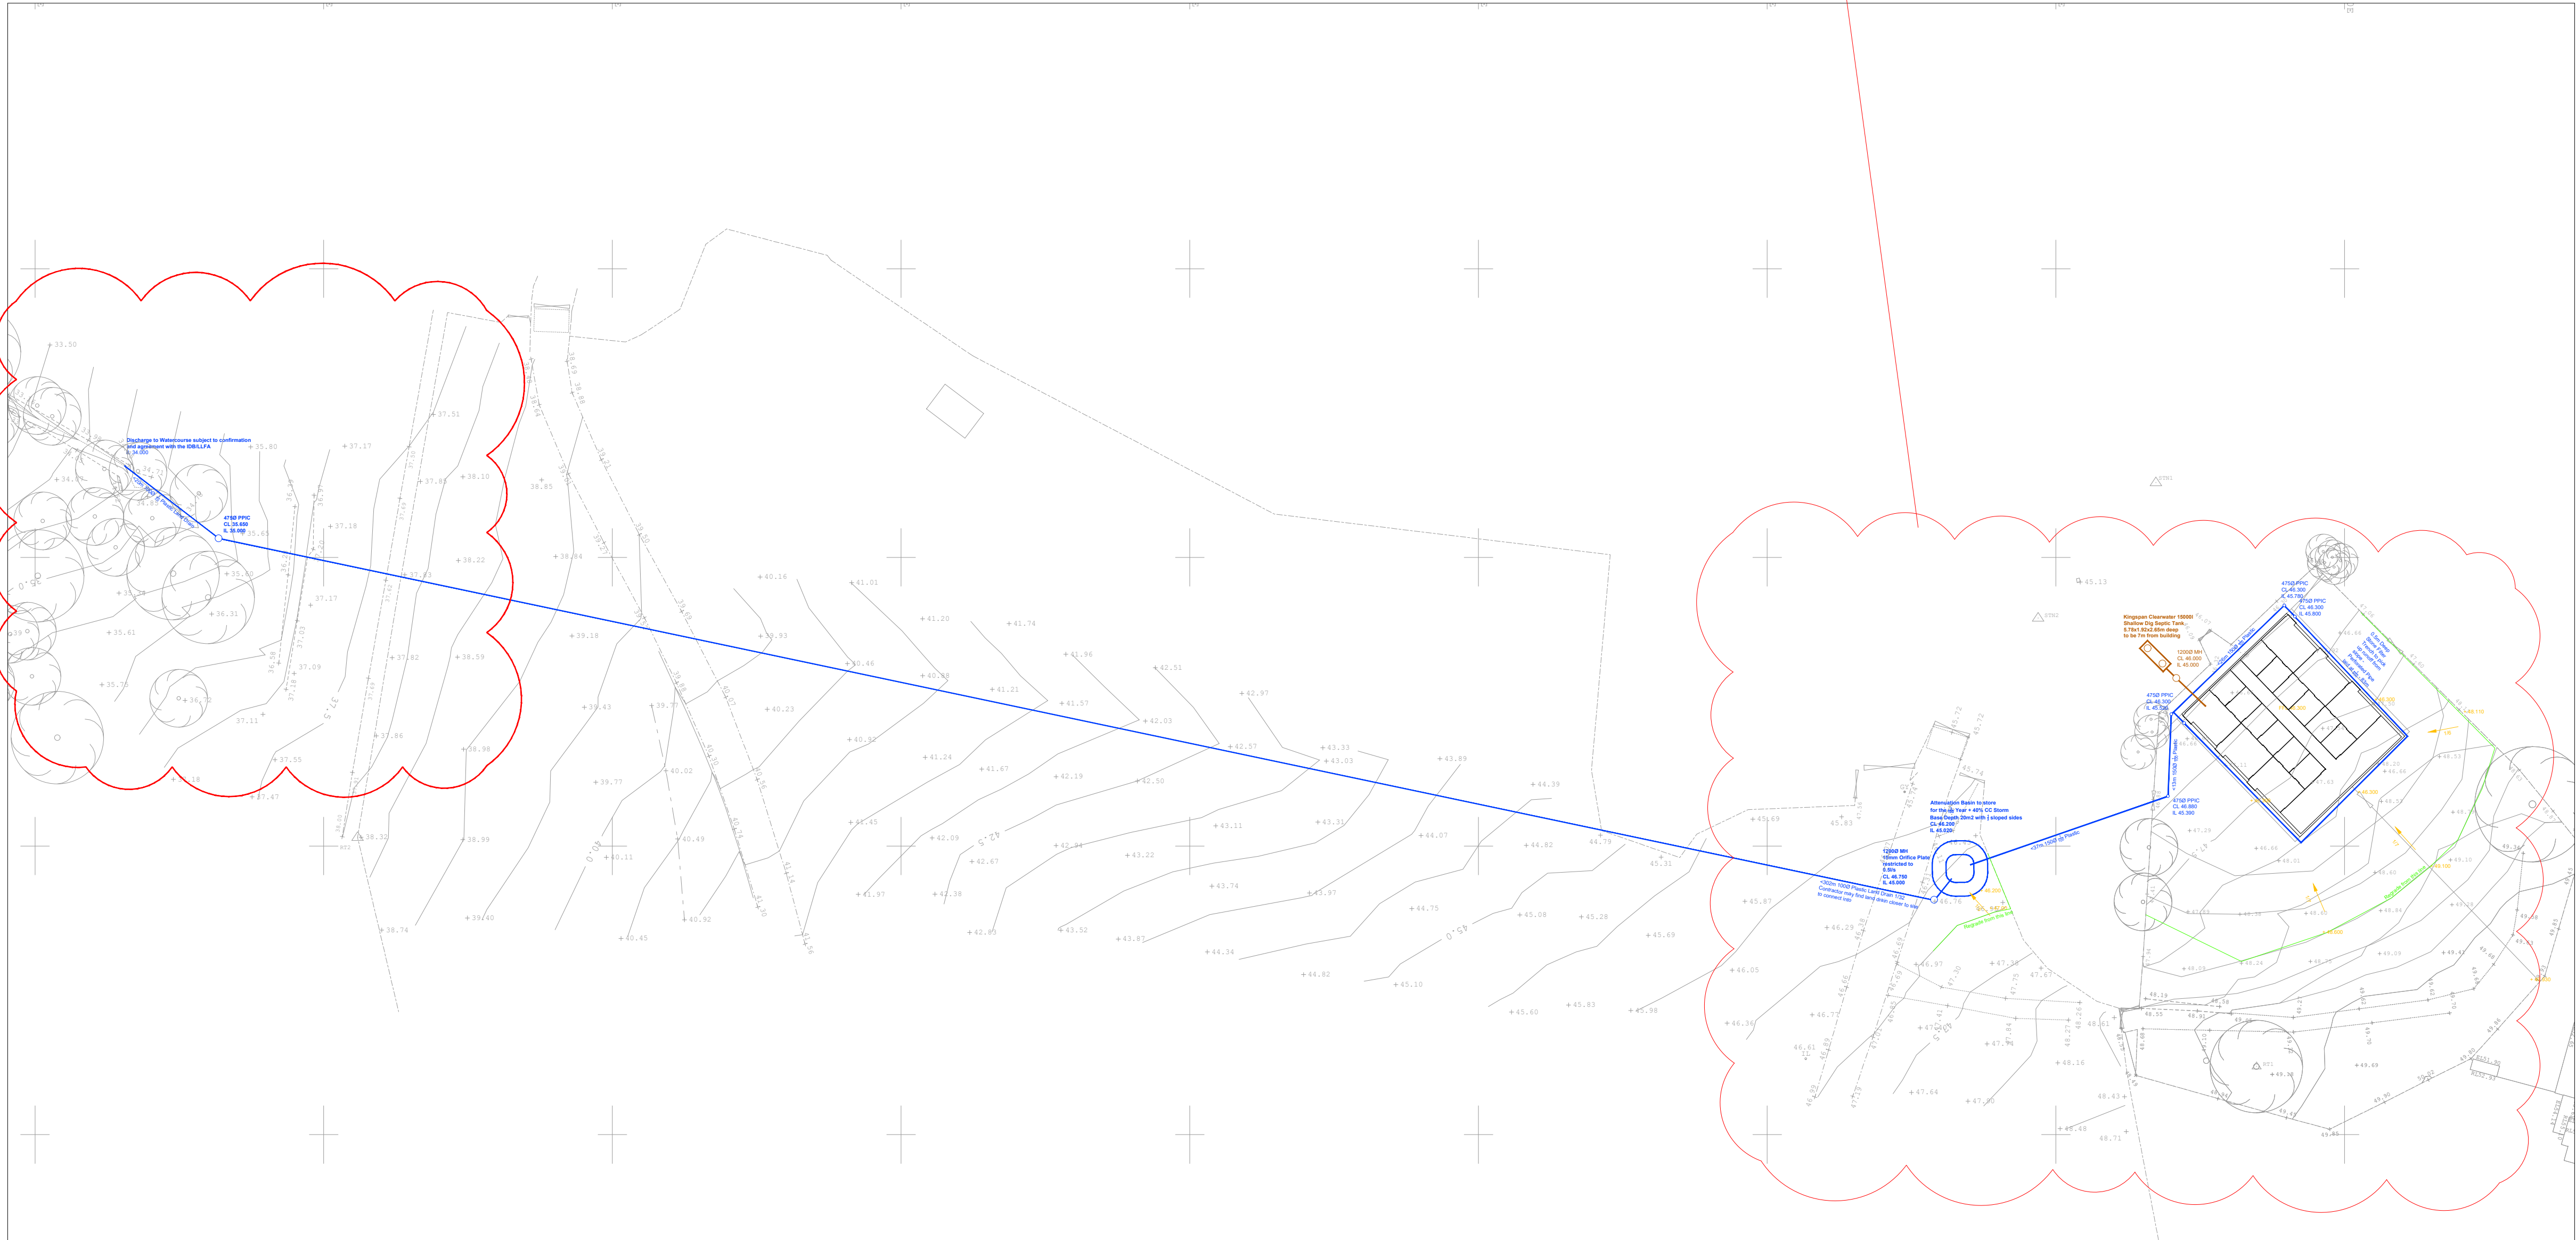
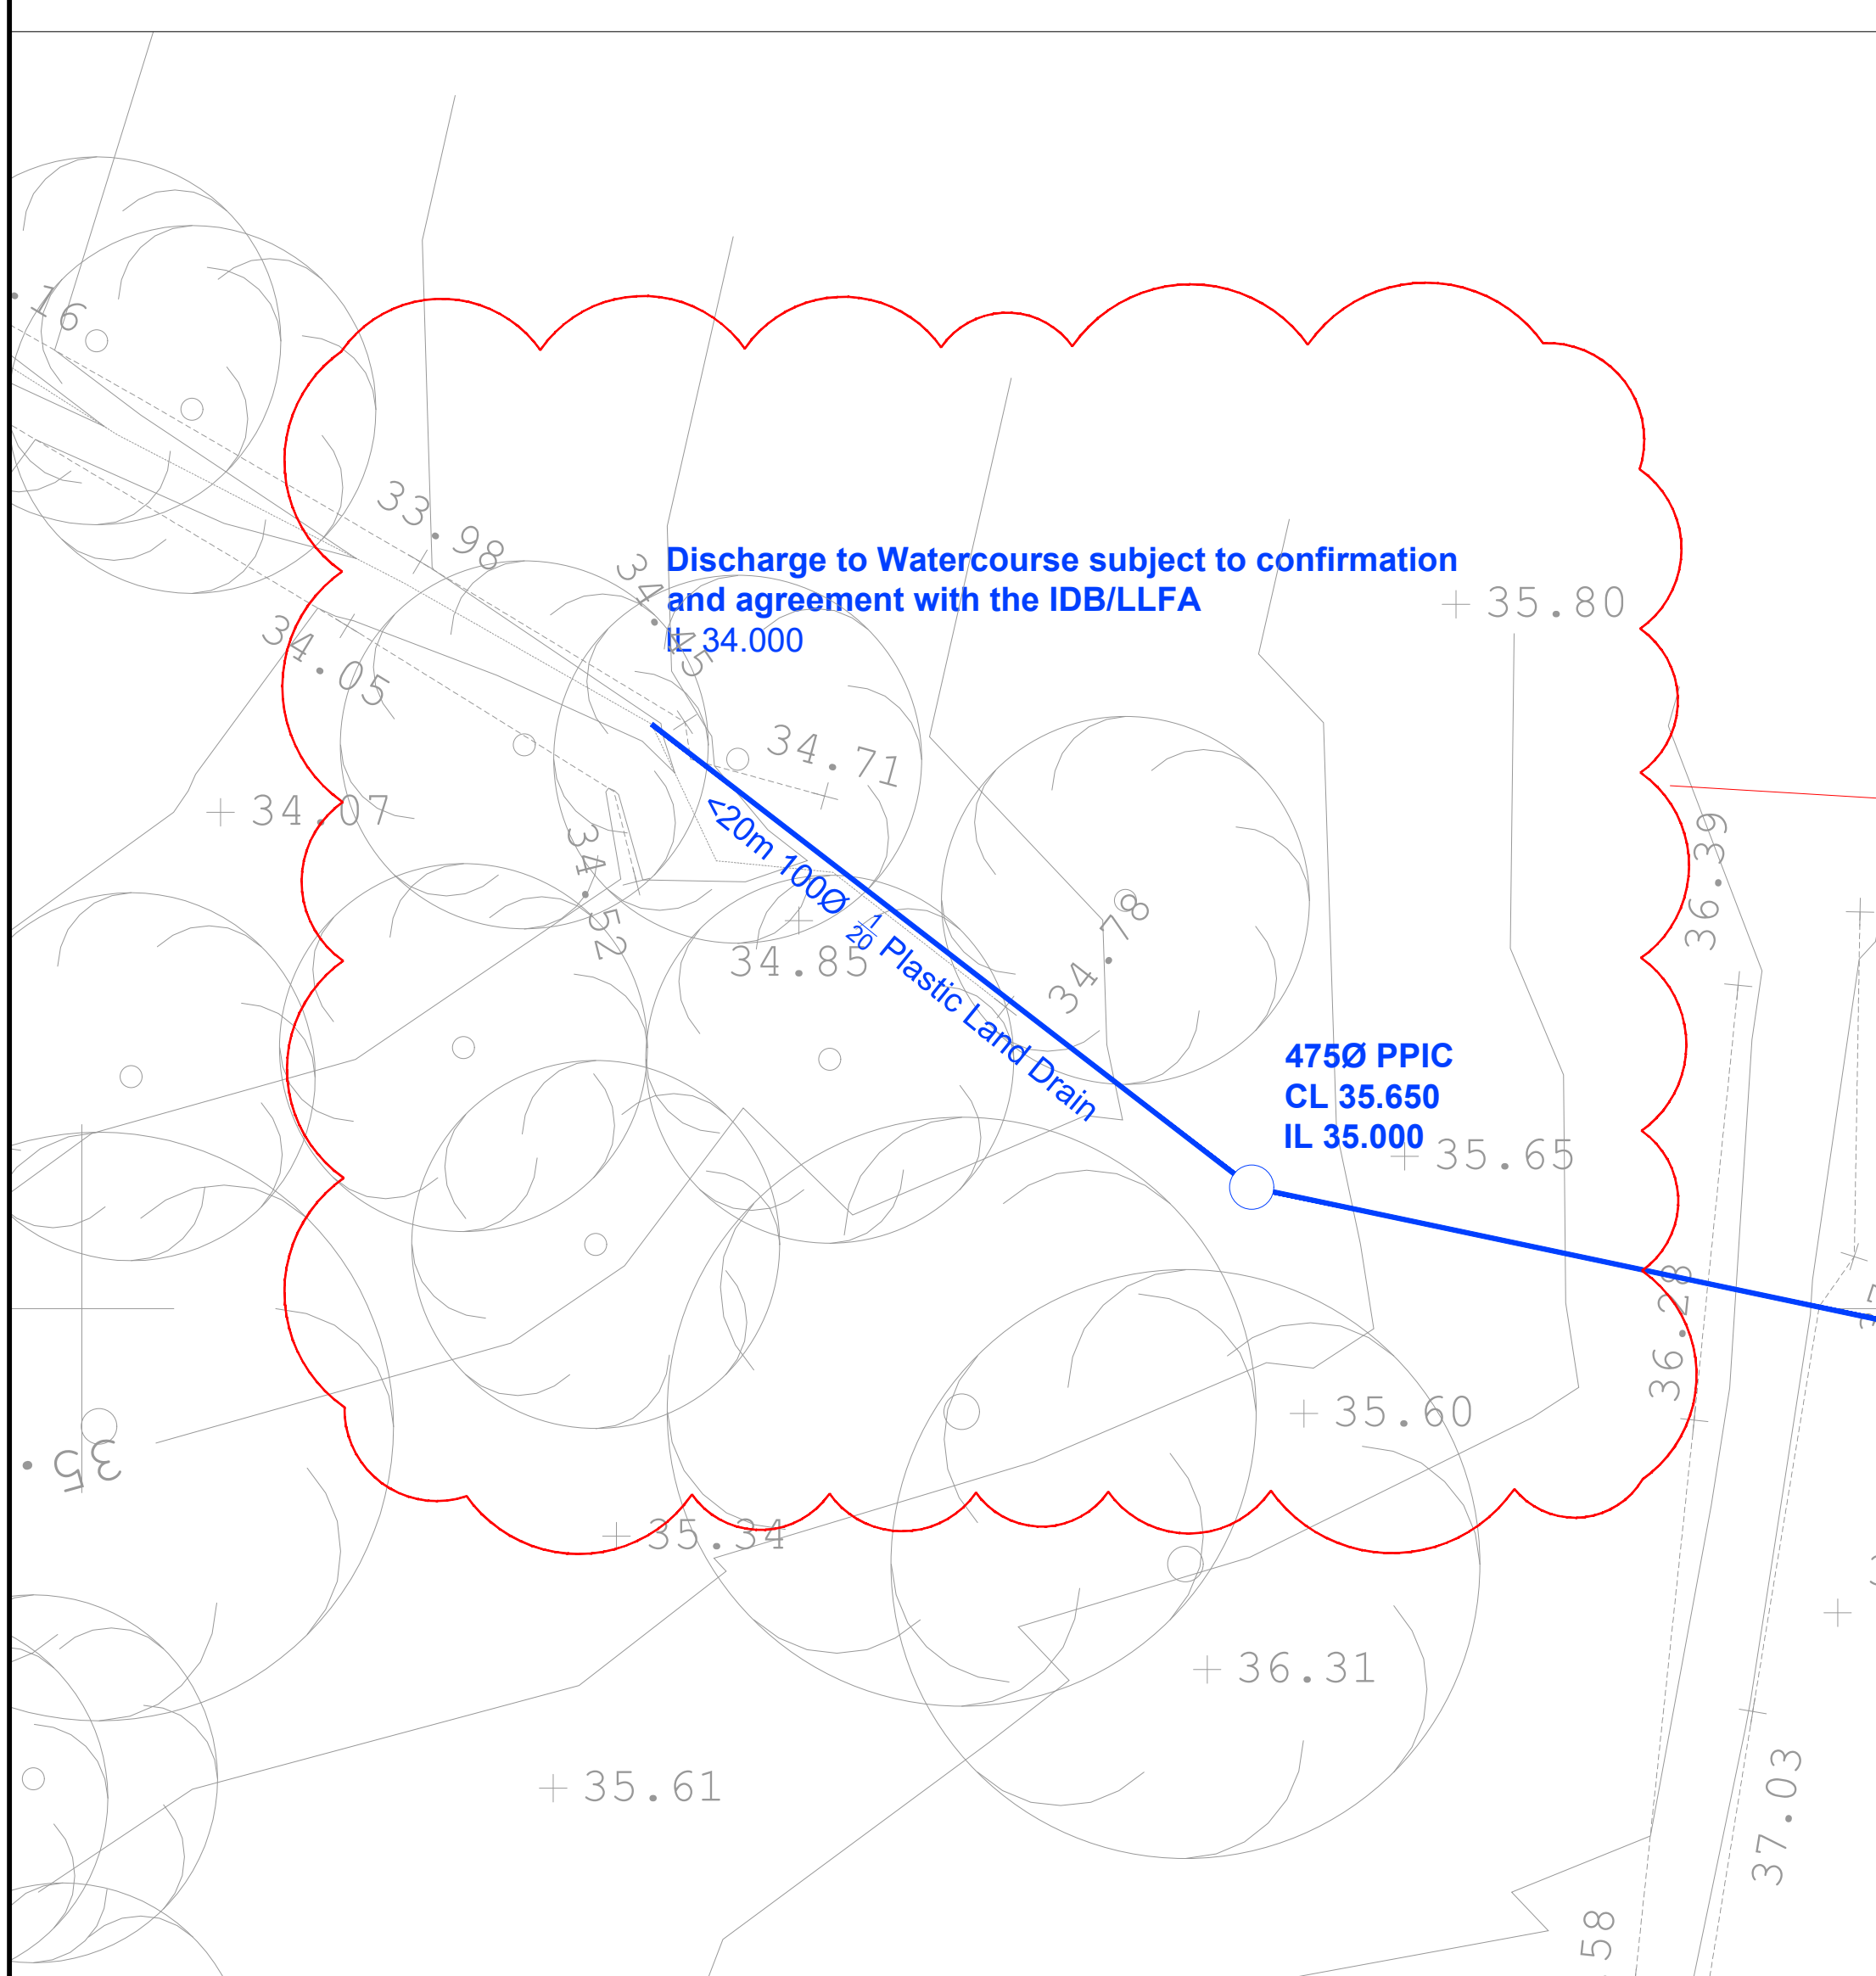


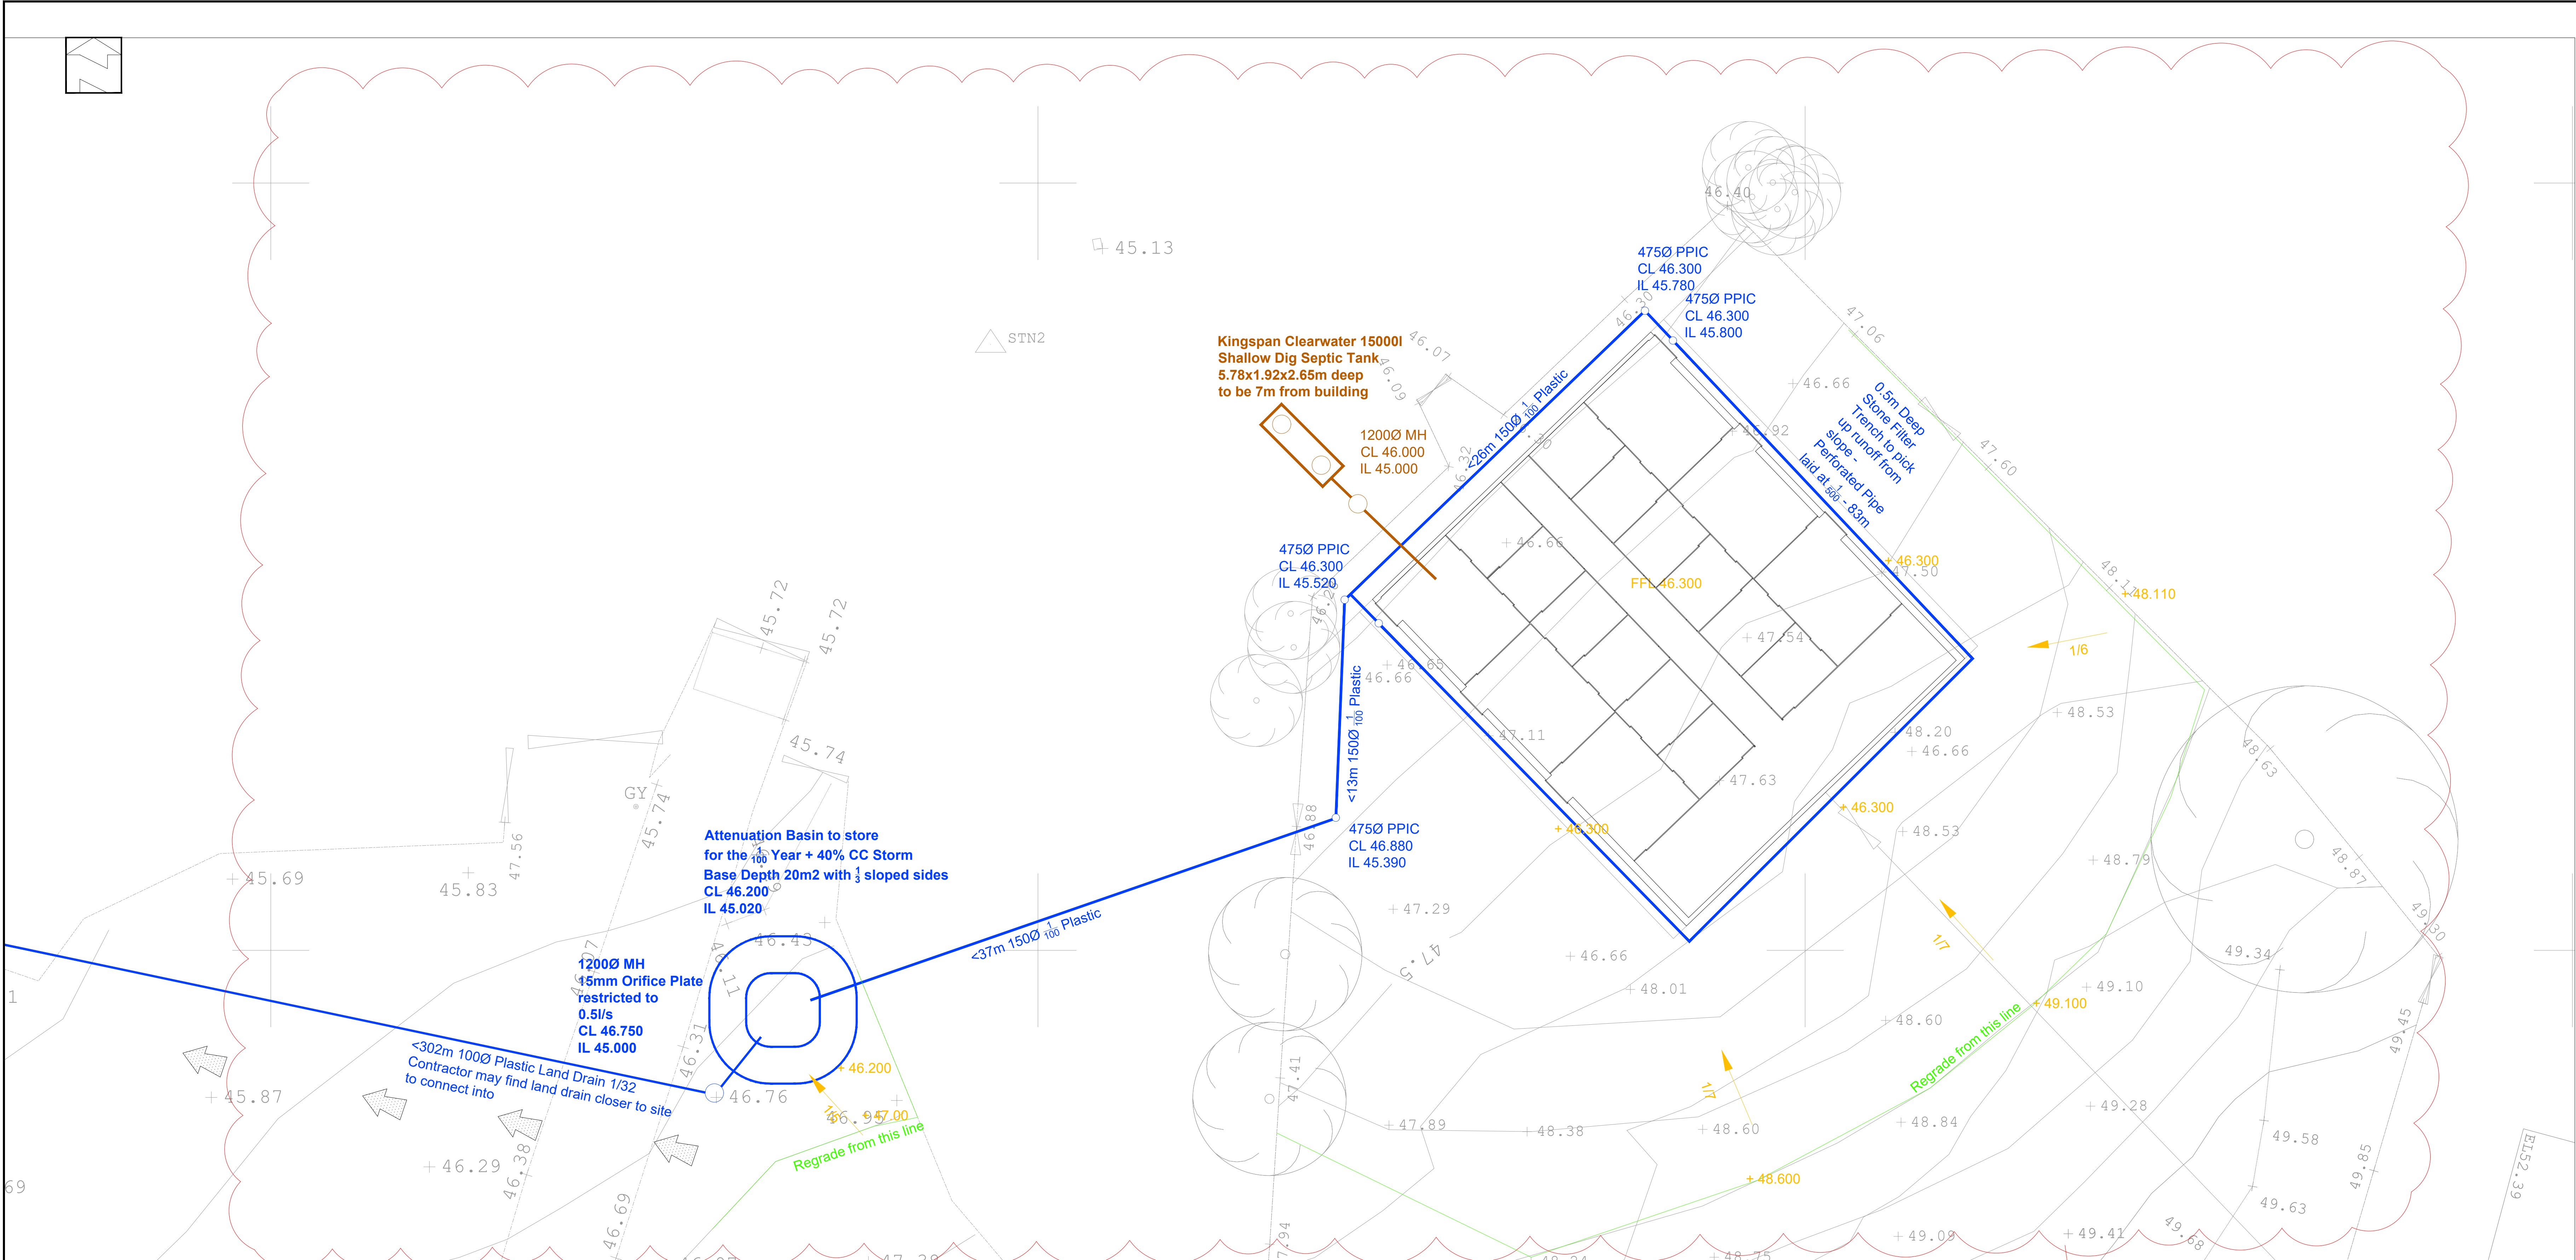

This drawing is copyright of DART Engineers Ltd and must not be copied or reproduced in any way without written consent.
DO NOT SCALE OFF THIS DRAWING

Status			
No.	Revision	Date	Drwn

Key

- Proposed Surface Water Drainage
- Proposed Foul Water Drainage
- Flood Exceedance Routing

CONTACT	e: andy@dart-engineers.com e: robt@dart-engineers.com m: 07725281902 w: www.dart-engineers.com		
CLIENT	KNOWSLEY SAFARI PARK		
PROJECT	AFRICAN HOOF HOUSE		
DRAWING TITLE	DETAILED DESIGN		
Drawn RT	Chkd AD	Date 06.12.23	Scale 1/1000
Sheet Size A1	Drawing No. 23328-DR-C-0110	Revision	P2