


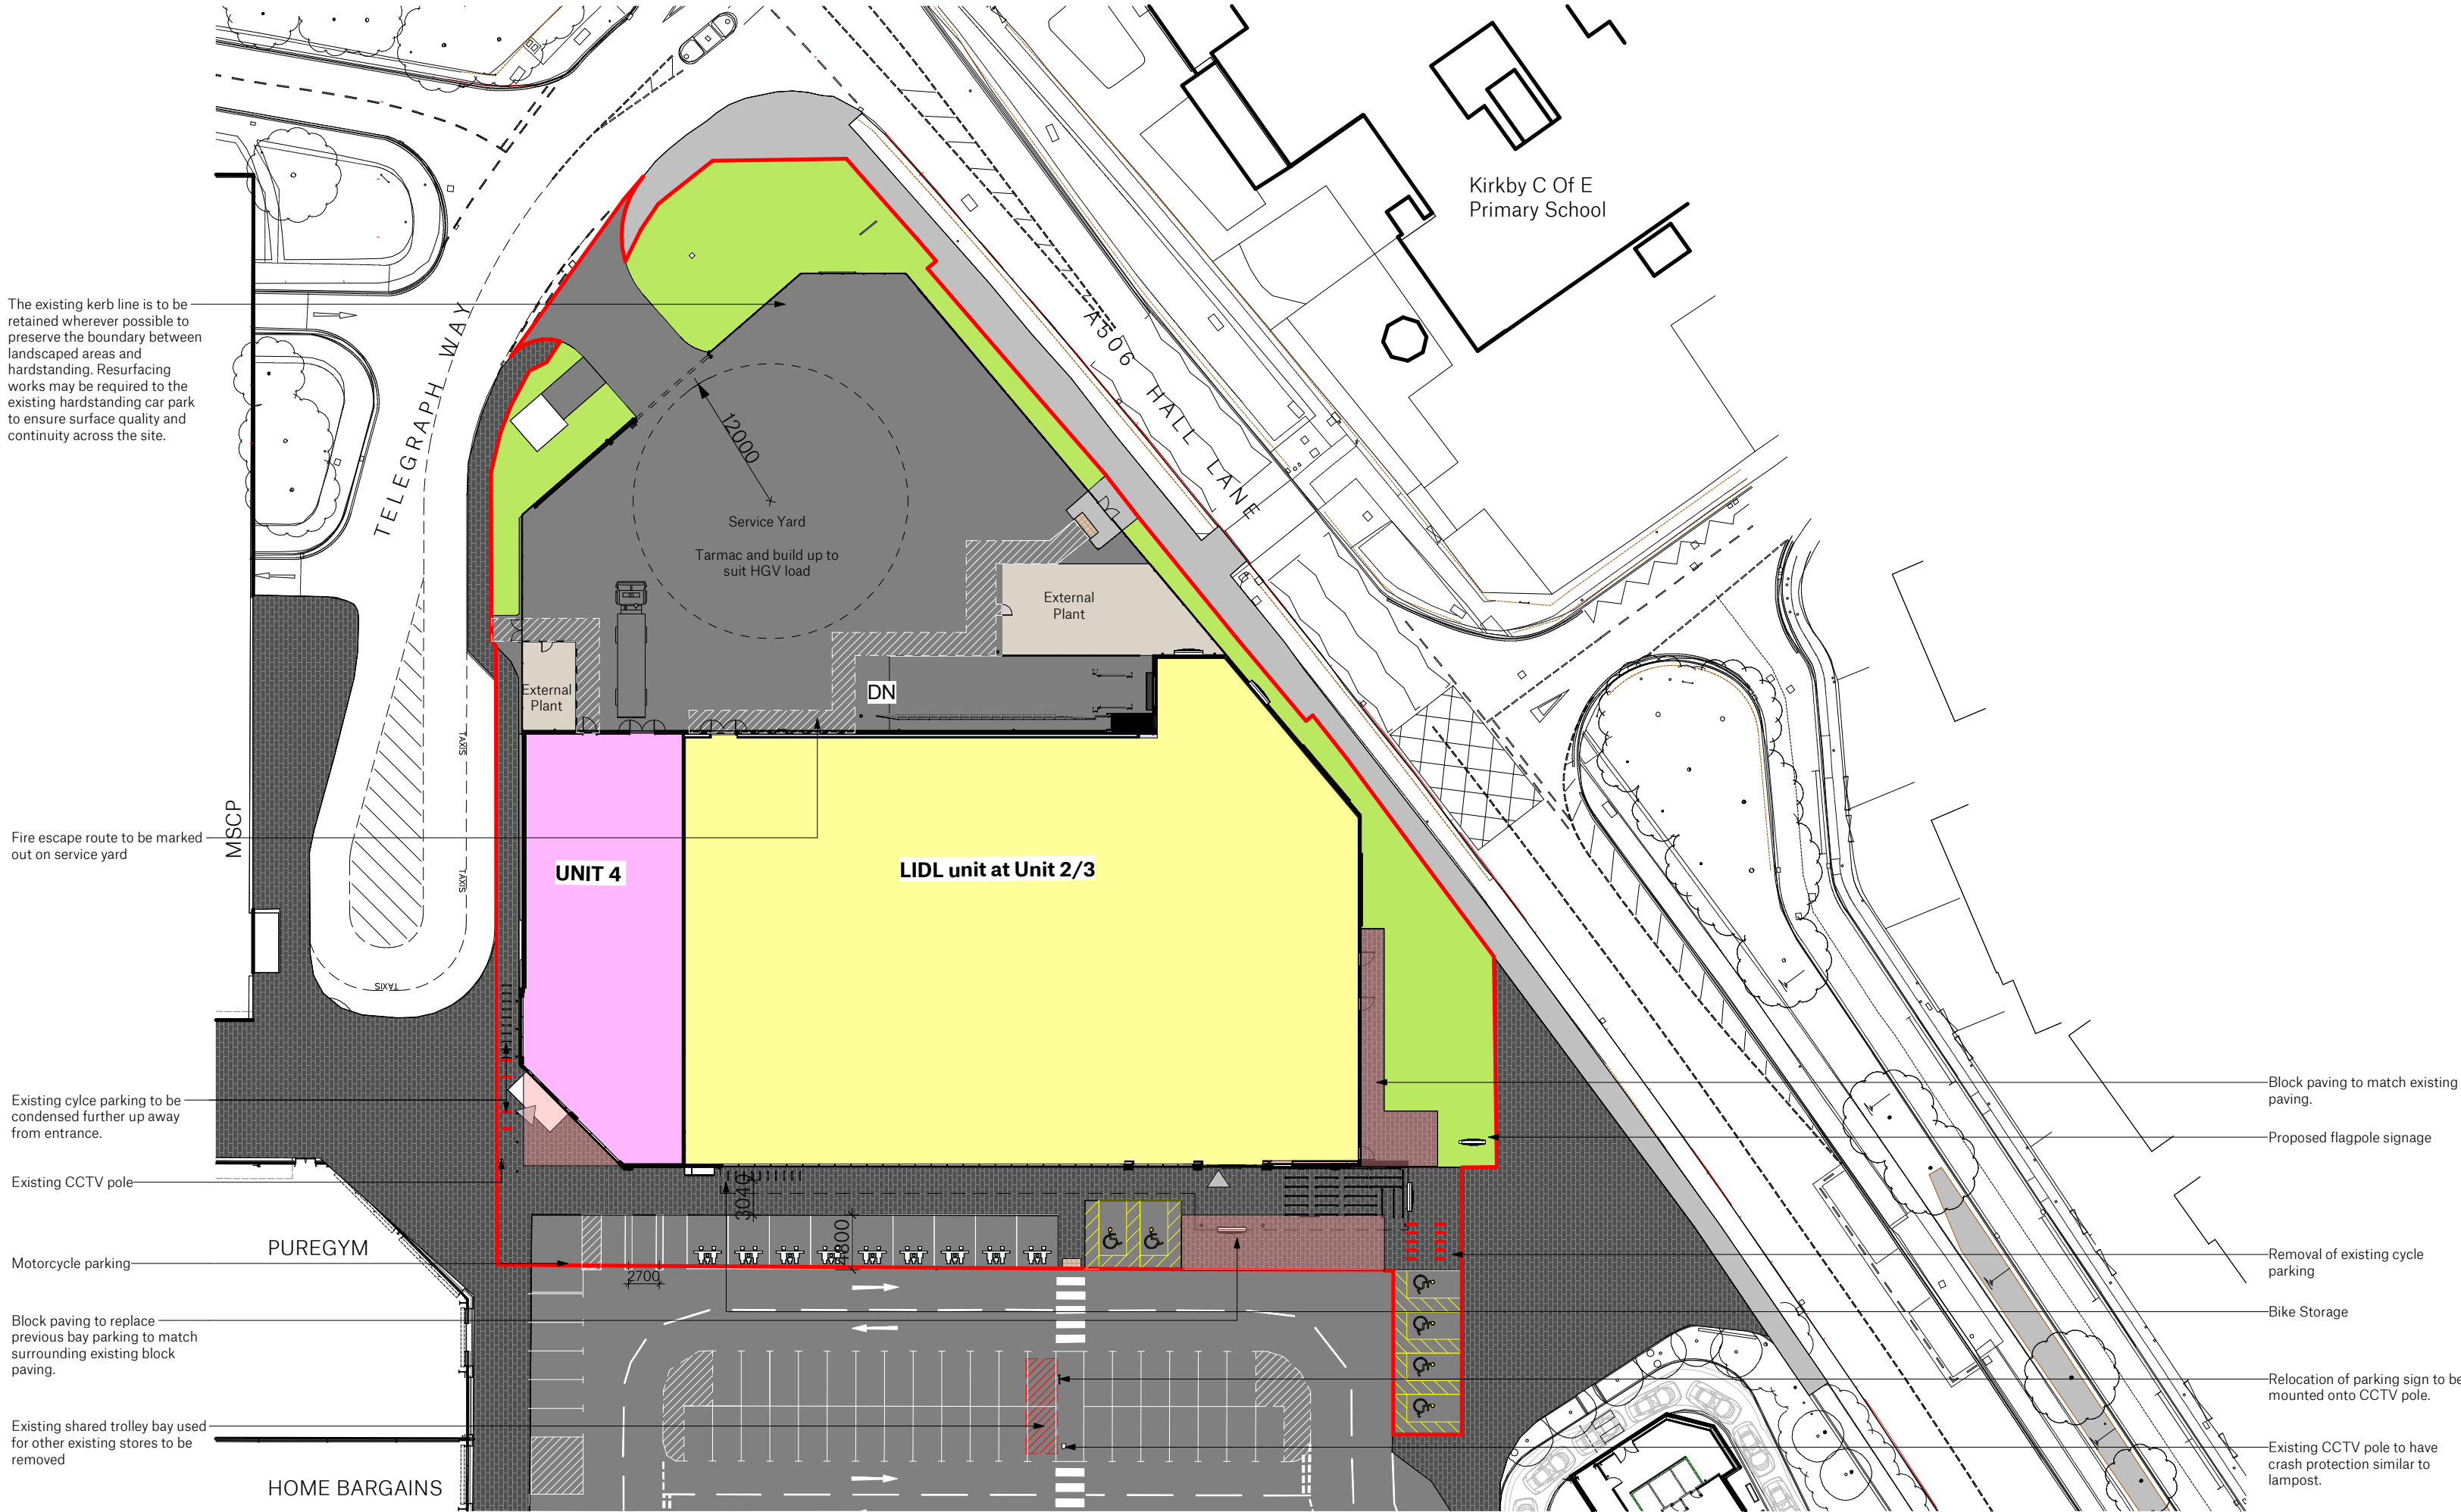

SITE FINISHES


	Tarmac (Build-up to be determined by highway/civil engineer)	
	Existing paving	2679m²
	Proposed paving to match existing	186m²
	Soft landscaping	921.7m²
	Tarmac (Pedestrians)	464m²
	Concrete cast in-situ	171m²
	Blister/Corduroy tactile paving to pedestrian footpaths/ramp & all dashed crossing	20m²
	Yellow thermoplastic paint	2223.7m²
	White thermoplastic paint	300m²

Please refer to Structural Engineer's design for exact road build-up/details

Car parking bays in White/Yellow/Green thermoplastic paint to Lidl specification

Please Note
Unless stated, no consideration has been given to levels, underground utilities, and/or any other PCI at this stage.

Site boundary shown indicatively only, subject to receipt of further information.

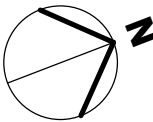

Store Specification Bespoke

Drawing Purpose
FEASIBILITY
This drawing has been prepared for the sole purpose of forming part of a feasibility study, and should not be used for any other purpose.



SPACE

Spaceworks, Benton Park Road, Newcastle upon Tyne, NE7 7LX
T: +44 (0)844 800 6660
www.spacearchitects.co.uk

Project
Lidl Kirkby

Drawing Title
Proposed Surface Treatment Plan

Project No. 08984	Drawing No. XX-XX-D-A-91006	Status S3	Rev. P07	Scale at A2 1:500
------------------------------------	--	----------------------------	---------------------------	------------------------------------

File Reference: 08984-SPACE-XX-XX-D-A-91006-S3-P07

This drawing is Copyright - Check all dimensions on site - Inform originator of any discrepancies - Work to figured dimensions only - Do not scale