


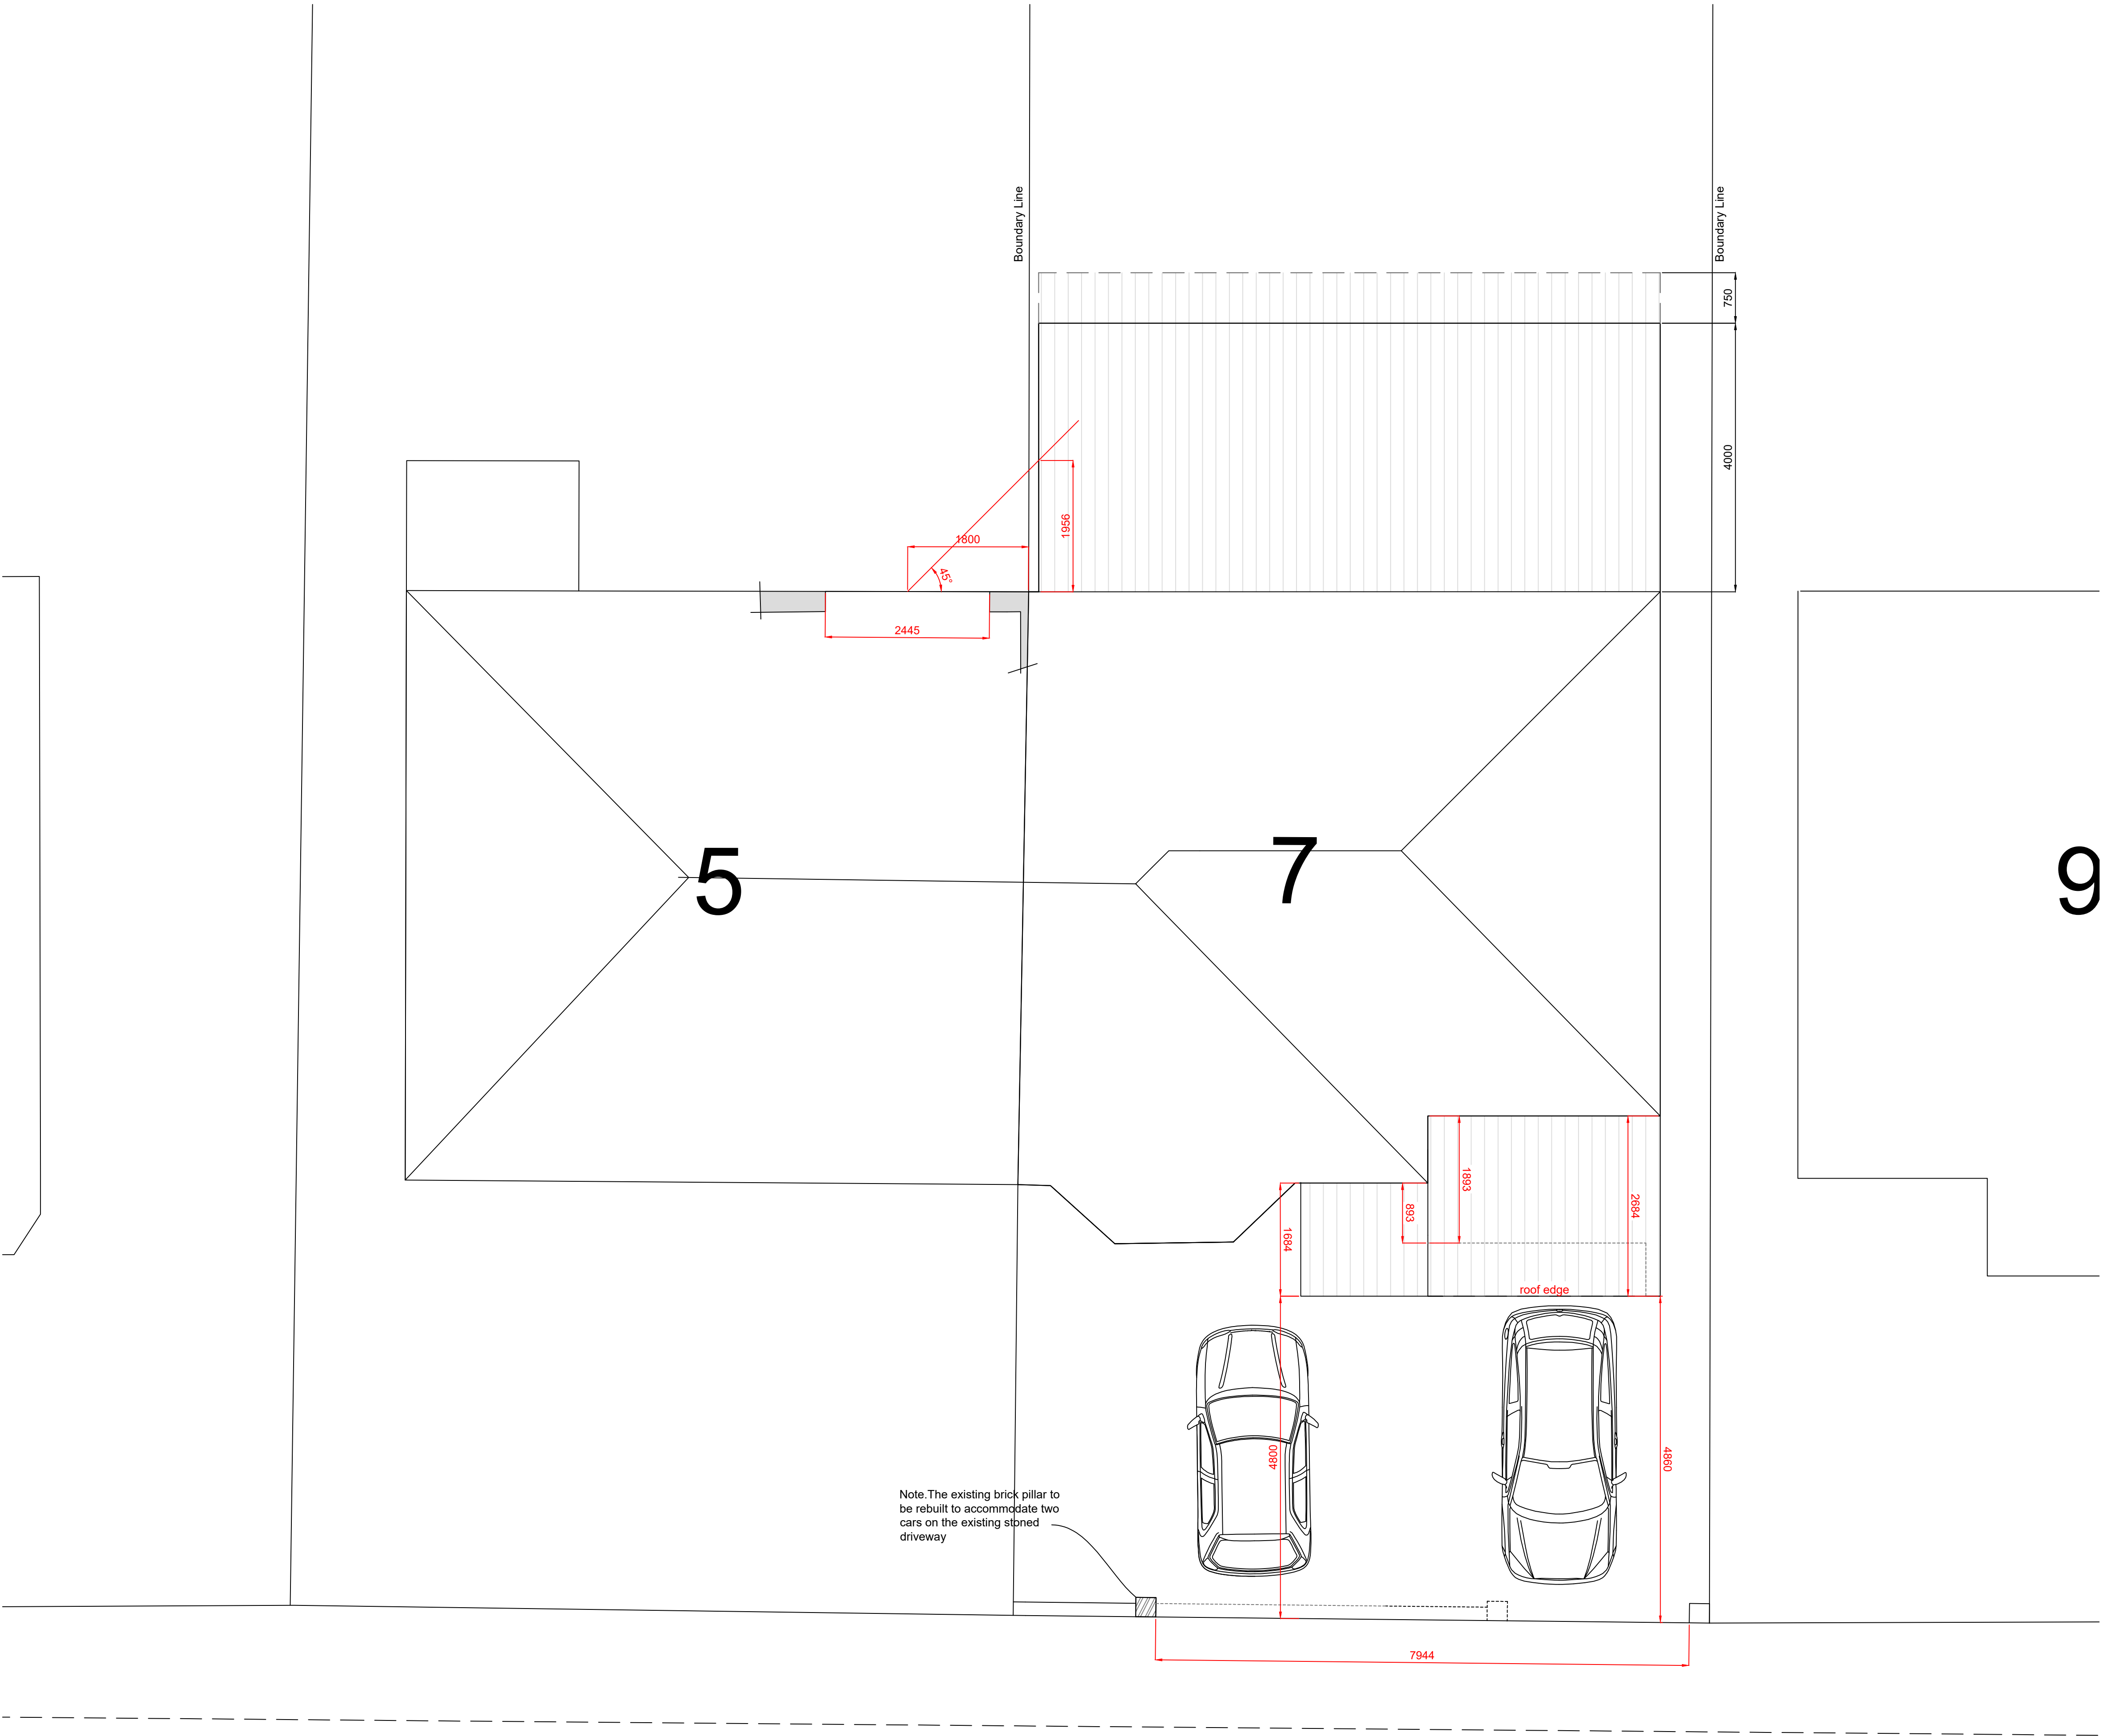

Note. The existing brick pillar to be rebuilt to accommodate two cars on the existing signed driveway

GENERAL NOTES

DP DESIGN SERVICES

TEL: 01744 611140 E-mail: dave@dpdesignservices.co.uk
www.dpdesignservices.co.uk

Client

Mrs J Carr
7 Dunfold Close
Southdene
Kirkby L32 9QP



Project

Parking Arrangement and 45° Rule
DemonstrationAt : 7 Dunfold Close
Southdene.Kirkby.L32 9QP

Drawing

Paper Size
A1

Dwg. No.	Rev.	Scale	Date
1070/24		1:50	9.9.24