


notes

this drawing and design is the copyright of aja architects llp and must not be reproduced in part or in whole without prior written consent. contractors must verify all dimensions on site before commencing work or preparing shop drawings. If in doubt ASK.

Where this drawing contains any Ordnance Survey mapping material, it has been reproduced under license number 100052278.
Ordnance Survey © Crown copyright

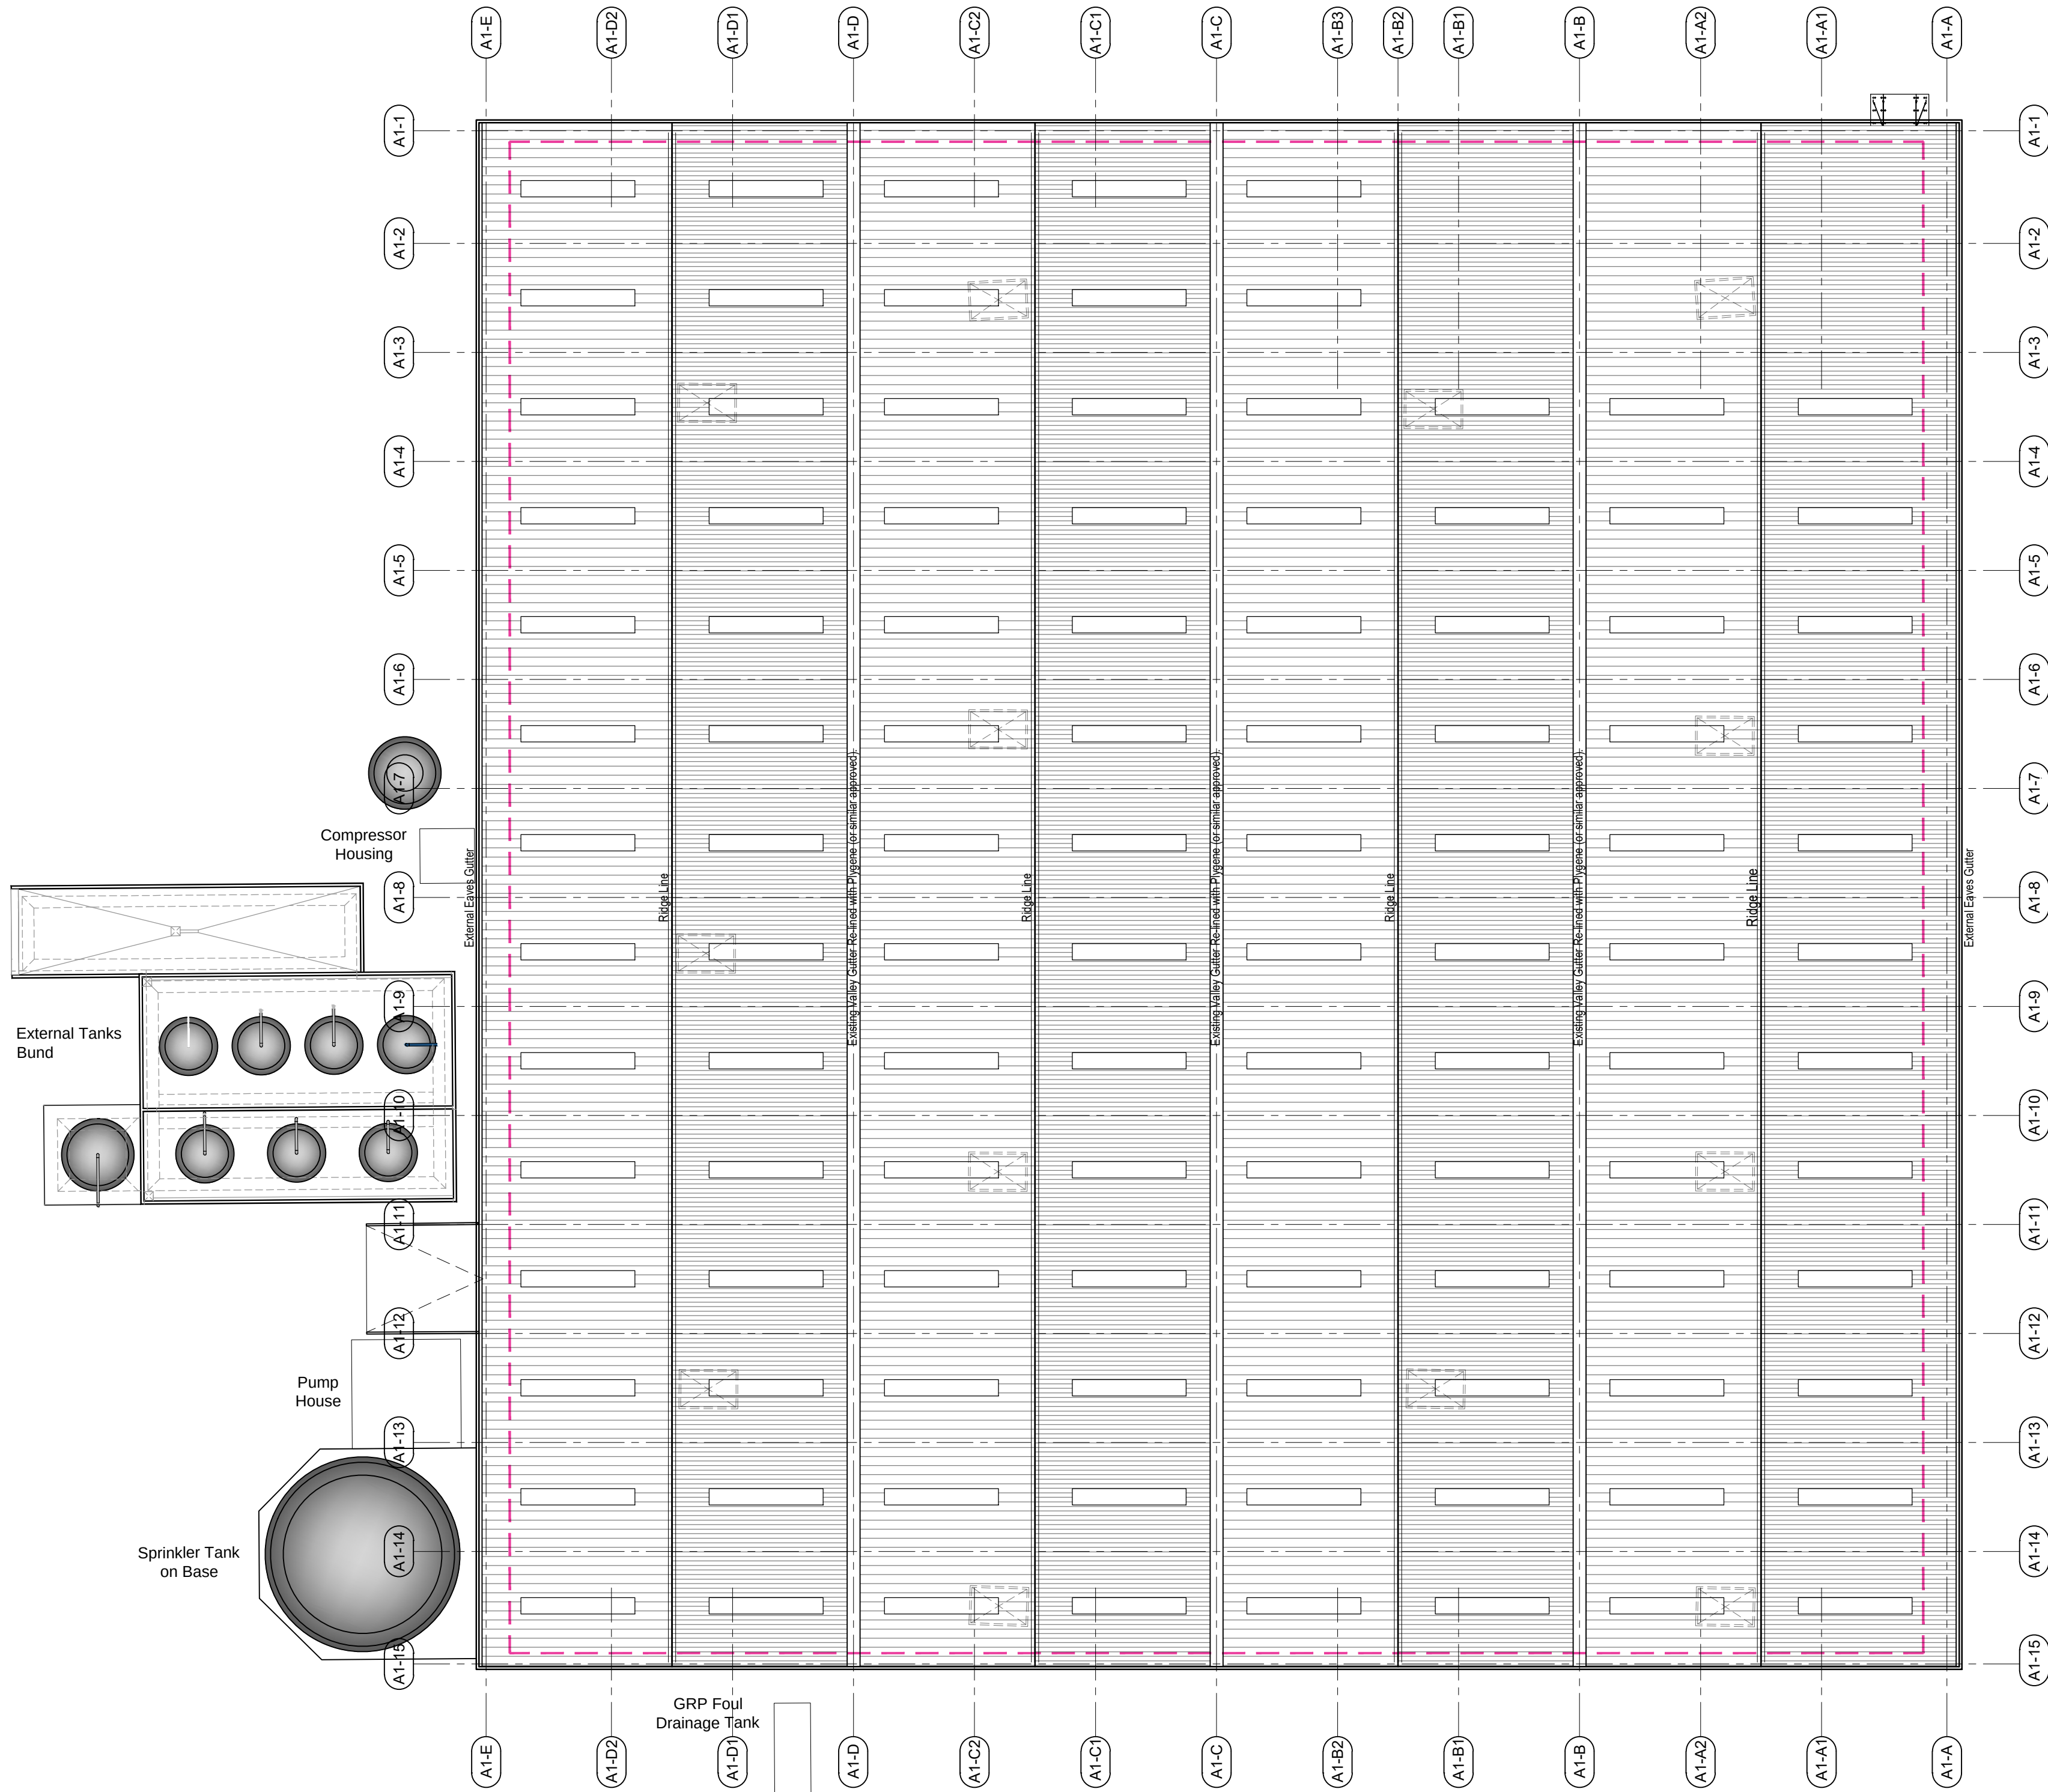

New roof cladding to be Kingspan KS1000RW Quadcore composite panels, to have 10% Kingspan DTLR roof lights.
All fixed in accordance with manufacturer's recommendations.
Cladding to be Goosewing grey finished in XL Forte to give a 40 year coating warranty.

B	20.05.26	Floor plan updated to suit planning consultant's comments.	ks
A	09.03.26	Tanks updated and high level walkway over omitted	Zi
no.	date	revision	by



aja architects llp
1170 Elliott Court
Herald Avenue
Coventry Business Park
COVENTRY CV5 6UB
T: 024 7625 3200
F: 024 7625 3210
E: aja@aja-architects.com
W: www.aja-architects.com

AJA Architects is the trading style of AJA Architects Consulting limited (a limited company no. 10692793) and AJA Architects LLP (a limited liability partnership registered in England No. OC386711).

client

DAVOS

project

Wilson Road, Huyton
Liverpool

drawing

Proposed Roof Plan

scale	1:250 @ A1	drawn	Zi
checked	spp	date	26-01-26

no

7182 - 044 Rev B

