

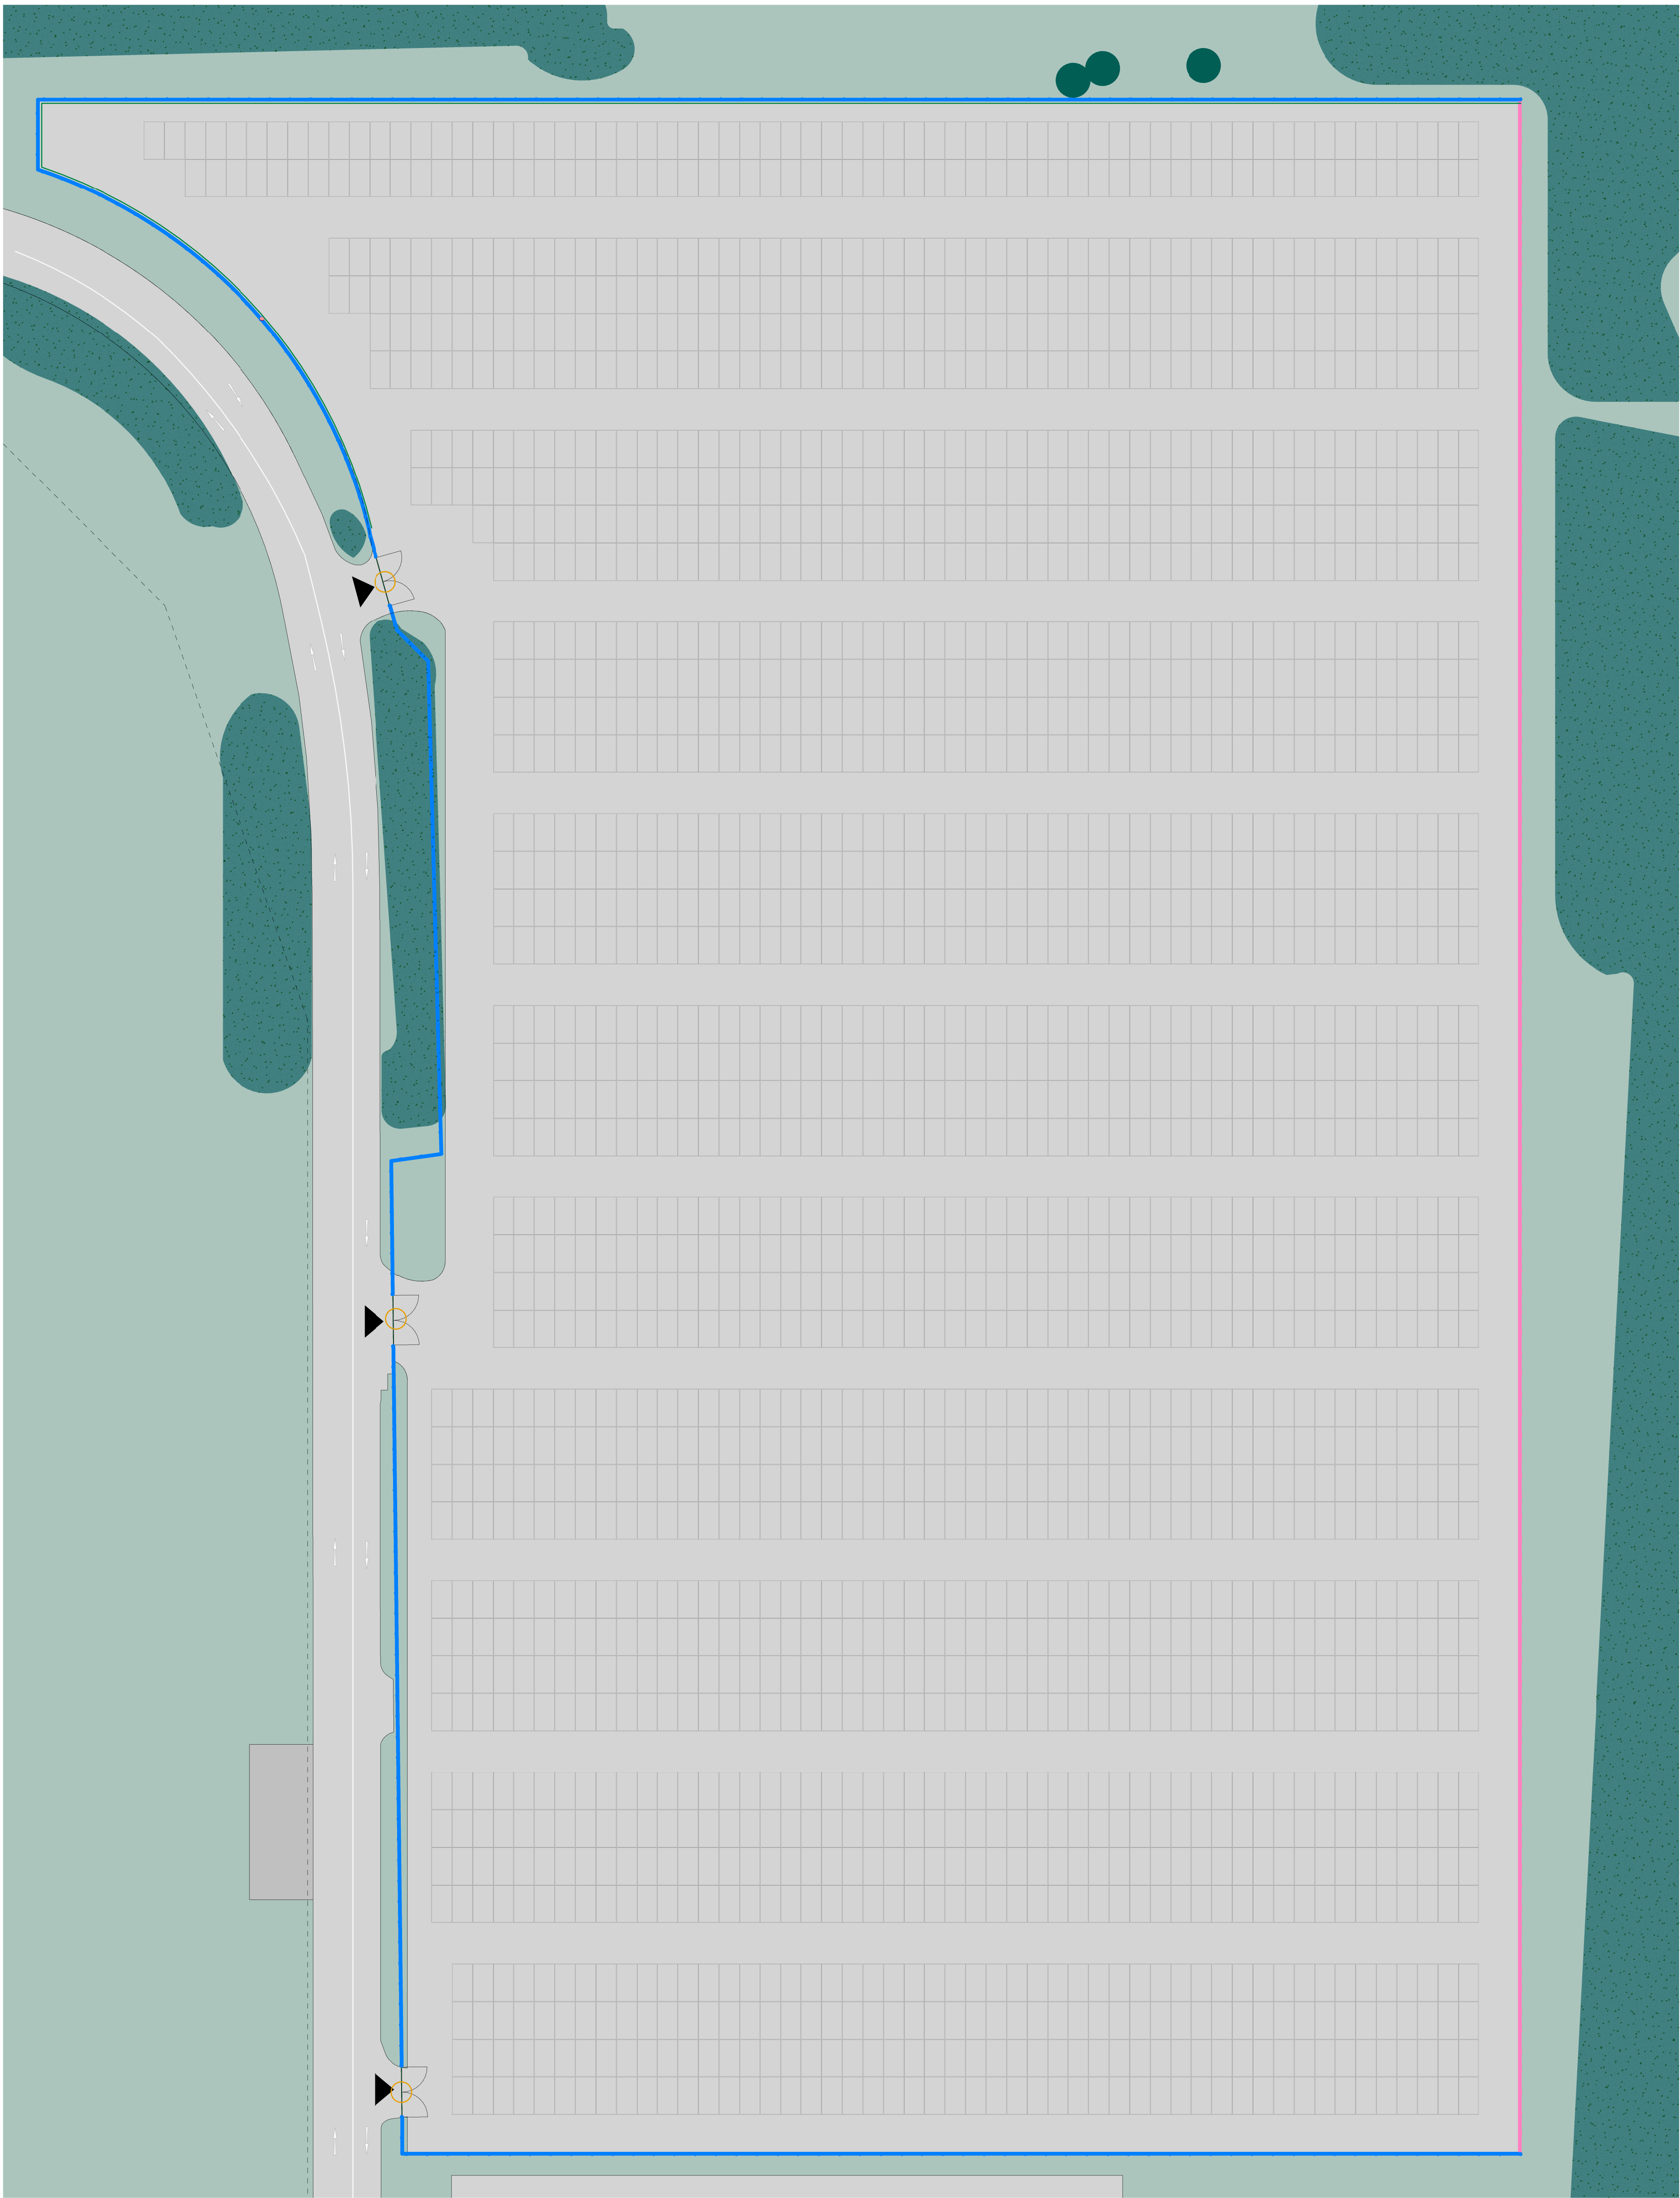


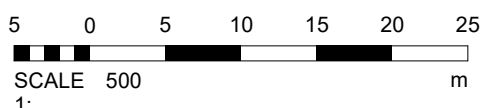

ST_BOUNDARY TREATMENT PLAN_PROPOSED

1 : 500

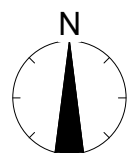

KEY

- Site Entrance
- Concrete Hardstanding
- Soft Landscaping
- Dense Landscaping

- Weldmesh Fencing**
Height: 3m
Colour: Grey
- Weldmesh Fencing**
Height: 3m - 1m opaque metal fencing
Colour: Grey

- Security Gates**
Height: 3m
Colour: To match fencing

Refrence Drawings
Location Plan: MK Surveys
'Topographical and PAS 128:2022 Utility
Survey 33322' - DWG

DISCLAIMER NOTES:

- THIS DOCUMENT IS COPYRIGHT OF THE ORIGINATOR AND IS NOT FOR REPRODUCTION OR RELIANCE WITHOUT THE ORIGINATOR'S WRITTEN CONSENT
- THIS DOCUMENT MUST NOT BE ALTERED, REPRODUCED OR DISTRIBUTED WITHOUT PRIOR WRITTEN CONSENT OF THE ORIGINATOR
- THIS DOCUMENT MUST NOT BE ALTERED - THE ORIGINATOR ACCEPTS NO RESPONSIBILITY FOR ANY DISCREPANCIES ARISING AS A RESULT OF THE ORIGINATOR'S INFORMATION BEING ALTERED BY OTHERS
- ANY DISCREPANCY MUST BE REPORTED TO THE ORIGINATOR
- RESPONSIBILITY IS NOT ACCEPTED FOR SCALING BY OTHERS FROM THIS DRAWING - USE FIGURED DIMENSIONS ONLY
- ALL DIMENSIONS MUST BE CHECKED ON SITE PRIOR TO COMMENCEMENT OF ANY RELATED WORKS
- THIS DOCUMENT MUST BE READ IN CONJUNCTION WITH ALL SUPPORTING DOCUMENTS PRODUCED BY THE ORIGINATOR AND OTHER PROJECT DISCIPLINES
- THE ORIGINATOR ACCEPTS NO RESPONSIBILITY FOR THE ACCURACY OF BACKGROUND INFORMATION PRODUCED BY THIRD PARTIES - THIS MUST BE TREATED AS INDICATIVE ONLY
- USERS OF THIS DOCUMENT ARE RESPONSIBLE FOR CHECKING WHICH REVISION IS CURRENT
- THE DOCUMENT STATUS 'INFORMATION' OR 'PRELIMINARY' INDICATES THAT THIS DRAWING IS FOR REFERENCE PURPOSES ONLY - THE ORIGINATOR WILL ACCEPT NO RESPONSIBILITY FOR THE COMPLETENESS OF INFORMATION UNDER THIS STATUS

DOCUMENTS WITH THE STATUS 'RECORD', AND DOCUMENTS WITH THE STATUS 'AS-BUILT', HAVE BEEN PREPARED BASED UPON INFORMATION FURNISHED BY OTHERS. AS SUCH, THE ORIGINATOR ASSUMES NO RESPONSIBILITY FOR THE ACCURACY OR COMPLETENESS OF THESE DOCUMENTS OR FOR ANY ERRORS OR OMISSIONS THAT MAY HAVE BEEN INCORPORATED INTO THEM AS A RESULT OF INCORRECT INFORMATION PROVIDED TO THE ORIGINATOR. THOSE RELYING ON THE 'RECORD' DOCUMENTS OR 'AS-BUILT' DOCUMENTS ARE ADVISED TO OBTAIN INDEPENDENT VERIFICATION OF THEIR ACCURACY

CDM REGULATIONS 2015/PAS1192-6:2018
SIGNIFICANT OR NON-OBVIOUS RISKS AND RISKS WHICH ARE DIFFICULT TO MANAGE ARE IDENTIFIED ON THIS DRAWING USING THE SYMBOL DISPLAYED TO THE RIGHT. THIS SYMBOL WILL APPEAR ON ALL RELEVANT DRAWINGS. THE SYMBOLS HAVE A UNIQUE IDENTIFIER WHICH CAN BE CROSS-REFERENCED WITH THE CDM DESIGN RISK REGISTER (DRR).



CLIENT:



IN ASSOCIATION WITH:

PROJECT:
EASTLANDS CARPARK

TITLE:

BOUNDARY TREATMENT PLAN PROPOSED

DRAWN BY: KS CHECKED BY: KS APPROVED BY: KS
SCALE: As indicated @ A1 DATE: 01/30/26

STATUS: S2 DESCRIPTION: PLANNING

DRAWING No: ECP- RDG - ZZ - ST - D - A - 000005

PROJECTNUMBER - ORIGIN - FUNC - SPATIAL - FORM - DIS - NUMBER
ECP- RDG - ZZ - ST - D - A - 000106

REV:
P02

ORIGINATOR:

RIDGE

RIDGE PROJECT No:
ECP

P02 PLANNING ISSUE: UPDATED PRINTING EXPORT
P01 PLANNING ISSUE
REV DESCRIPTION
DATE BY CHKD

21/05/26 KS KS
27/03/2026 KS KS