


NOTE :

- 1) This drawing has been produced without the aid of a full detailed survey and should not be used as a working drawing as its accuracy cannot be guaranteed.
- 2) This drawing shows suggested proposals in FEASIBILITY FORM ONLY. Should any designers advance or develop these proposals beyond the feasibility stage, it will be necessary for them to comply with the requirements of Regulation 11 of the CONSTRUCTION (DESIGN AND MANAGEMENT) REGULATIONS 2015.

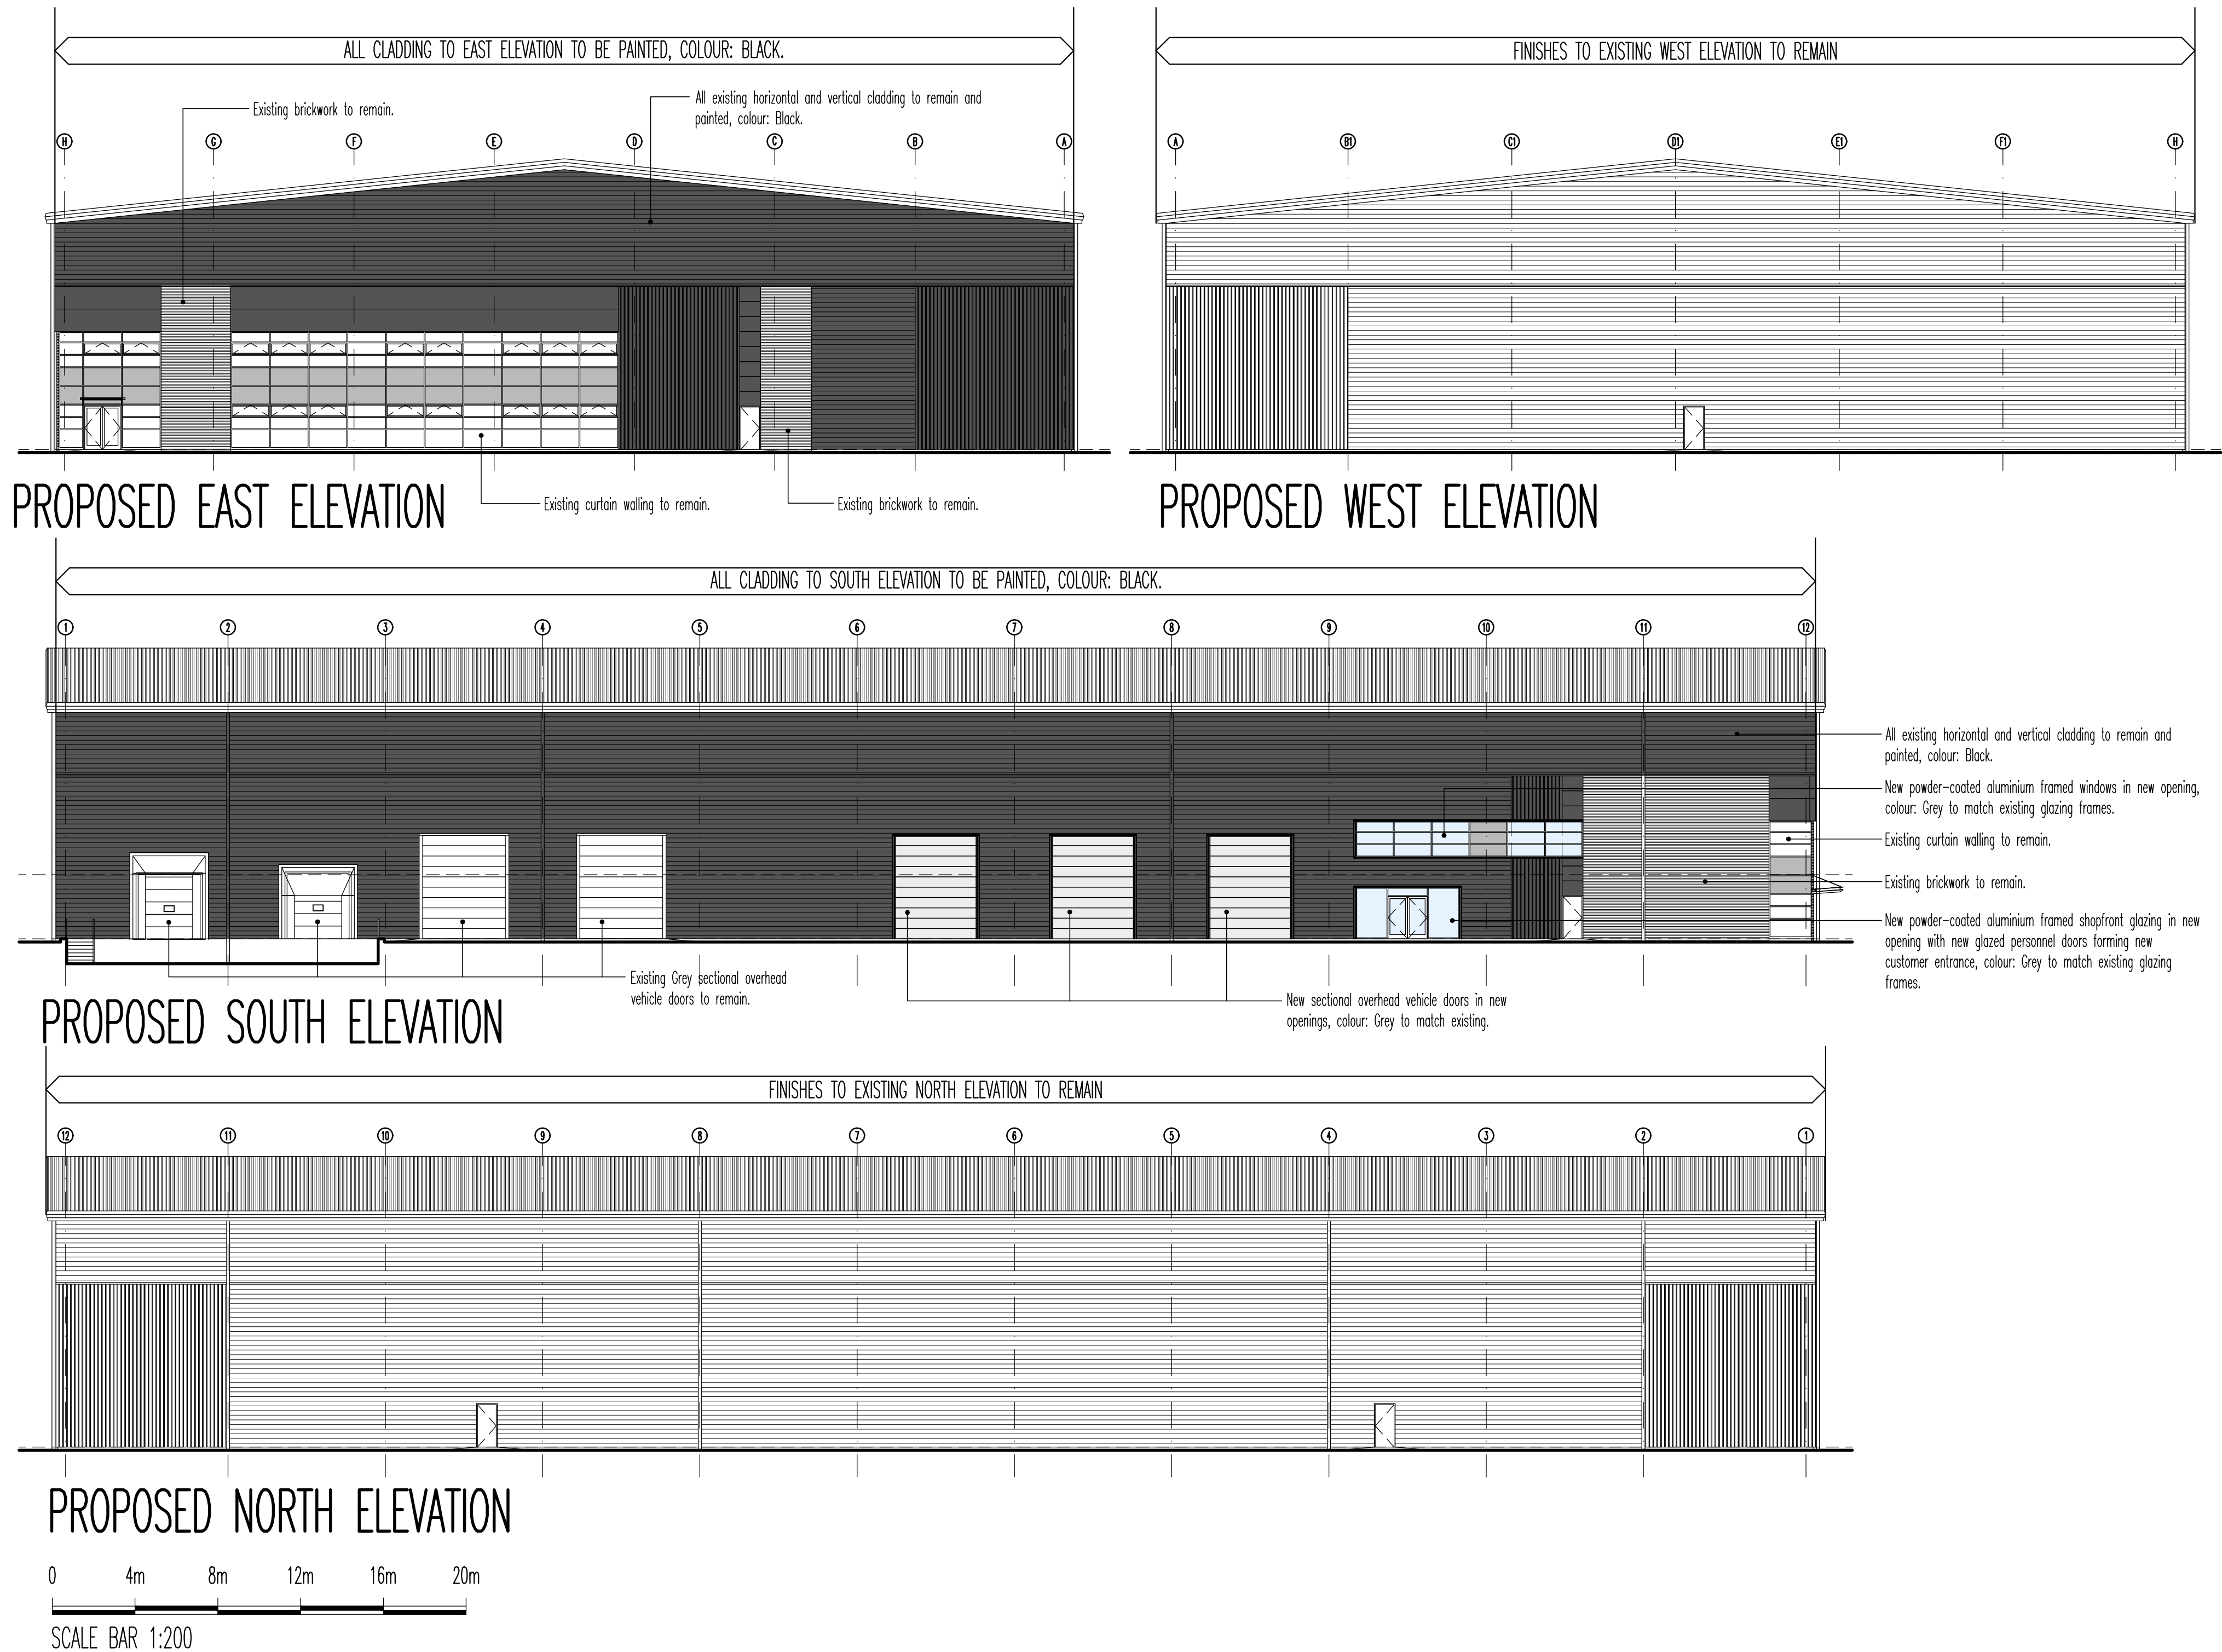

scaramanga
design

Studio 6, Chestnut Court
Jill Lane, Sambourne, Worcs B96 6ES
Tel: (01527) 894466 Fax: (01527) 892967
E-mail: mail@scaramangadesign.com
Website: www.scaramangadesign.com

client ESTAR
project PROPOSED ALTEARTIONS TO UNITS 1 & 3,
ALCHEMY BUSINESS PARK, KNOWSLEY

title PROPOSED ELEVATIONS
UNIT 3 – PLANNING APPLICATION

scale 1:200 When plotted at A1 format	date 16/09/2021	drawn MH	dra. no. DC97/12	rev. -
--	-----------------	----------	------------------	--------

Do not scale from this drawing All dimensions to be checked on site

© Scaramanga Design Limited