



NOTE :
This drawing has been produced without the aid of a detailed survey and should not be used as a working drawing as its accuracy cannot be guaranteed.

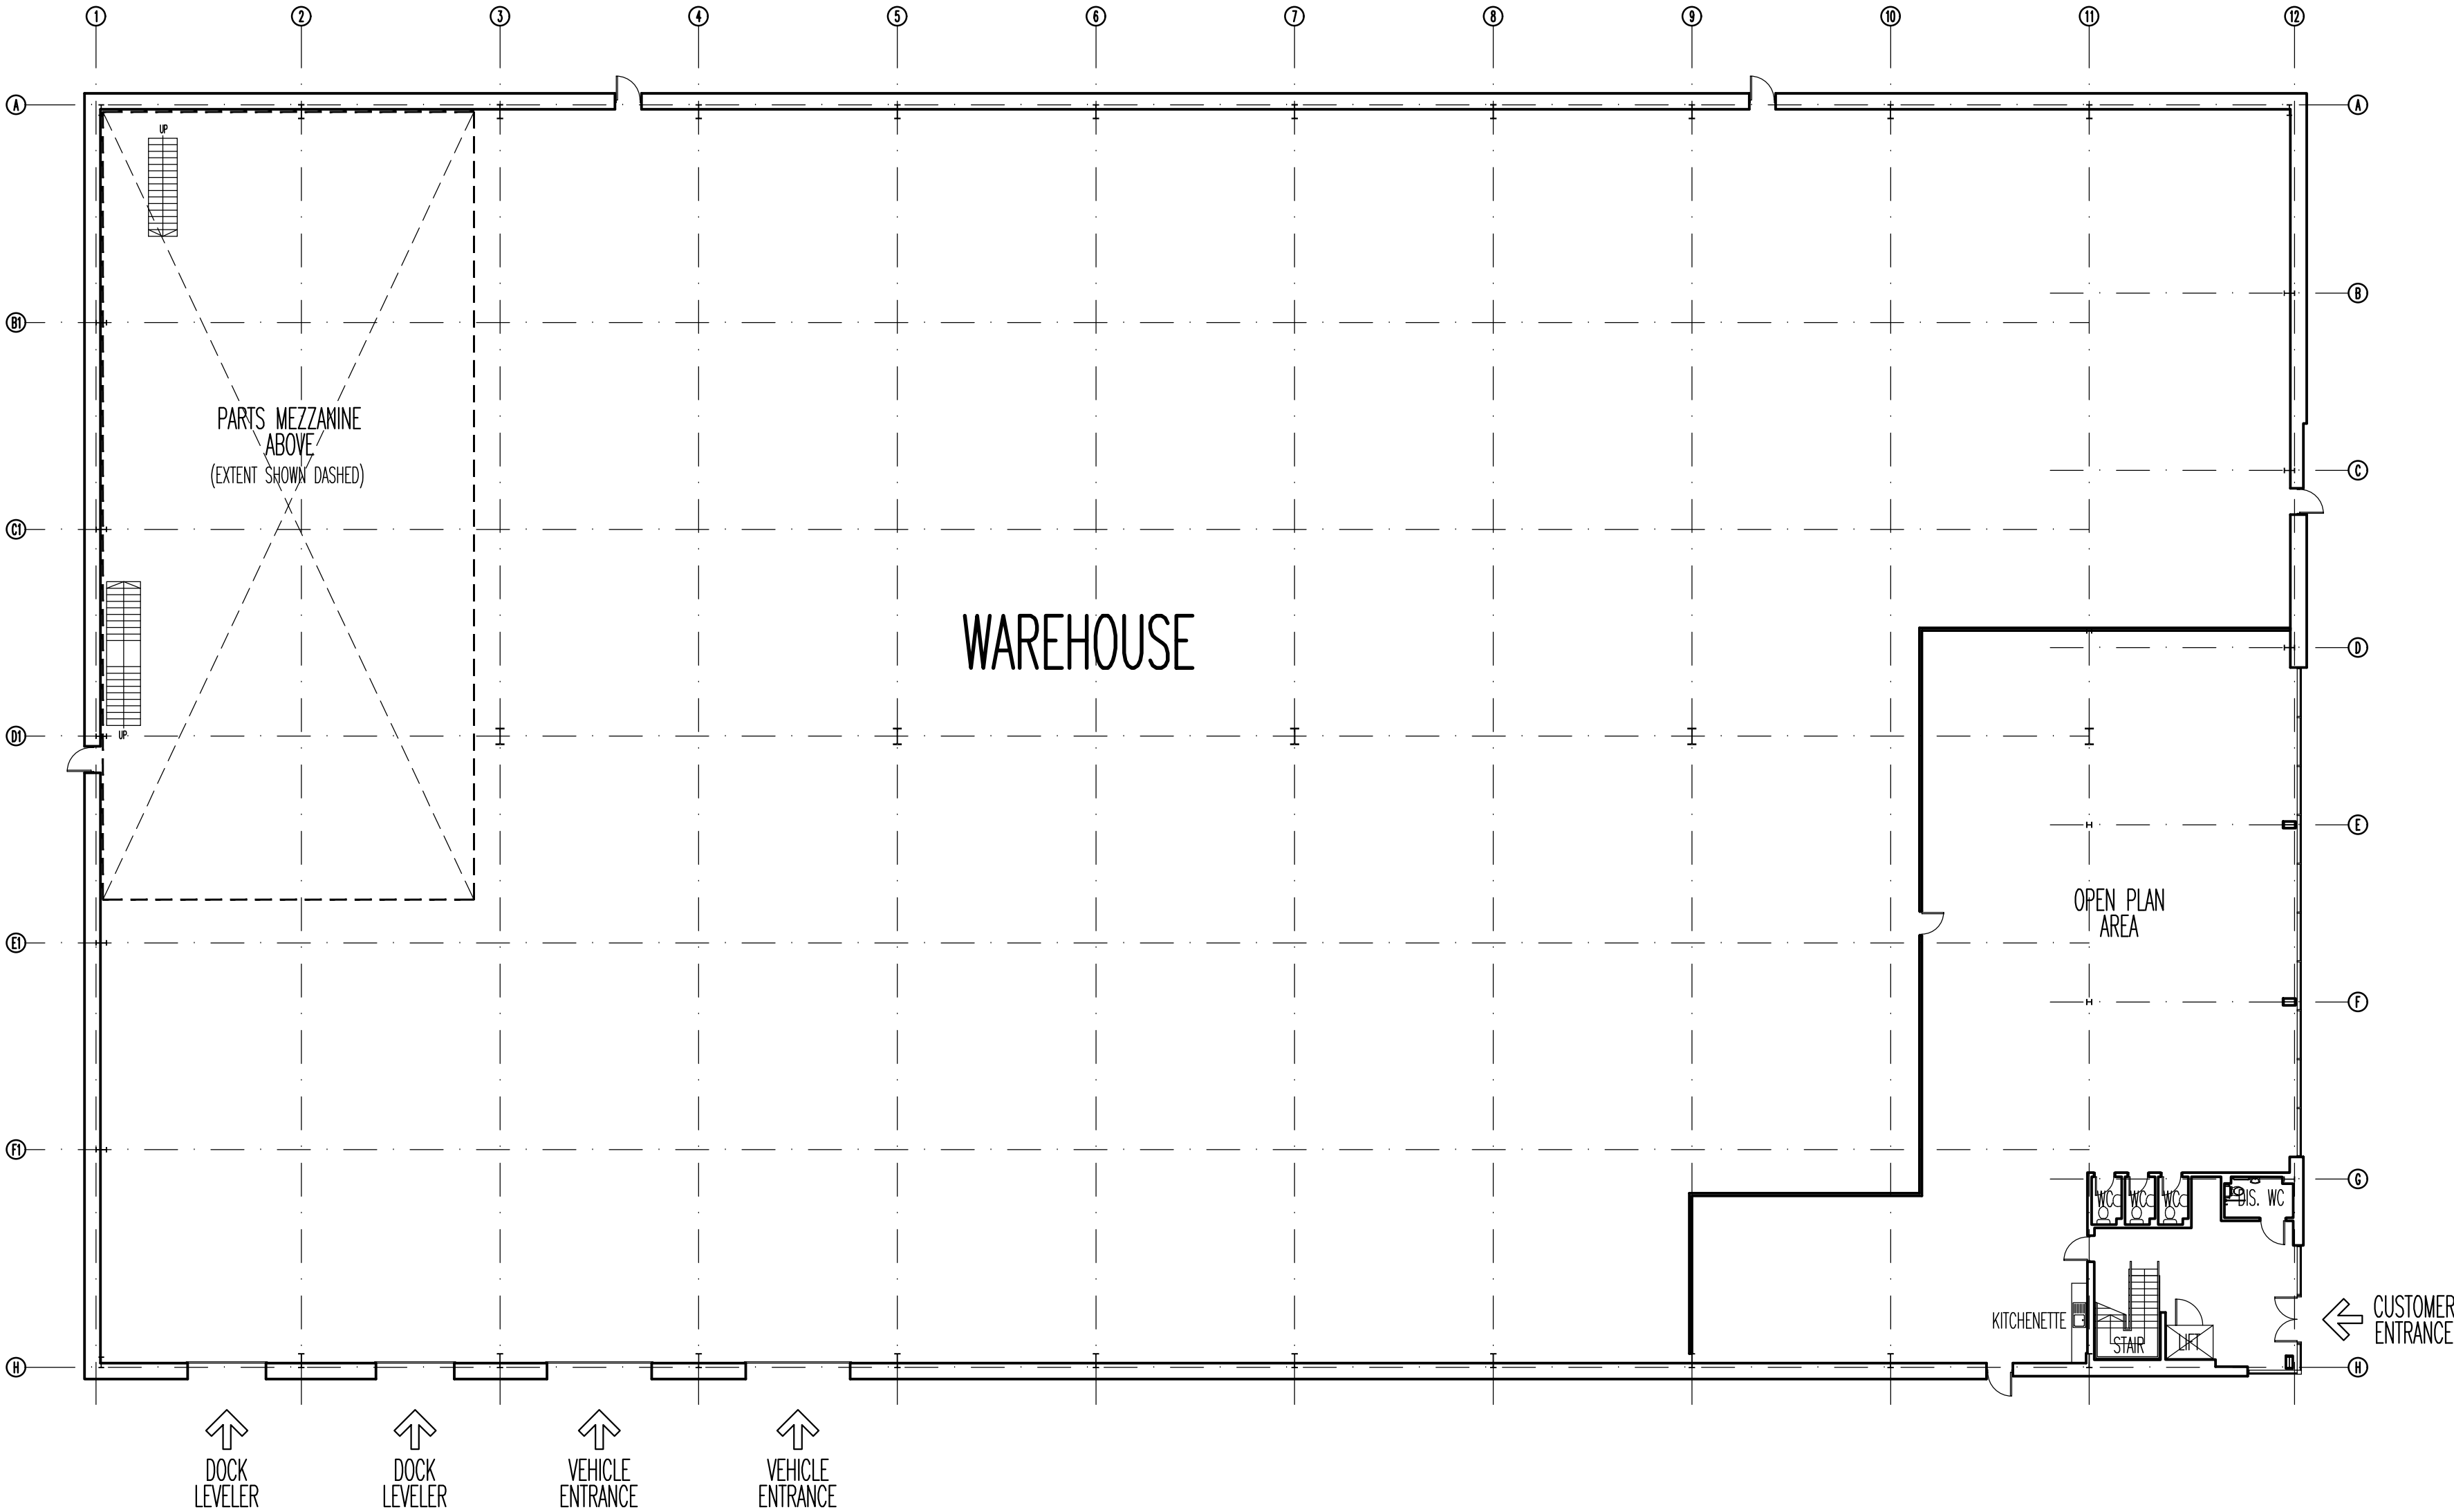

EXISTING GROUND FLOOR PLAN
0 4m 8m 12m 16m 20m
SCALE BAR 1:200

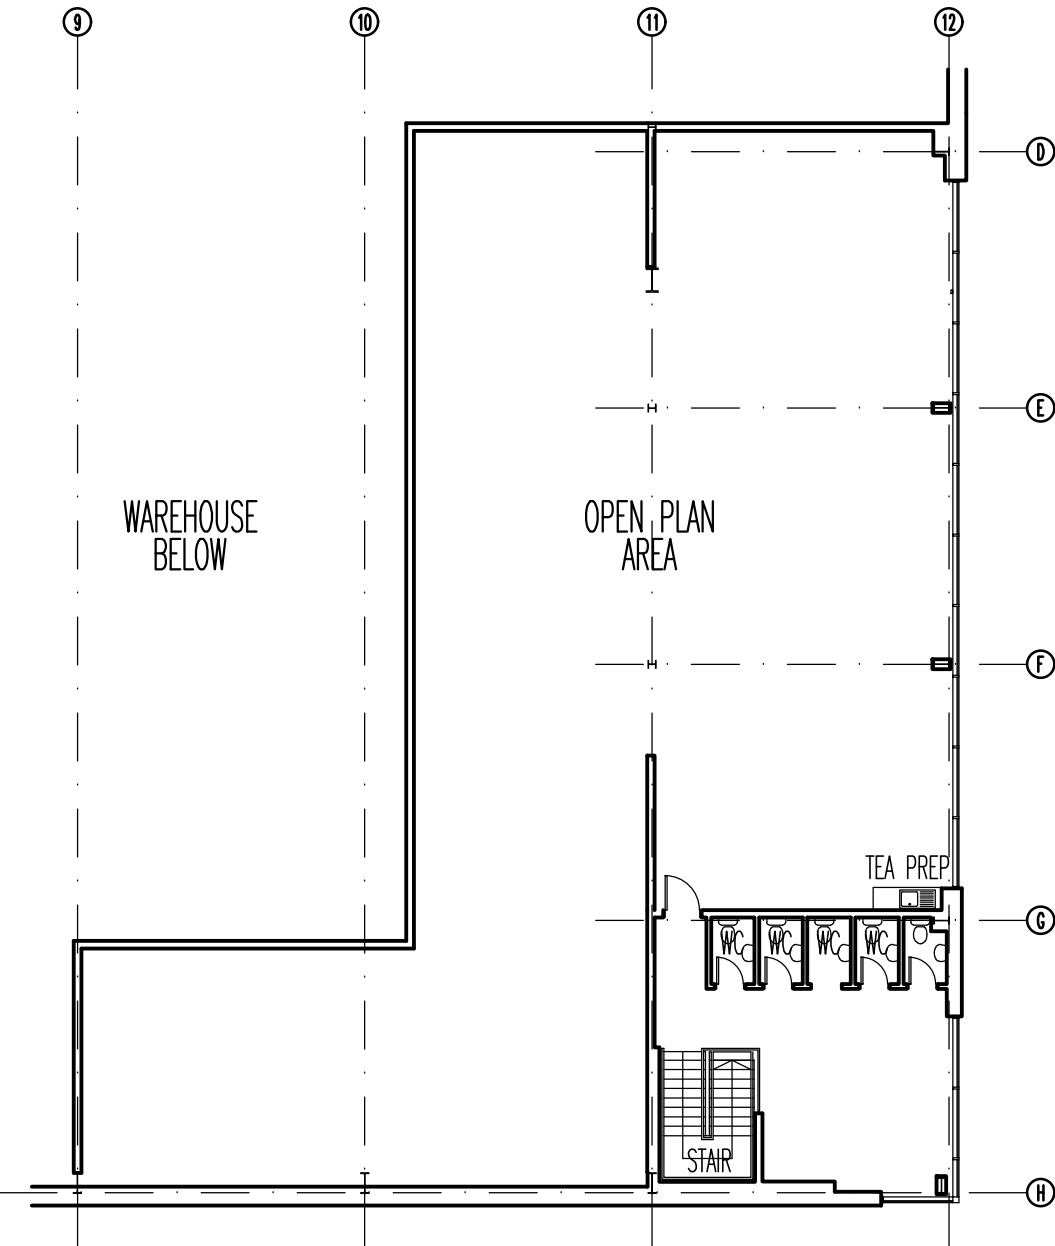

EXISTING FIRST FLOOR PLAN