



NOTE :
This drawing has been produced without the aid of a detailed survey and should not be used as a working drawing as its accuracy cannot be guaranteed.

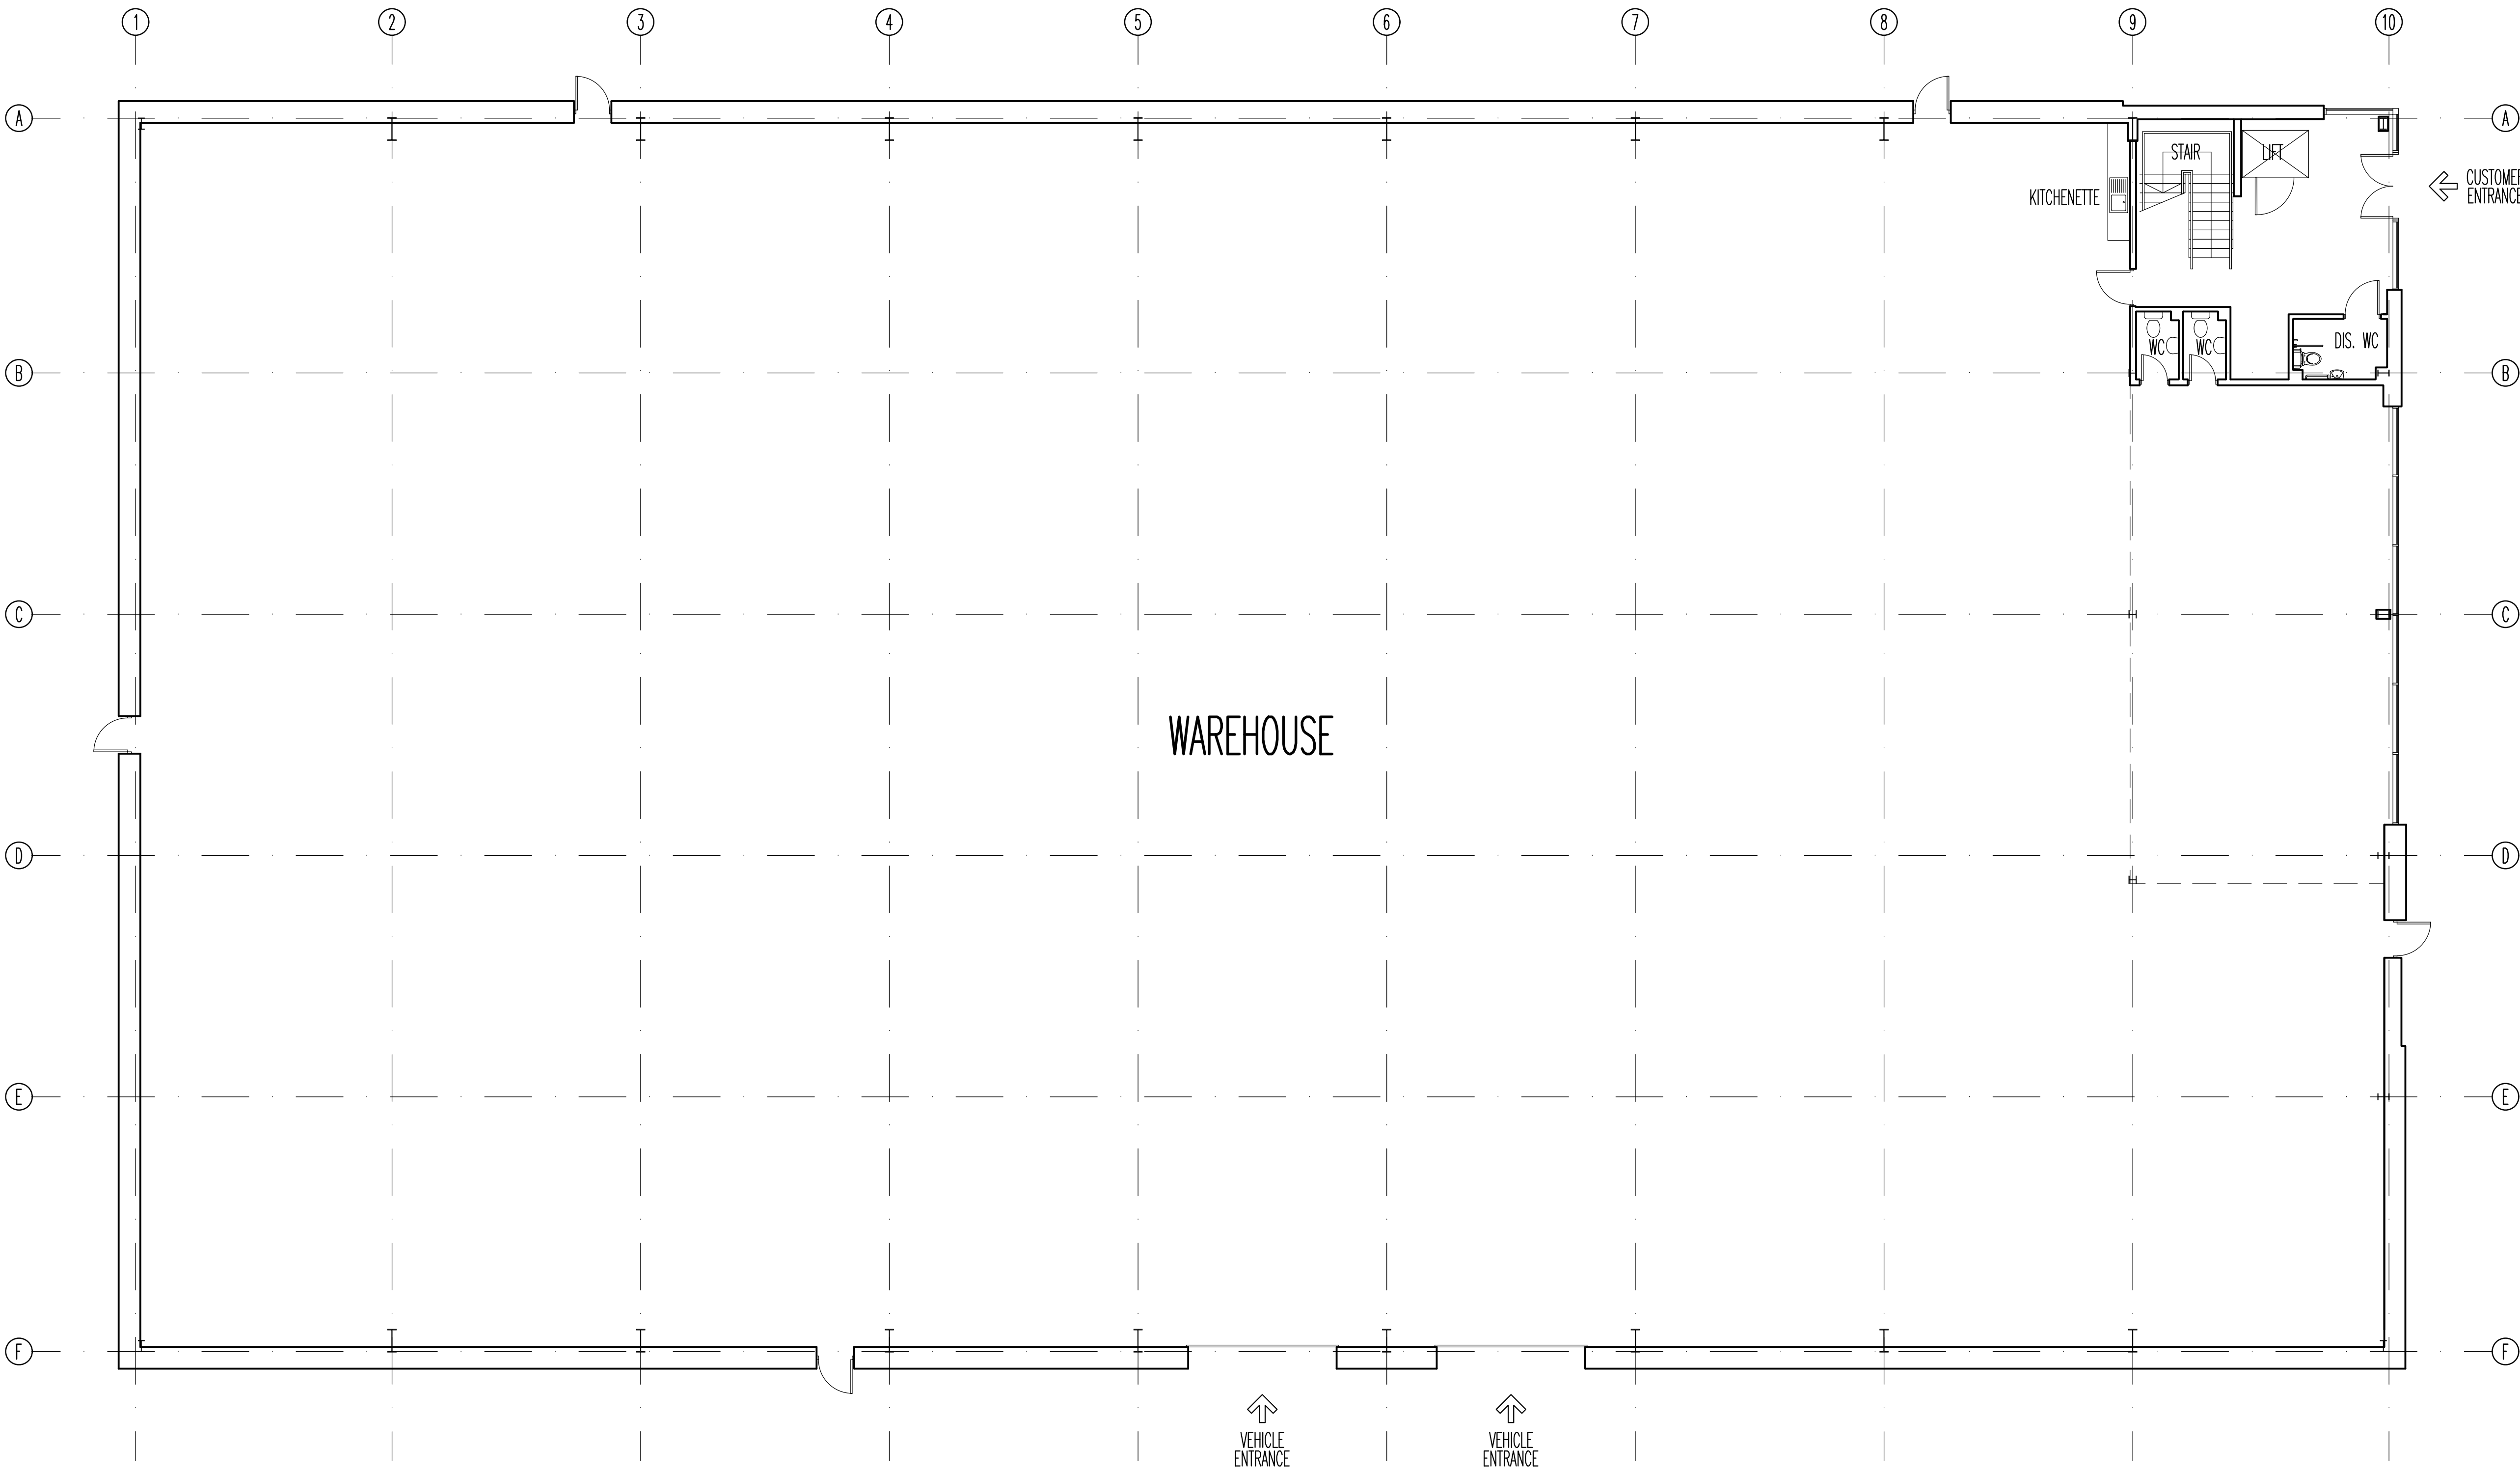

EXISTING GROUND FLOOR PLAN

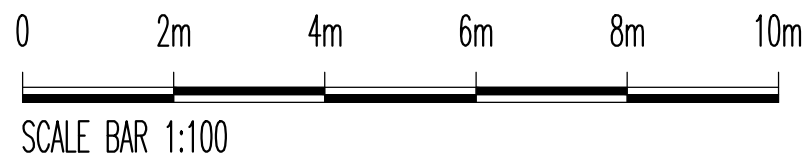

scaramanga

design

client

project

ESTAR

PROPOSED ALTEARTIONS TO UNITS 1 & 3,
ALCHEMY BUSINESS PARK, KNOWSLEY

title

EXISTING GROUND FLOOR PLAN
UNIT 1

Studio 6, Chestnut Court
Jill Lane, Sambourne, Worcs B96 6ES
Tel: (01527) 894466 Fax: (01527) 892967
E-mail: mail@scaramangadesign.com
Website: www.scaramangadesign.com

scale
1:100
When plotted at A1 format
Do not scale from this drawing

date
28/09/2021

drawn
MH

dra. no.
DC97/E14

rev.
-

© Scaramanga Design Limited