


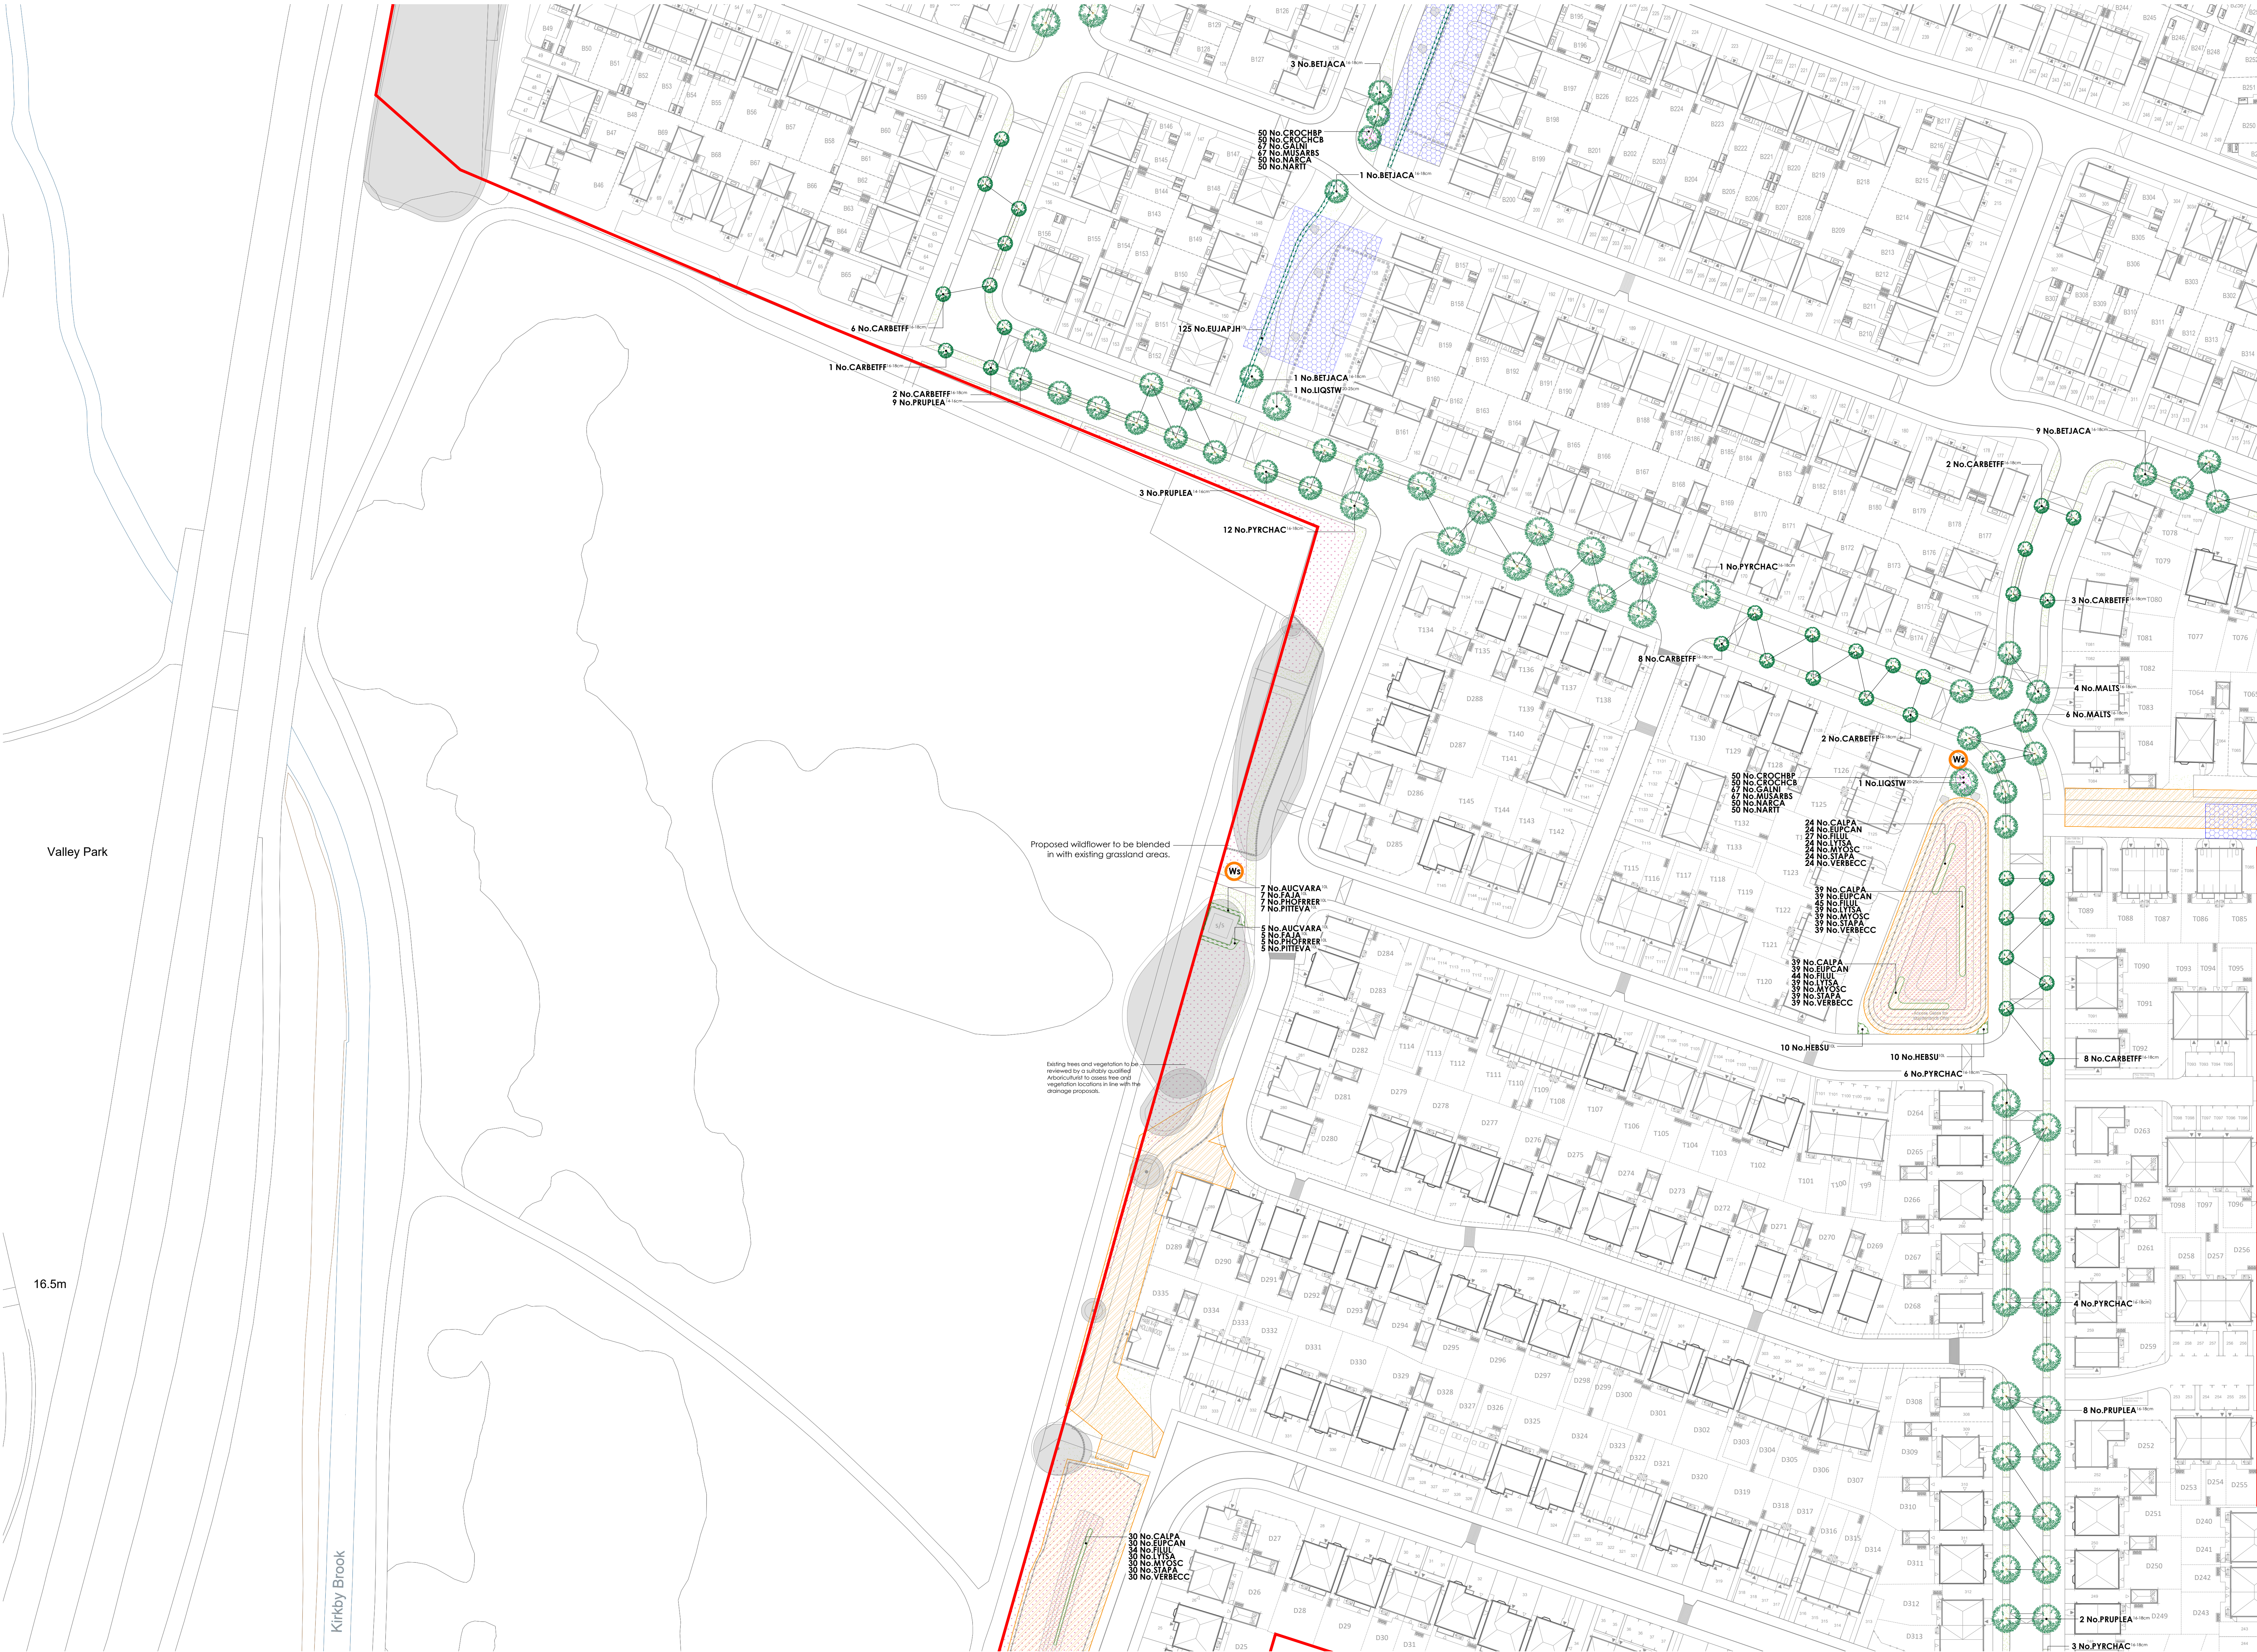

PLANT SCHEDULE					
Trees	Abbr	Species	Supply	Height	Girth

Specimen Shrubs					
Abbr	Species	Pot Size	Height	Habit	Number
PHOFR	Phytolita x fraseri 'Red Robin'	70L	225-250cm	Std. 12-14cm girth	25
					Total :26

Single Species Hedgerows					
Abbr	Species	Pot Size	Height	Habit	Density
ELAE	Elaeagnus ebbingei	10L	80-100cm	Bushy 0.4Cr	109
EJAPJH	Euonymus japonicus 'Jean Hughes'	10L	40-60cm	Bushy 0.4Cr	248
LAVANVE	Lavandula angustifolia 'Vera'	10L	30-40cm	Bushy 0.35Cr	445
VIBFRIA	Viburnum tinus 'Eve Price'	10L	40-60cm	Bushy 0.4Cr	1851
					Total :2653

Native Hedgerow Mix					
Abbr	Species	Supply	Height	Density	Number
CORAY	Cornus ovata	BR	60-80cm	0.4Cr Triple Staggered at 0.25m offset	327
CRAMON	Crataegus monogyna	BR	125-150cm	0.4Cr Triple Staggered at 0.25m offset	1089
ILEAQ	Ilex aquifolium	2L	40-60cm	0.4Cr Triple Staggered at 0.25m offset	218
PRUSP	Prunus spinosa	BR	60-80cm	0.4Cr Triple Staggered at 0.25m offset	327
ROSCA	Rosa canina	BR	40-60cm	0.4Cr Triple Staggered at 0.25m offset	44
VIBOP	Viburnum opulus	BR	40-60cm	0.4Cr Triple Staggered at 0.25m offset	153
					Total :2180

Shrubs					
Abbr	Species	Pot Size	Height	Habit	Density
AUCJACR	Aucuba japonica 'Crotanifolia'	10L	40-60cm	Bushy 0.7Cr	5
AUCVARA	Aucuba japonica 'Variegata'	10L	60-80cm	Bushy 0.7Cr	96
ELAEBOE	Elaeagnus ebbingei 'Gilt Edge'	10L	60-80cm	Bushy 0.7Cr	5
FAJIA	Fatsia japonica	10L	60-80cm	Bushy 0.7Cr	96
HEBSU	Hebe 'Sutherlandii'	10L	30-40cm	Bushy 0.7Cr	20
HYPTIR	Hypericum mosselianum 'Tricolor'	10L	40-60cm	Bushy 0.7Cr	4
PHOFRER	Phytolita fraseri 'Red Robin'	10L	80-100cm	Bushy 0.7Cr	101
PHITEVA	Phytolita tenuifolium 'Variegatum'	10L	40-60cm	Bushy 0.7Cr	96
PRULAZA	Prunus laurocerasus 'Zabeliana'	10L	40-60cm	Bushy 0.7Cr	4
VIBFRIA	Viburnum tinus 'Eve Price'	10L	40-60cm	Bushy 0.7Cr	3
					Total :430

Amenity Shrubs - Cornus Mix					
Abbr	Species	Pot Size	Height	Habit	Density
CORAL	Cornus alba 'Stairica'	3L	60-80cm	Branched 0.8Cr	35
CORSAF	Cornus sanguinea 'Midwinter Fire'	3L	60-80cm	Branched 0.8Cr	35
CORST	Cornus stolonifera 'Flavicomae'	3L	60-80cm	Branched 0.8Cr	35
					Total :105

Marginal / Aquatics			
Abbr	Species	Supply	Density
CALFA	Callitriche palustris	Plug 100cc	10/m²
EUPCAN	Eupatorium cannabinum	Plug 100cc	10/m²
FILUL	Filipendula ulmaria	Plug 100cc	10/m²
LYTSA	Lythrum salicaria	Plug 100cc	10/m²
MYOSC	Myosotis scorpioides	Plug 100cc	10/m²
STAPA	Stachys palustris	Plug 100cc	10/m²
VERBECC	Veronica beccabunga	Plug 100cc	10/m²
			Total :1299

Bulbs			
Abbr	Species	Supply	Density
CROCHBP	Crocus chrysanthus 'Blue Pearl'	Bulb	25/m²
CROCHCB	Crocus chrysanthus 'Cream Beauty'	Bulb	25/m²
GAINI	Galanthus nivalis	Bulb	25/m²
MUSARB	Muscari armeniacum 'Blue Spire'	Bulb	25/m²
NARCA	Narcissus 'Canaliculatus'	Bulb	25/m²
NARTI	Narcissus 'Tete a Tete'	Bulb	25/m²
			Total :4426

- KEY**
- Application site boundary.
 - Existing vegetation to be retained. Refer to approved tree survey for exact details on tree retention and removal.
 - Existing vegetation to be removed for construction. Refer to approved tree survey for exact details on tree retention and removal.
 - Drainage easements. Refer to drainage information for details.
 - Drainage facilities. proposed locations for underground storage tanks. Refer to drainage information for details.
 - Turf & Seeding**
 - Turf to gardens to be laid as Rotawin 'Medallion', or similar approved.
 - Amenity Grassland**
 - EL1 Flowering Lawn Mix, as supplied by Emorsgate Seeds (www.wildseed.co.uk) or similar approved.
 - Meadow Grassland**
 - EWS Special General Purpose Meadow Mix, as supplied by Emorsgate Seeds (www.wildseed.co.uk) or similar approved.
 - Wet Meadow Grassland**
 - EW5 seed mixture for wetlands, as supplied by Emorsgate Seeds (www.wildseed.co.uk) or similar approved.
 - Street Furniture**
 - Wayfinding signage**
 - Timber fingerpost wayfinding signage to be located throughout the development to include waymarkers for Kirkby Town Centre, Kirkby Leisure Centre & Valley Park. Signage to be supplied by Border Signs & Graphics in neutral colours as set out below, or similar approved.

Drawing to be read in conjunction with GL1859 SP 01A Landscape Specification.



Image showing the type of wayfinding signage

Location Plan			
Rev	Date	Notes	By
A	01/11/22	Updated to latest layout.	AD
B	05/12/22	Updated to latest layout.	AD
C	07/11/23	Updated to latest layout.	AD
D	07/02/24	Updated to latest layout.	AD
E	26/10/24	Updated to latest layout. Landscape specification notes updated. Please refer to drawing GL1859-05.	JW
F	05/09/25	Updated to latest layout.	JW
G	08/09/25	Wayfinding signage added and plant species updated to DMR handbook.	DW
H	15/09/25	Updated to client comments.	DW
I	21/09/25	Landscape updated to plant list approved.	DW
J	19/09/25	Landscape updated to client comments and street planting layout.	DW
K	02/09/25	Landscape updated to client comments.	DW
L	09/09/25	Planting schedule to plot 335 removed.	DW
M	08/11/24	Metall and Meadow species updated.	DW
N	05/02/24	Drainage information updated and planting schedule over tanks.	DW
Project: Cherryfield Drive, Kirkby			
Client: David Wilson Homes North West			
Scale: 1:500 @ A0			
Date: 23/09/2022			
Reference: GL1859 030			
Drawn By: AD			
Checked By: JW			
golby+luck			
landscape architects			