


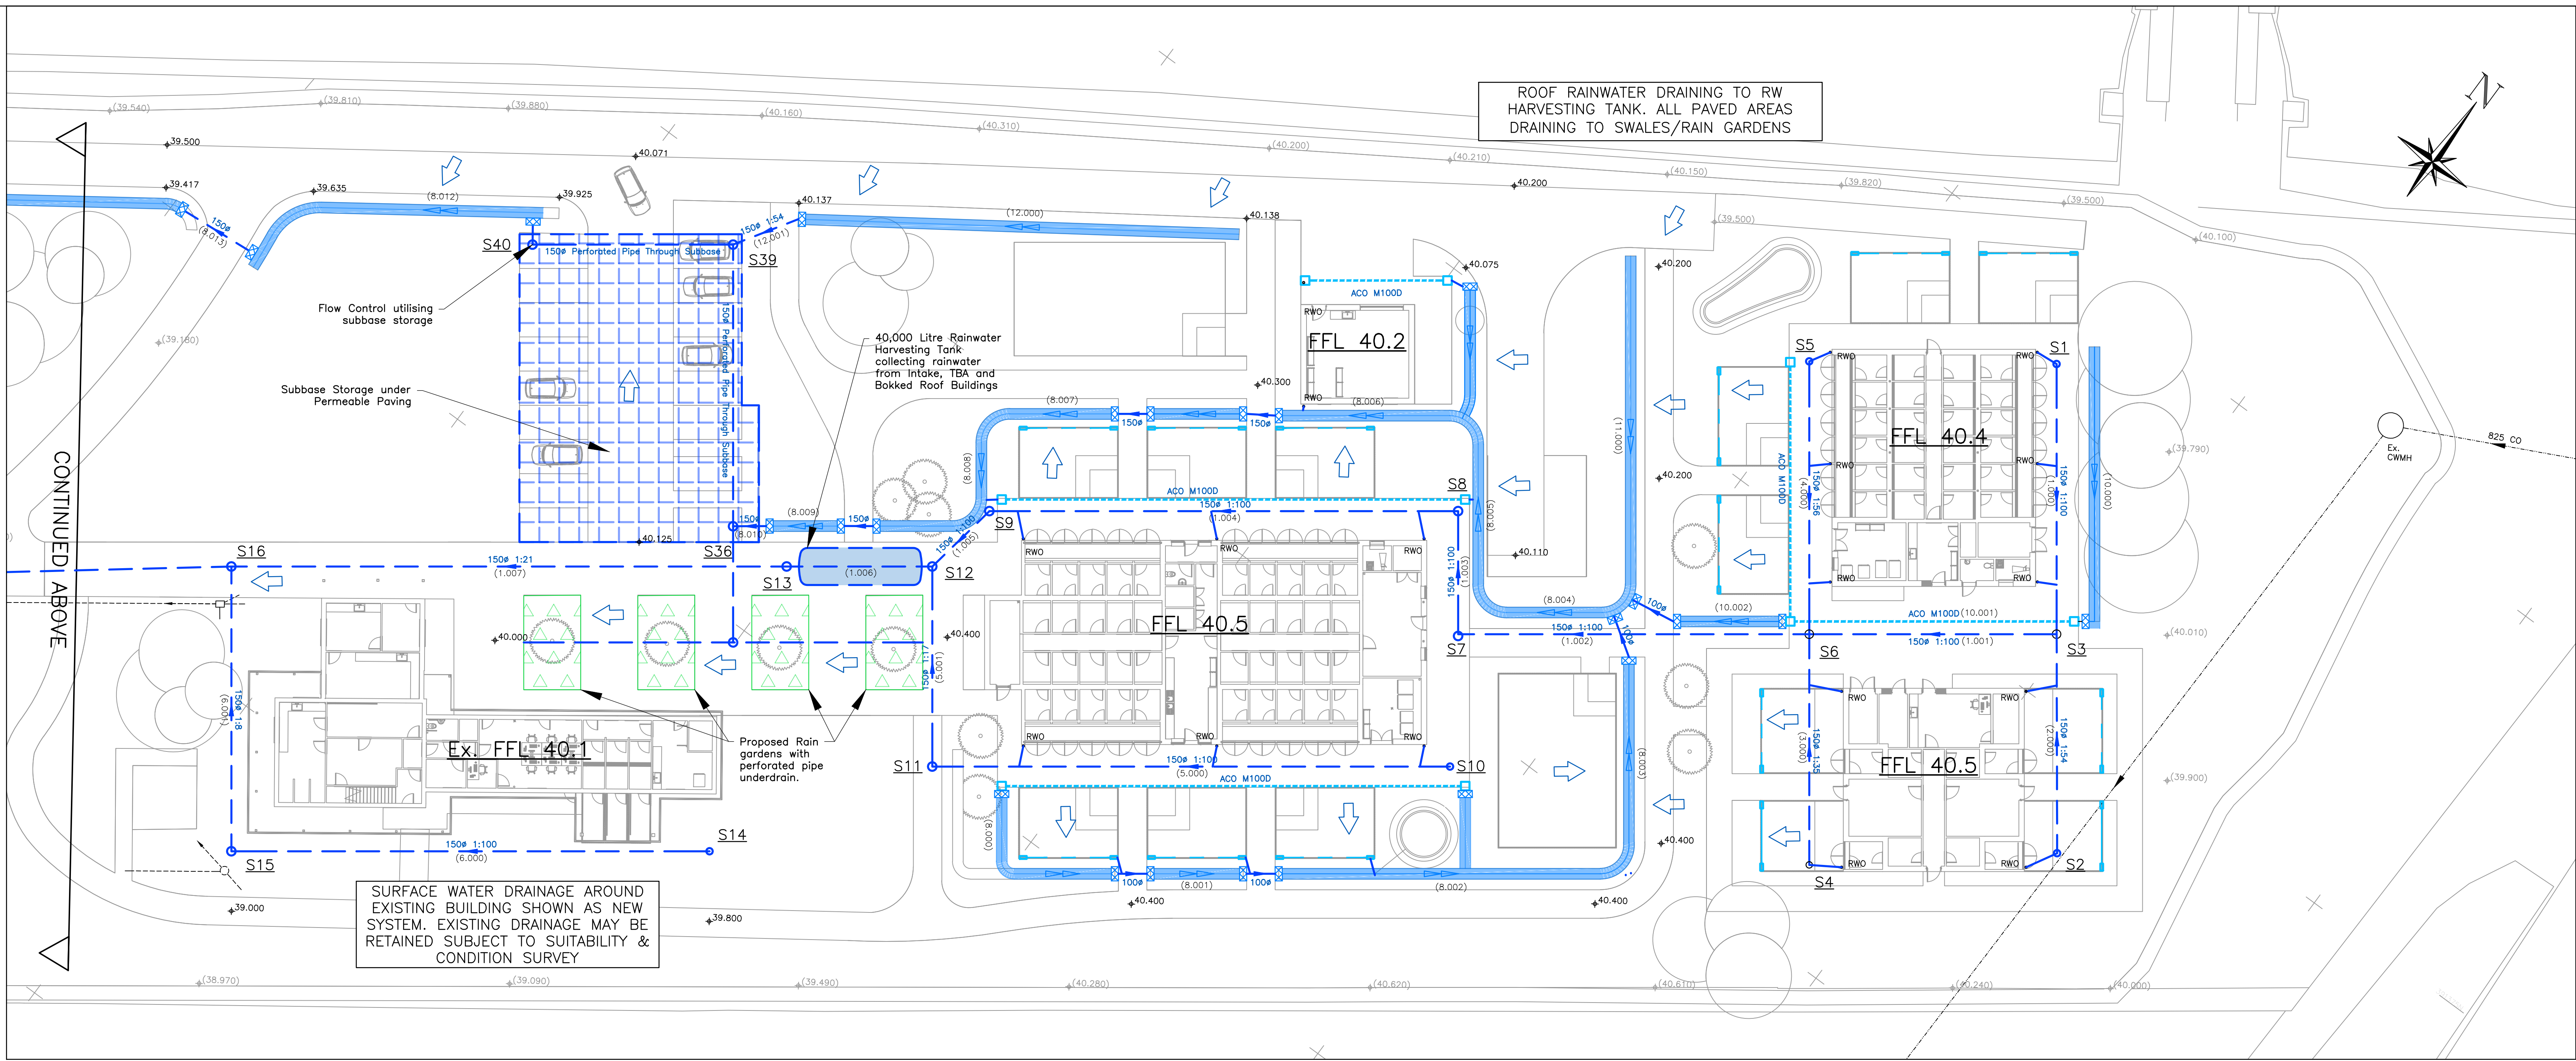


INSET 1



KEY PLAN

- KEY**
- Proposed Surface Water Sewer
 - Proposed Foul Water Sewer
 - Proposed Swale
 - Existing SW Sewer
 - Existing FW Sewer
 - Existing Combined Sewer
 - Kerb Drain
 - Drainage Channel
 - Attenuation Tank
 - Rain Garden
 - Overland Flow Route
 - Flood Extents
 - (Existing) / Proposed Level

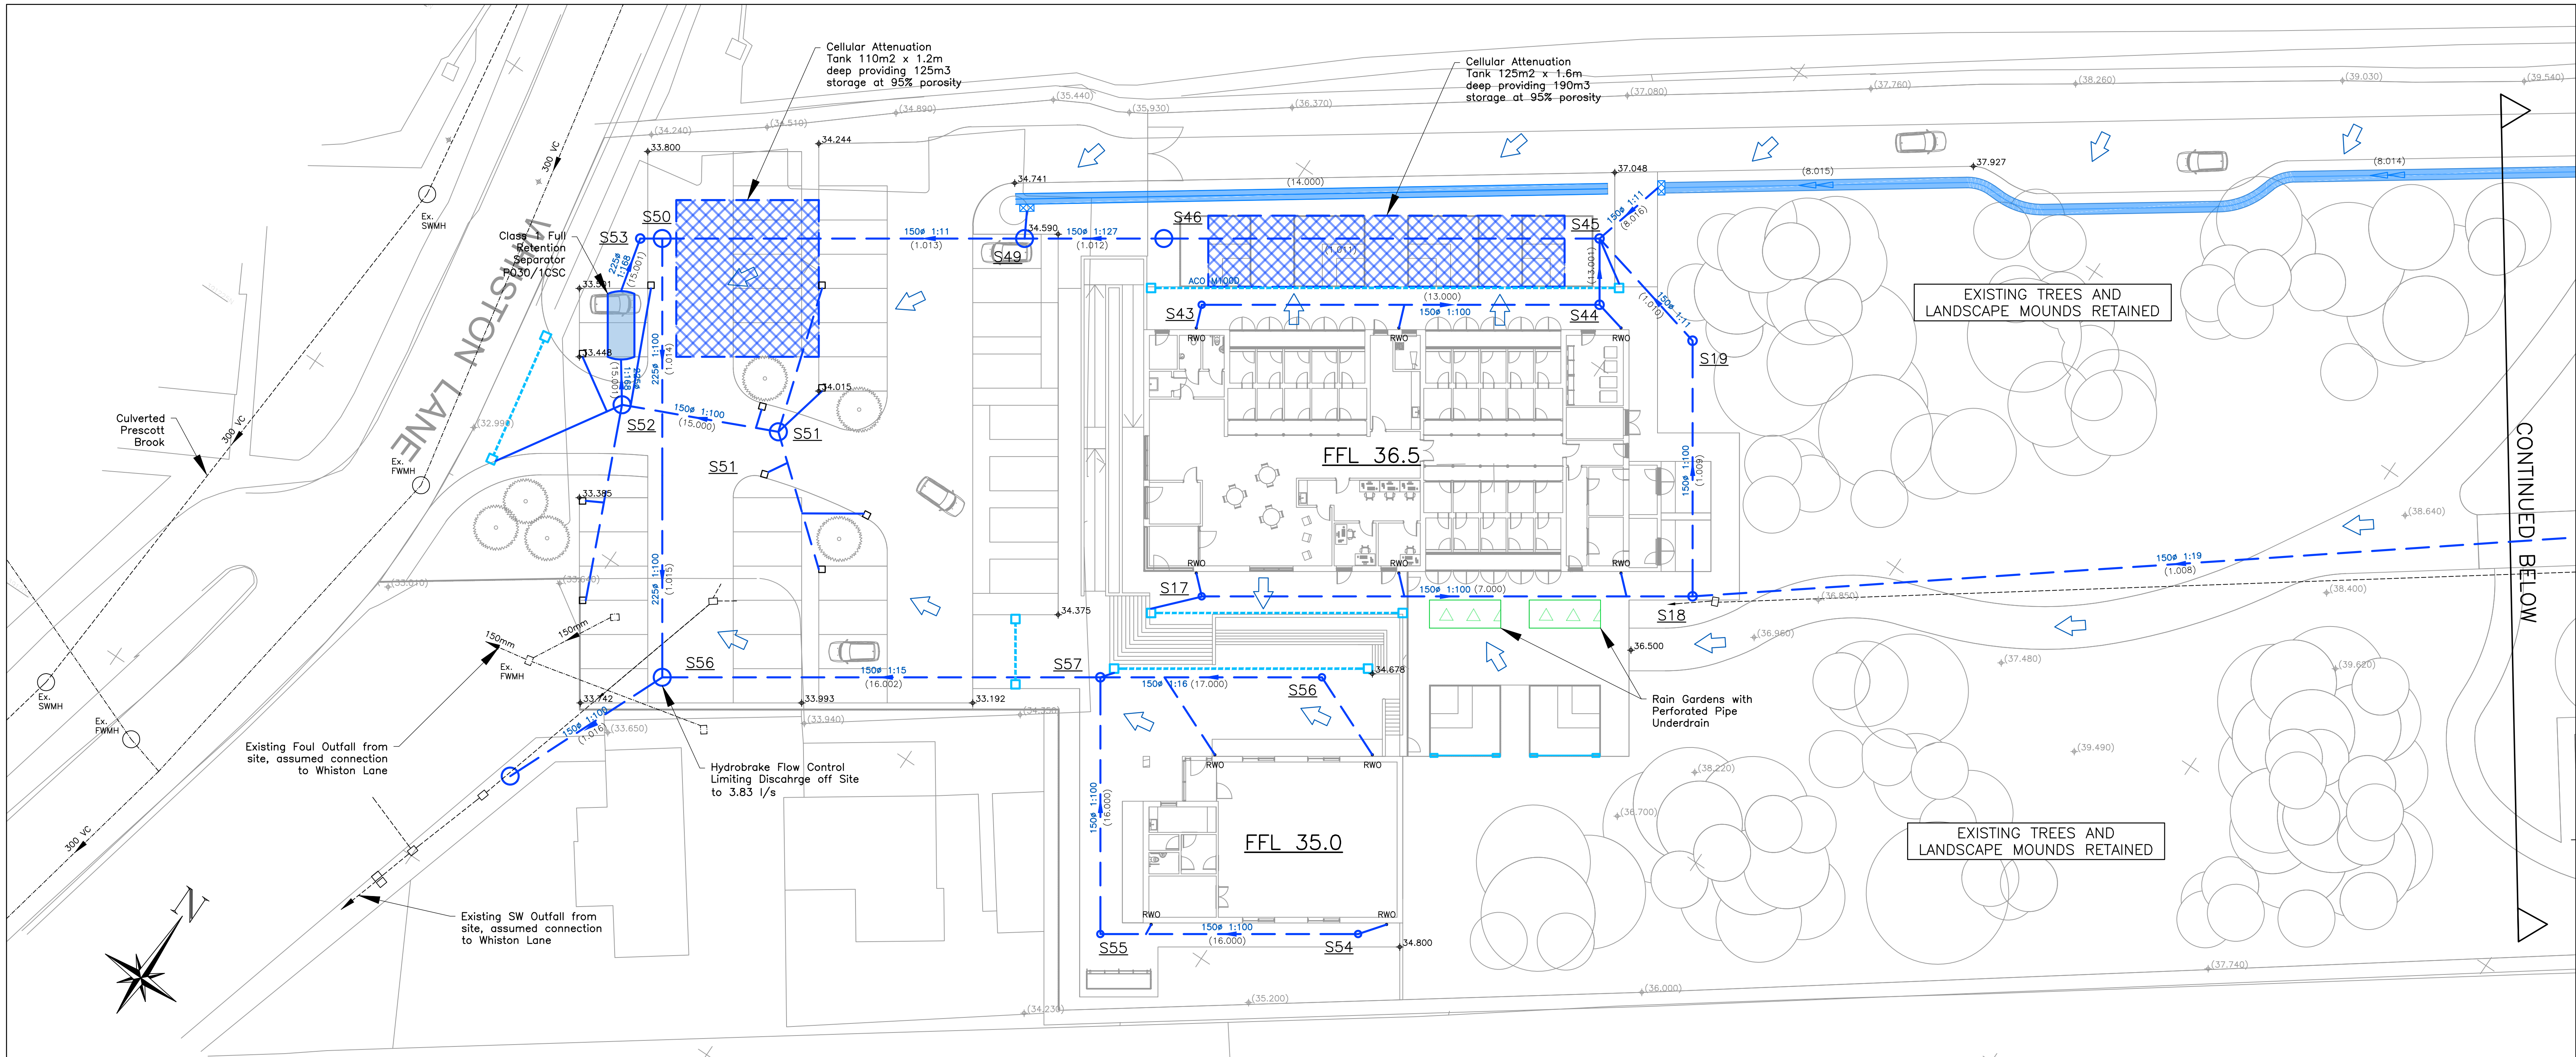

INSET 2

NOLAN ASSOCIATES
**PRELIMINARY
DRAWING**
NOT TO BE USED FOR CONSTRUCTION

P1 PRELIMINARY ... KP 22.06.23
REV DESCRIPTION BY CHKD DATE

Dogs Trust
Merseyside Rehoming Centre

Surface Water Drainage Strategy

Dogs Trust

NOLAN ASSOCIATES
CONSULTING CIVIL & STRUCTURAL ENGINEERS
54 HAGLEY ROAD, EDGBASTON, BIRMINGHAM B16 8PE
TEL: 0121-454 3099 FAX: 0121-454 3059
E-MAIL: enquiries@nolanassociates.co.uk

Drawn by Date 22.06.23 Plot Date 22.06.23 Scale 1:2000AO
Checked by Project No 2022-192 Dwg No 100 P1