


BUILDING 2 - CANTEEN

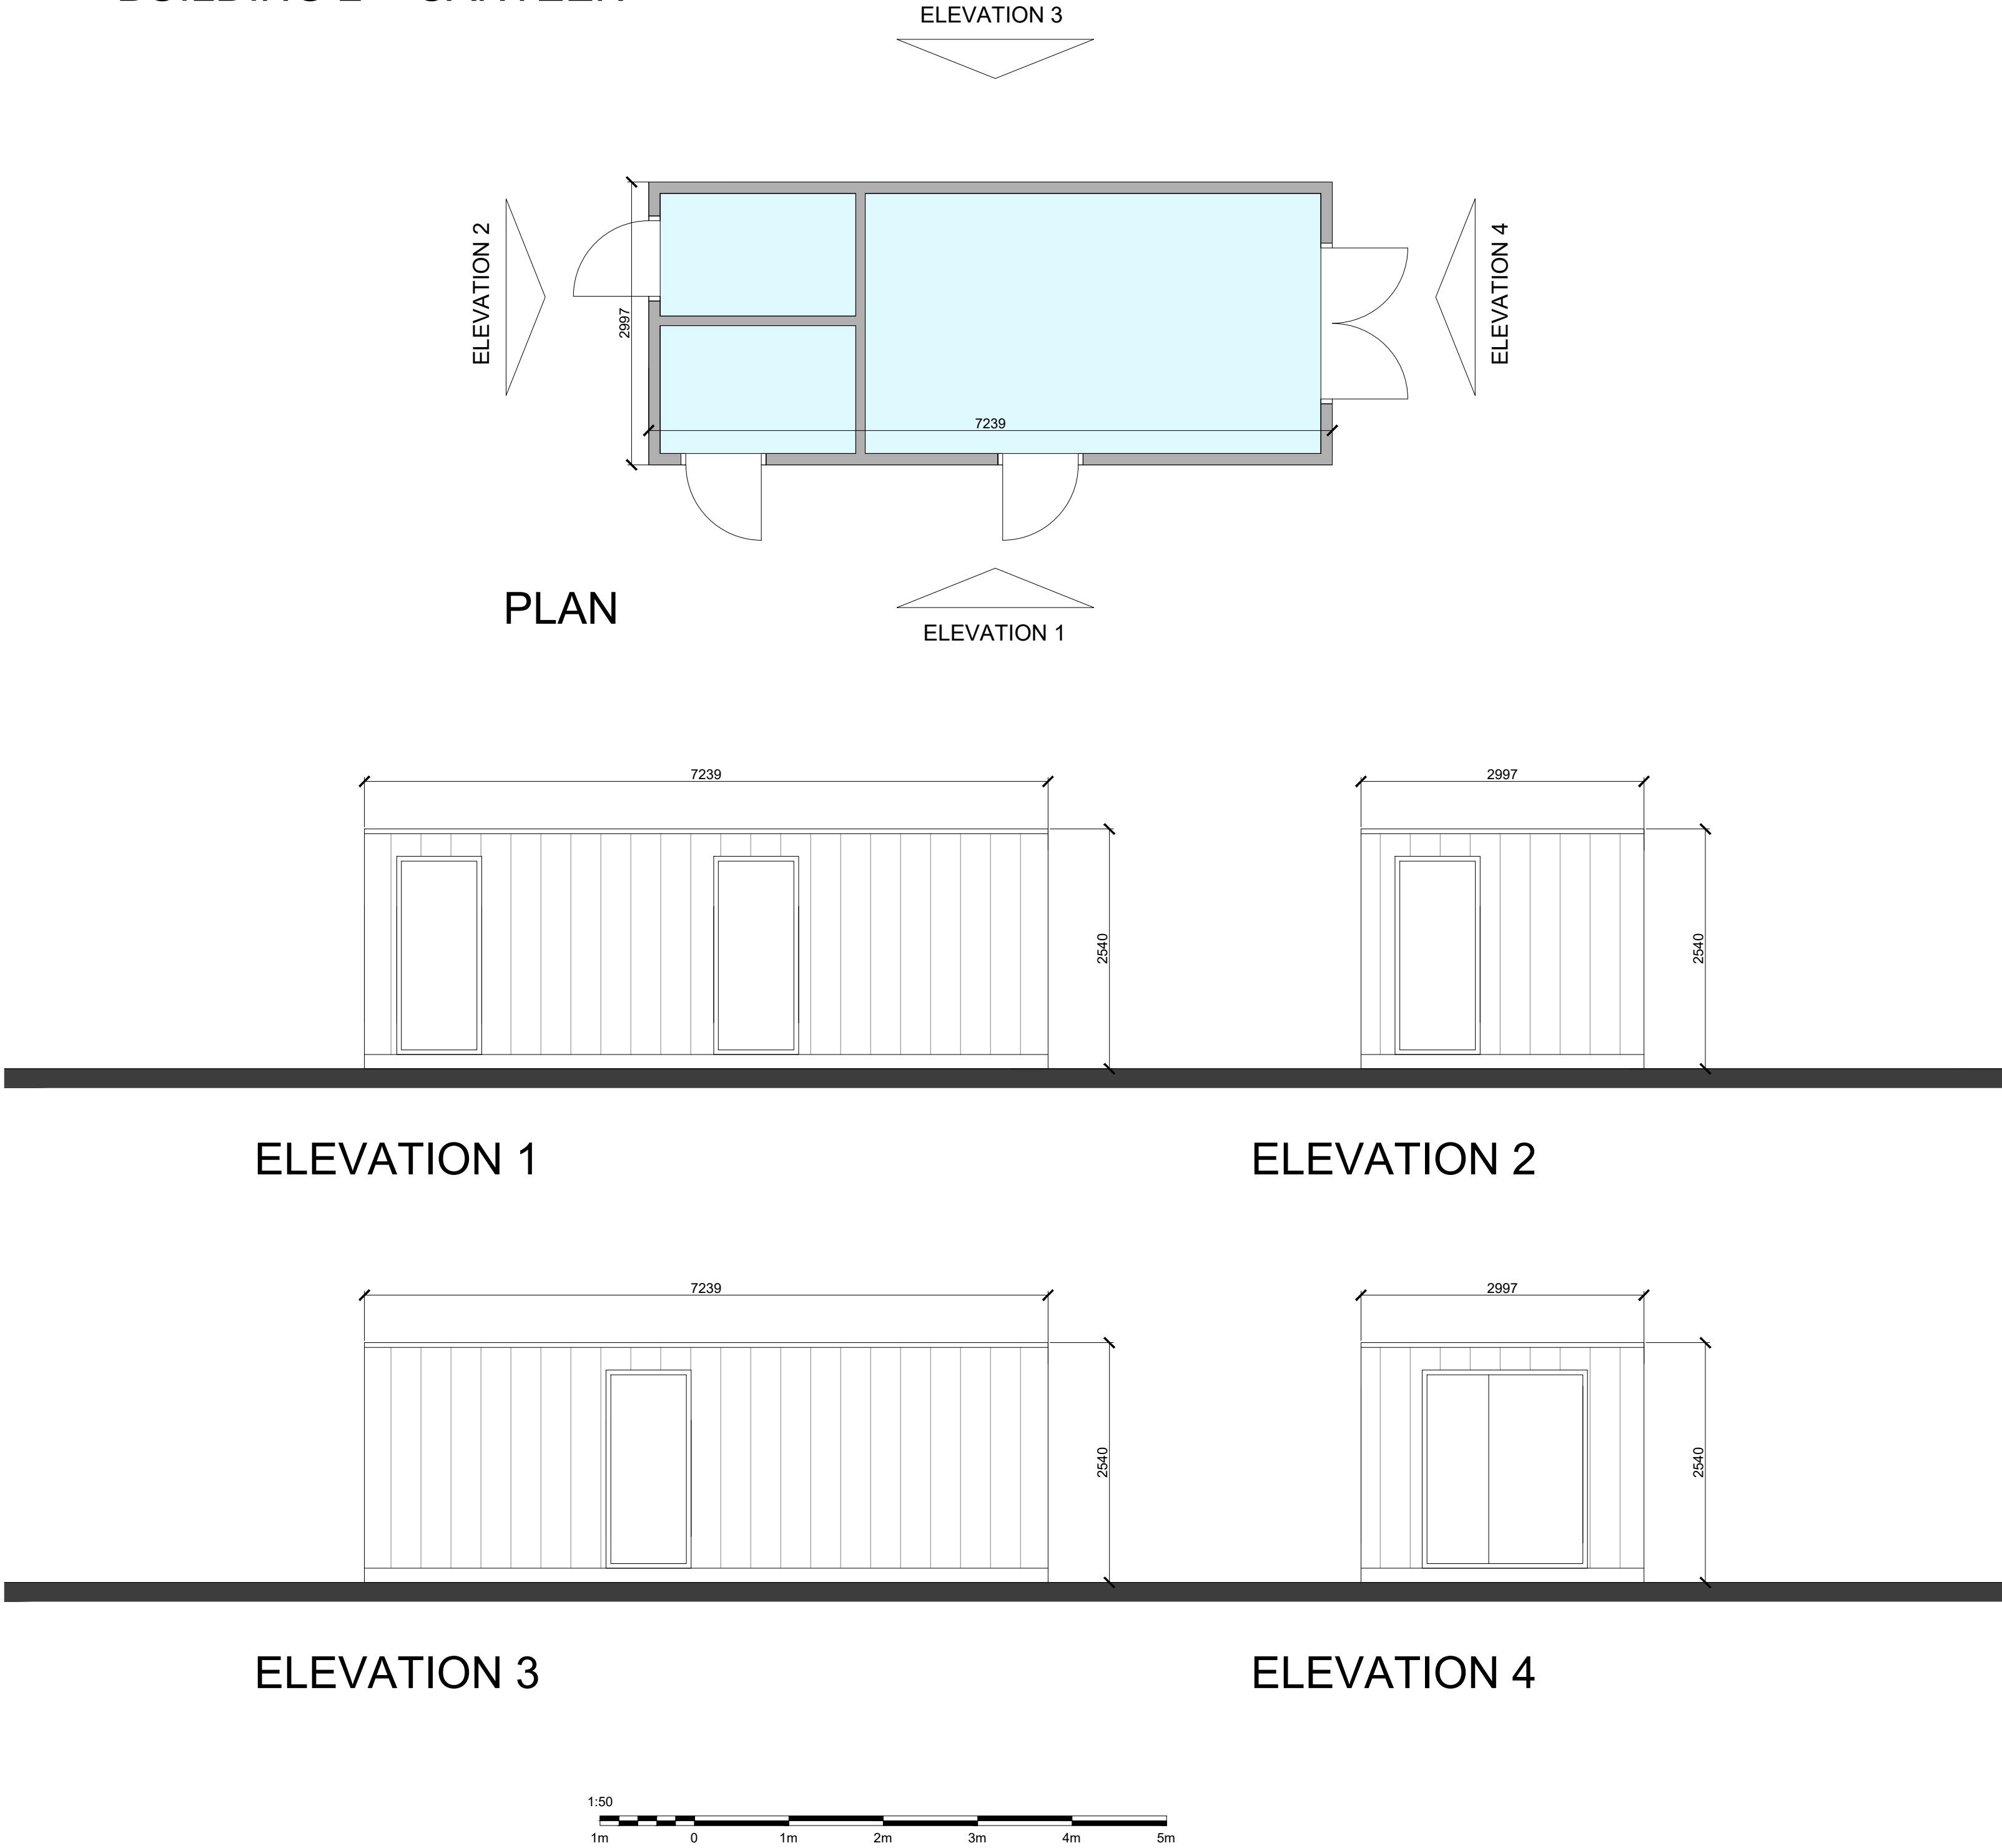

Client				
Mulberry Waste Limited				
Project				
New Buildings at Stockpit Road, L33 7TQ				
Drawing Title				
Proposed Temp Building 2 Plan and Elevations				
Drawn	Checked	Paper Size	Scale	Date
PL	PL	A1	1:50	Oct 2023
Project No.		Drawing No.		Revision
21 - 647		01-02		-

