



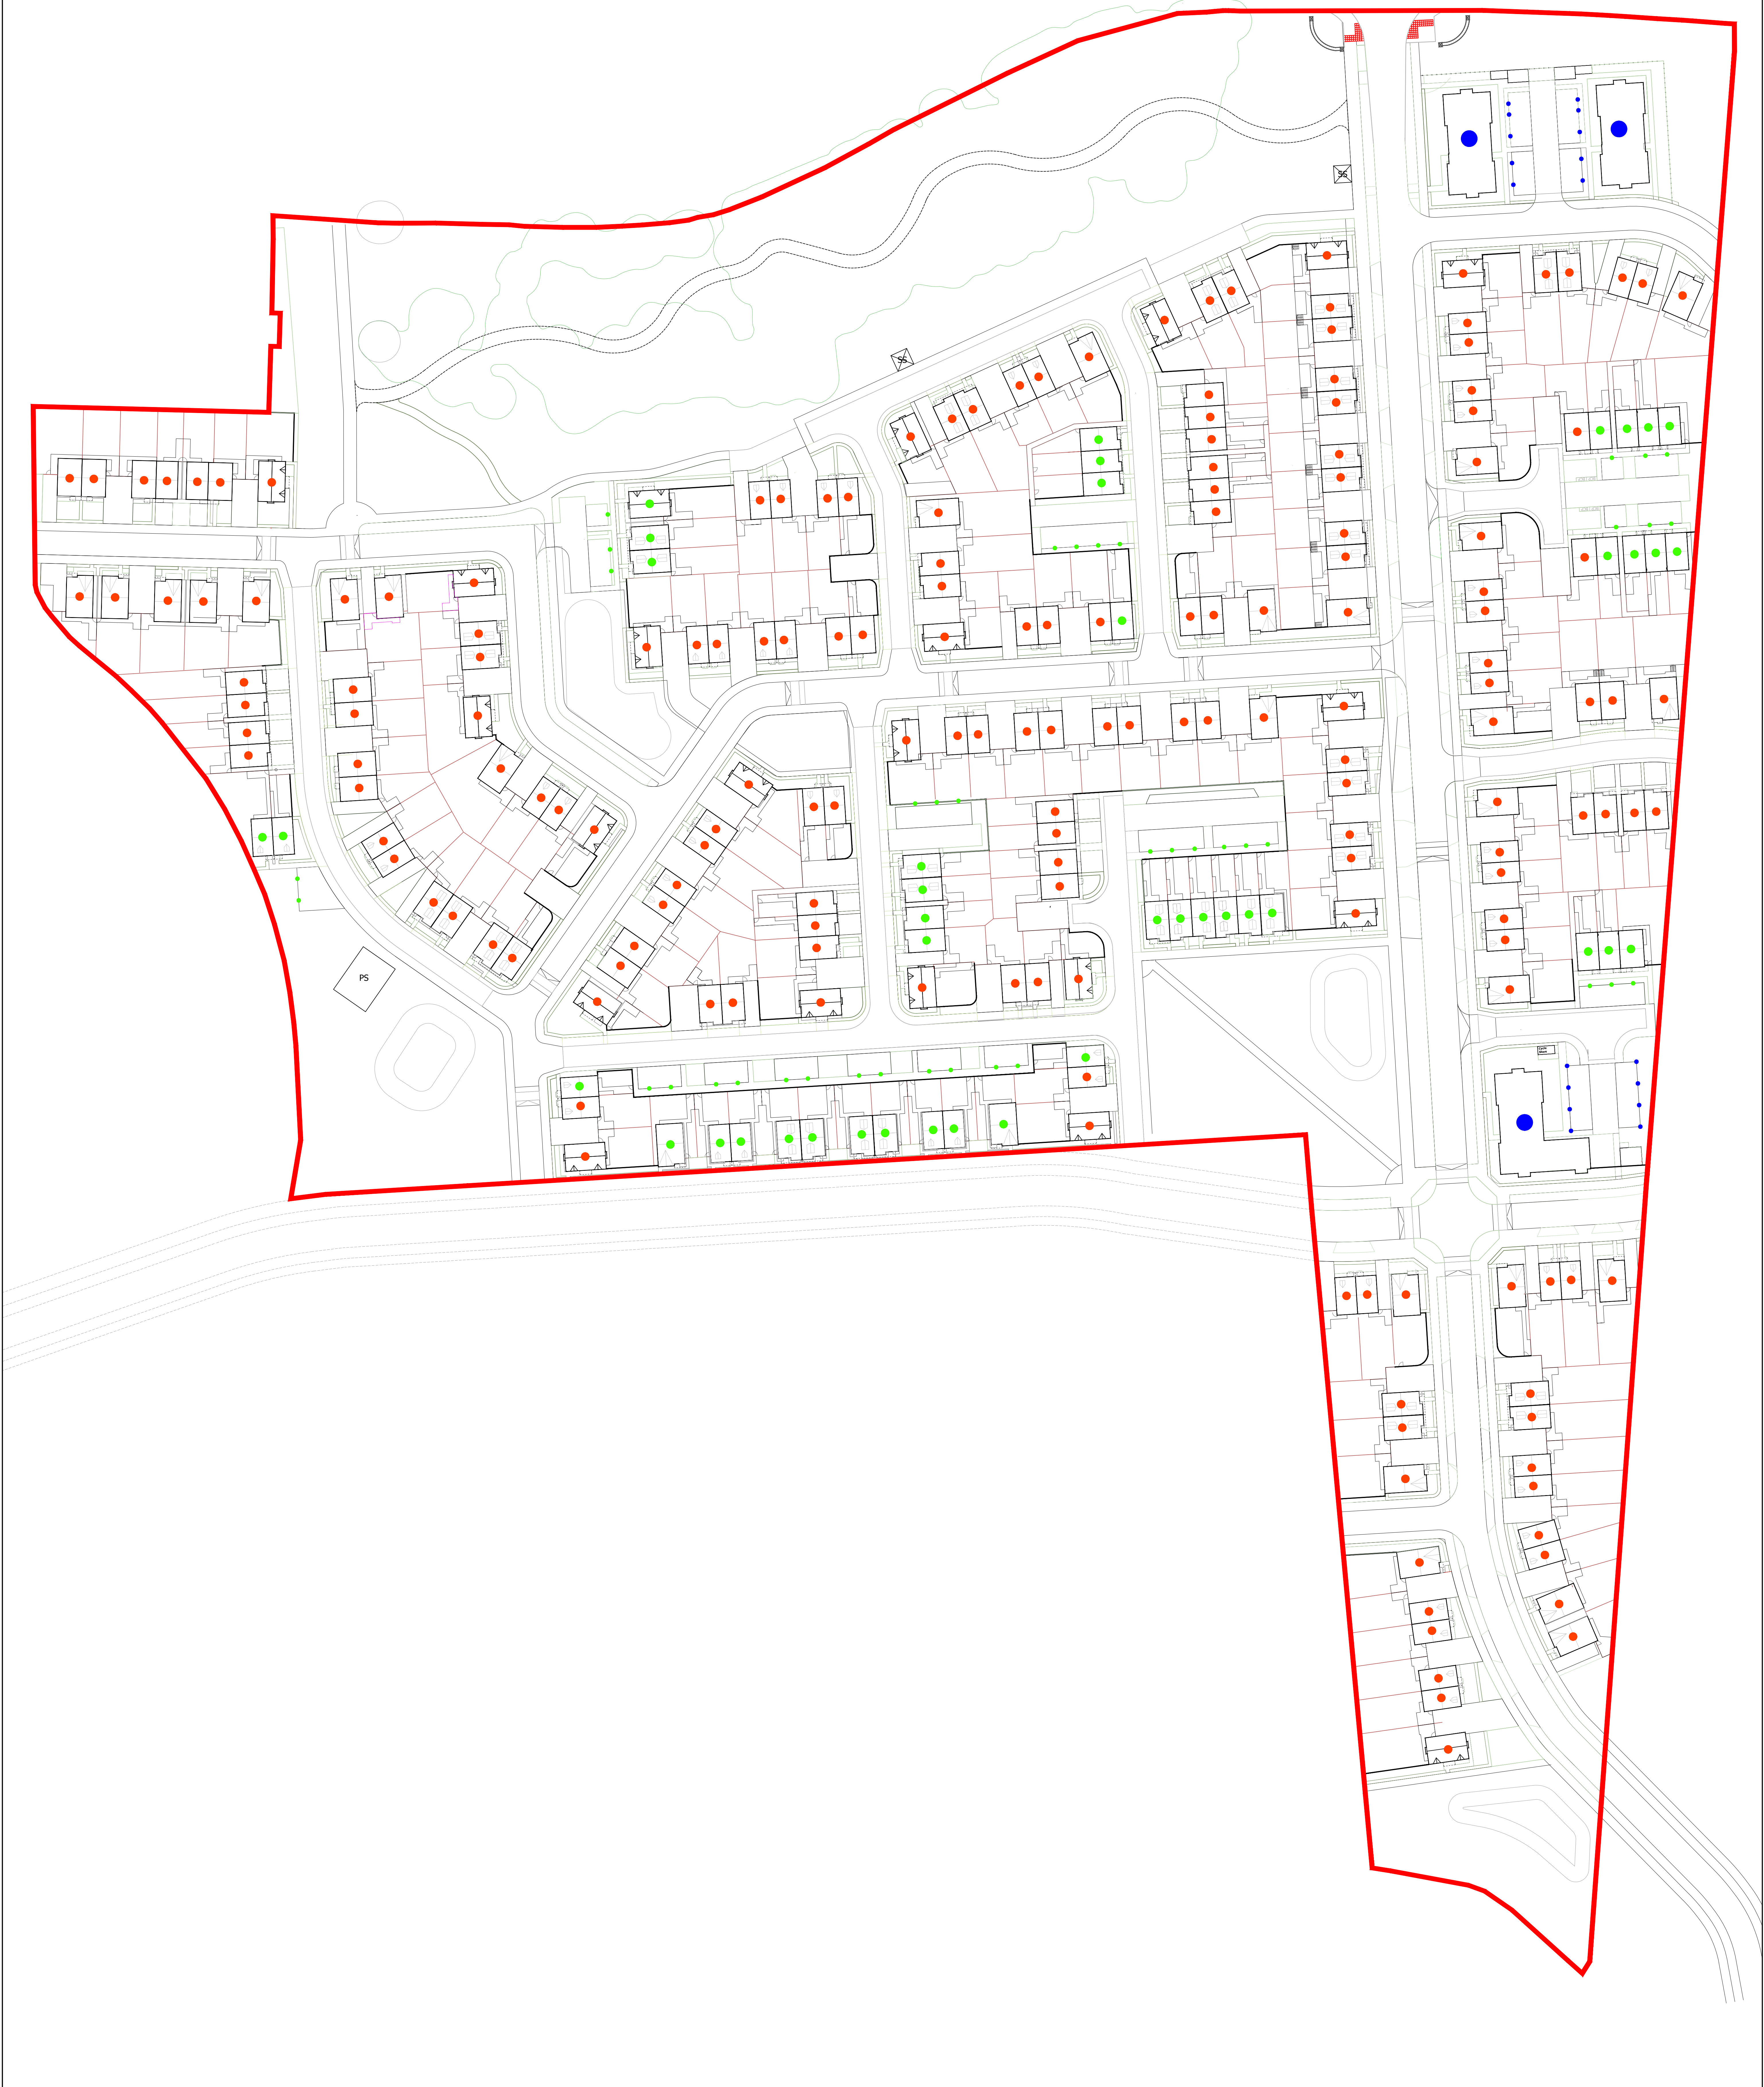

LEGEND

- House with allocated/remote parking:
Passive Provision(connecting 1x space) and
power supply necessary so that at a future
date a charging station can be added.
- House with allocated/remote parking: Future
charging station location.
- House with on plot parking: Passive
provision (incl. network of cables and power
supply necessary so that at a future date a
socket can be added)
- Apartments: Passive provision (network of
cables to all parking spaces)
- Apartments: Active Provision (network of
cables and charging station to 20% of
parking spaces)

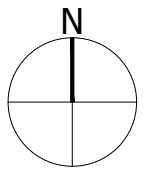

Project
Halsnead Garden Village
Your Housing

Drawing Title
Electric Vehicle Charging Provision

Date
07.08.23

Scale
1:500

Project No
33678

Drawn by
LC

Check by
SW

Drawing No
MR-H-DWG-06

Revision
B



Stantec UK Limited
10th Floor
Bank House
8 Queens Street
Birmingham
B2 4JA
T: 0121 633 2500
stantec.com/uk