



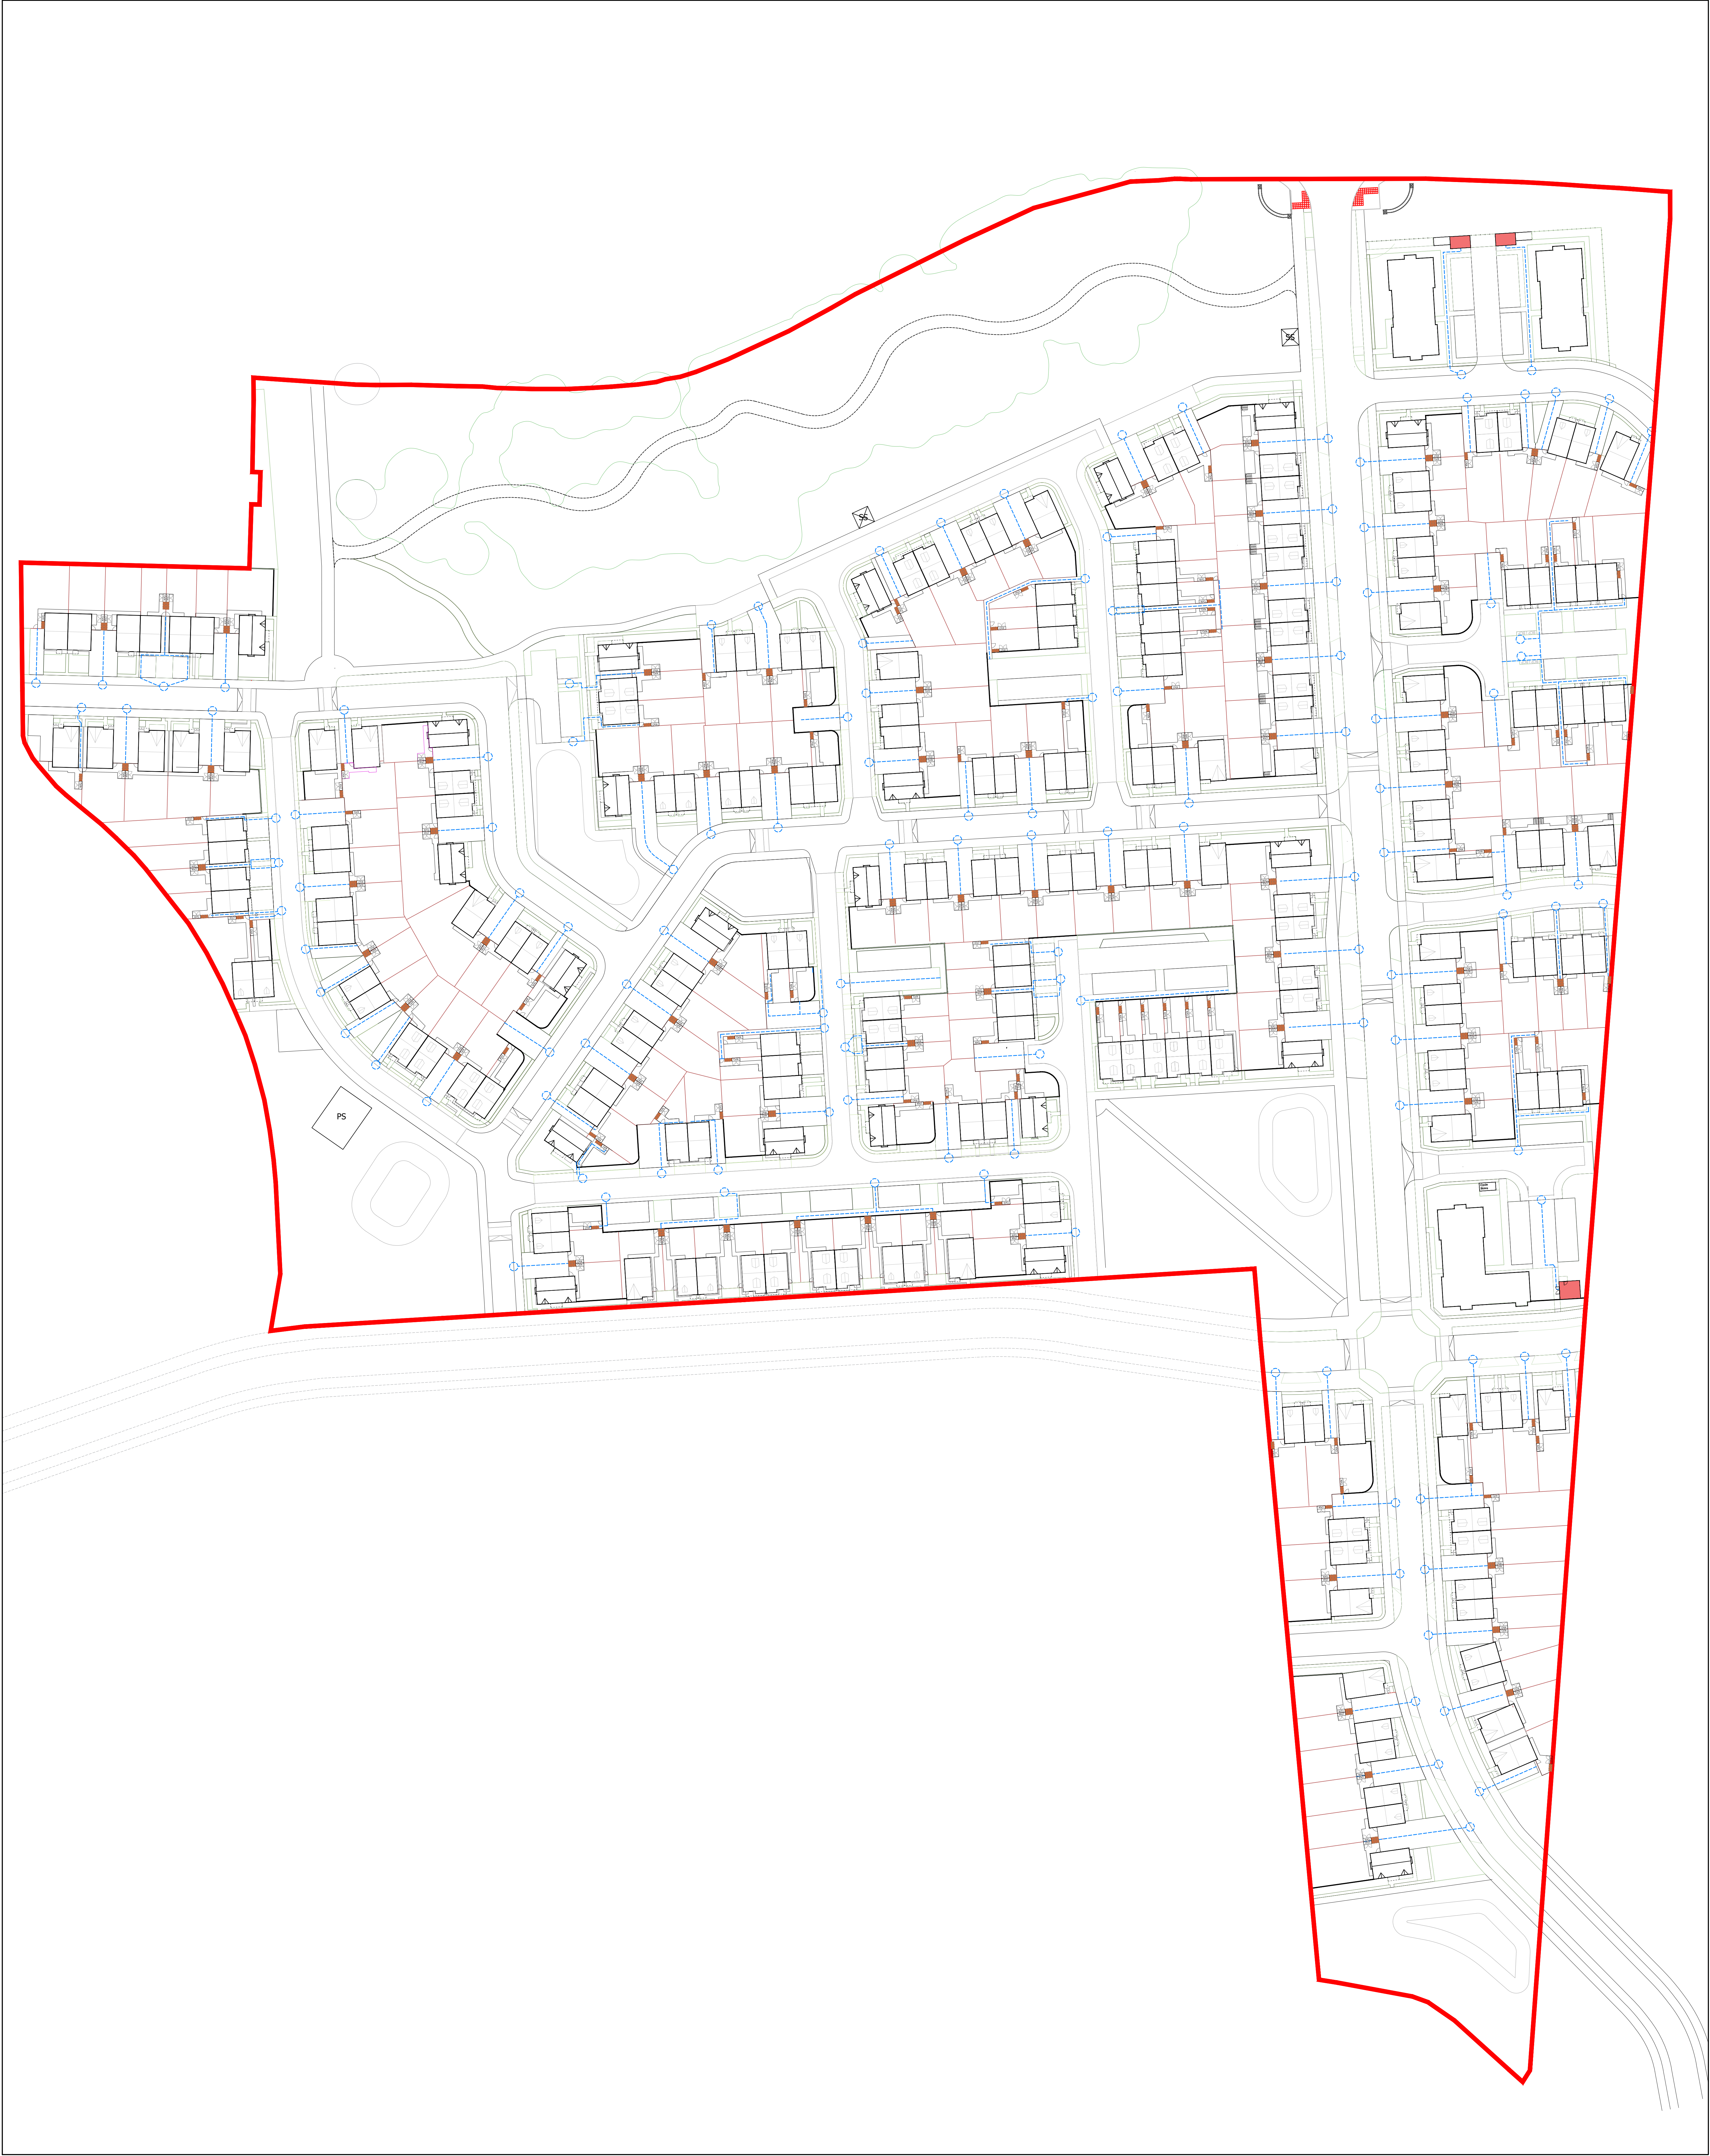

LEGEND

- Refuse Drag Route
- Refuse Collection Point
- Refuse Storage Area (Houses)
- Refuse Storage Area (Apartments)

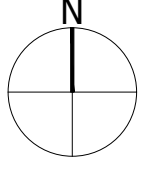

Project
**Halsnead
Garden Village**
Drawing Title
**Servicing Plan
Refuse Collection Strategy**
Date 08.08.23 Scale 1:500 Drawn by LC Check by SW
Project No 33678 Drawing No MR-H-DWG-08 Revision B

Stantec
Stantec UK Limited
11th Floor
Bank House
8 Queens Street
Birmingham
B2 4JA
T: 0121 633 2500
stantec.com/uk

BSI
British Standards Institution
389 Chiswick Uxbridge
Middlesex Uxbridge
Middlesex UB8 3PH
T: 020 8996 9001
bsi.com