



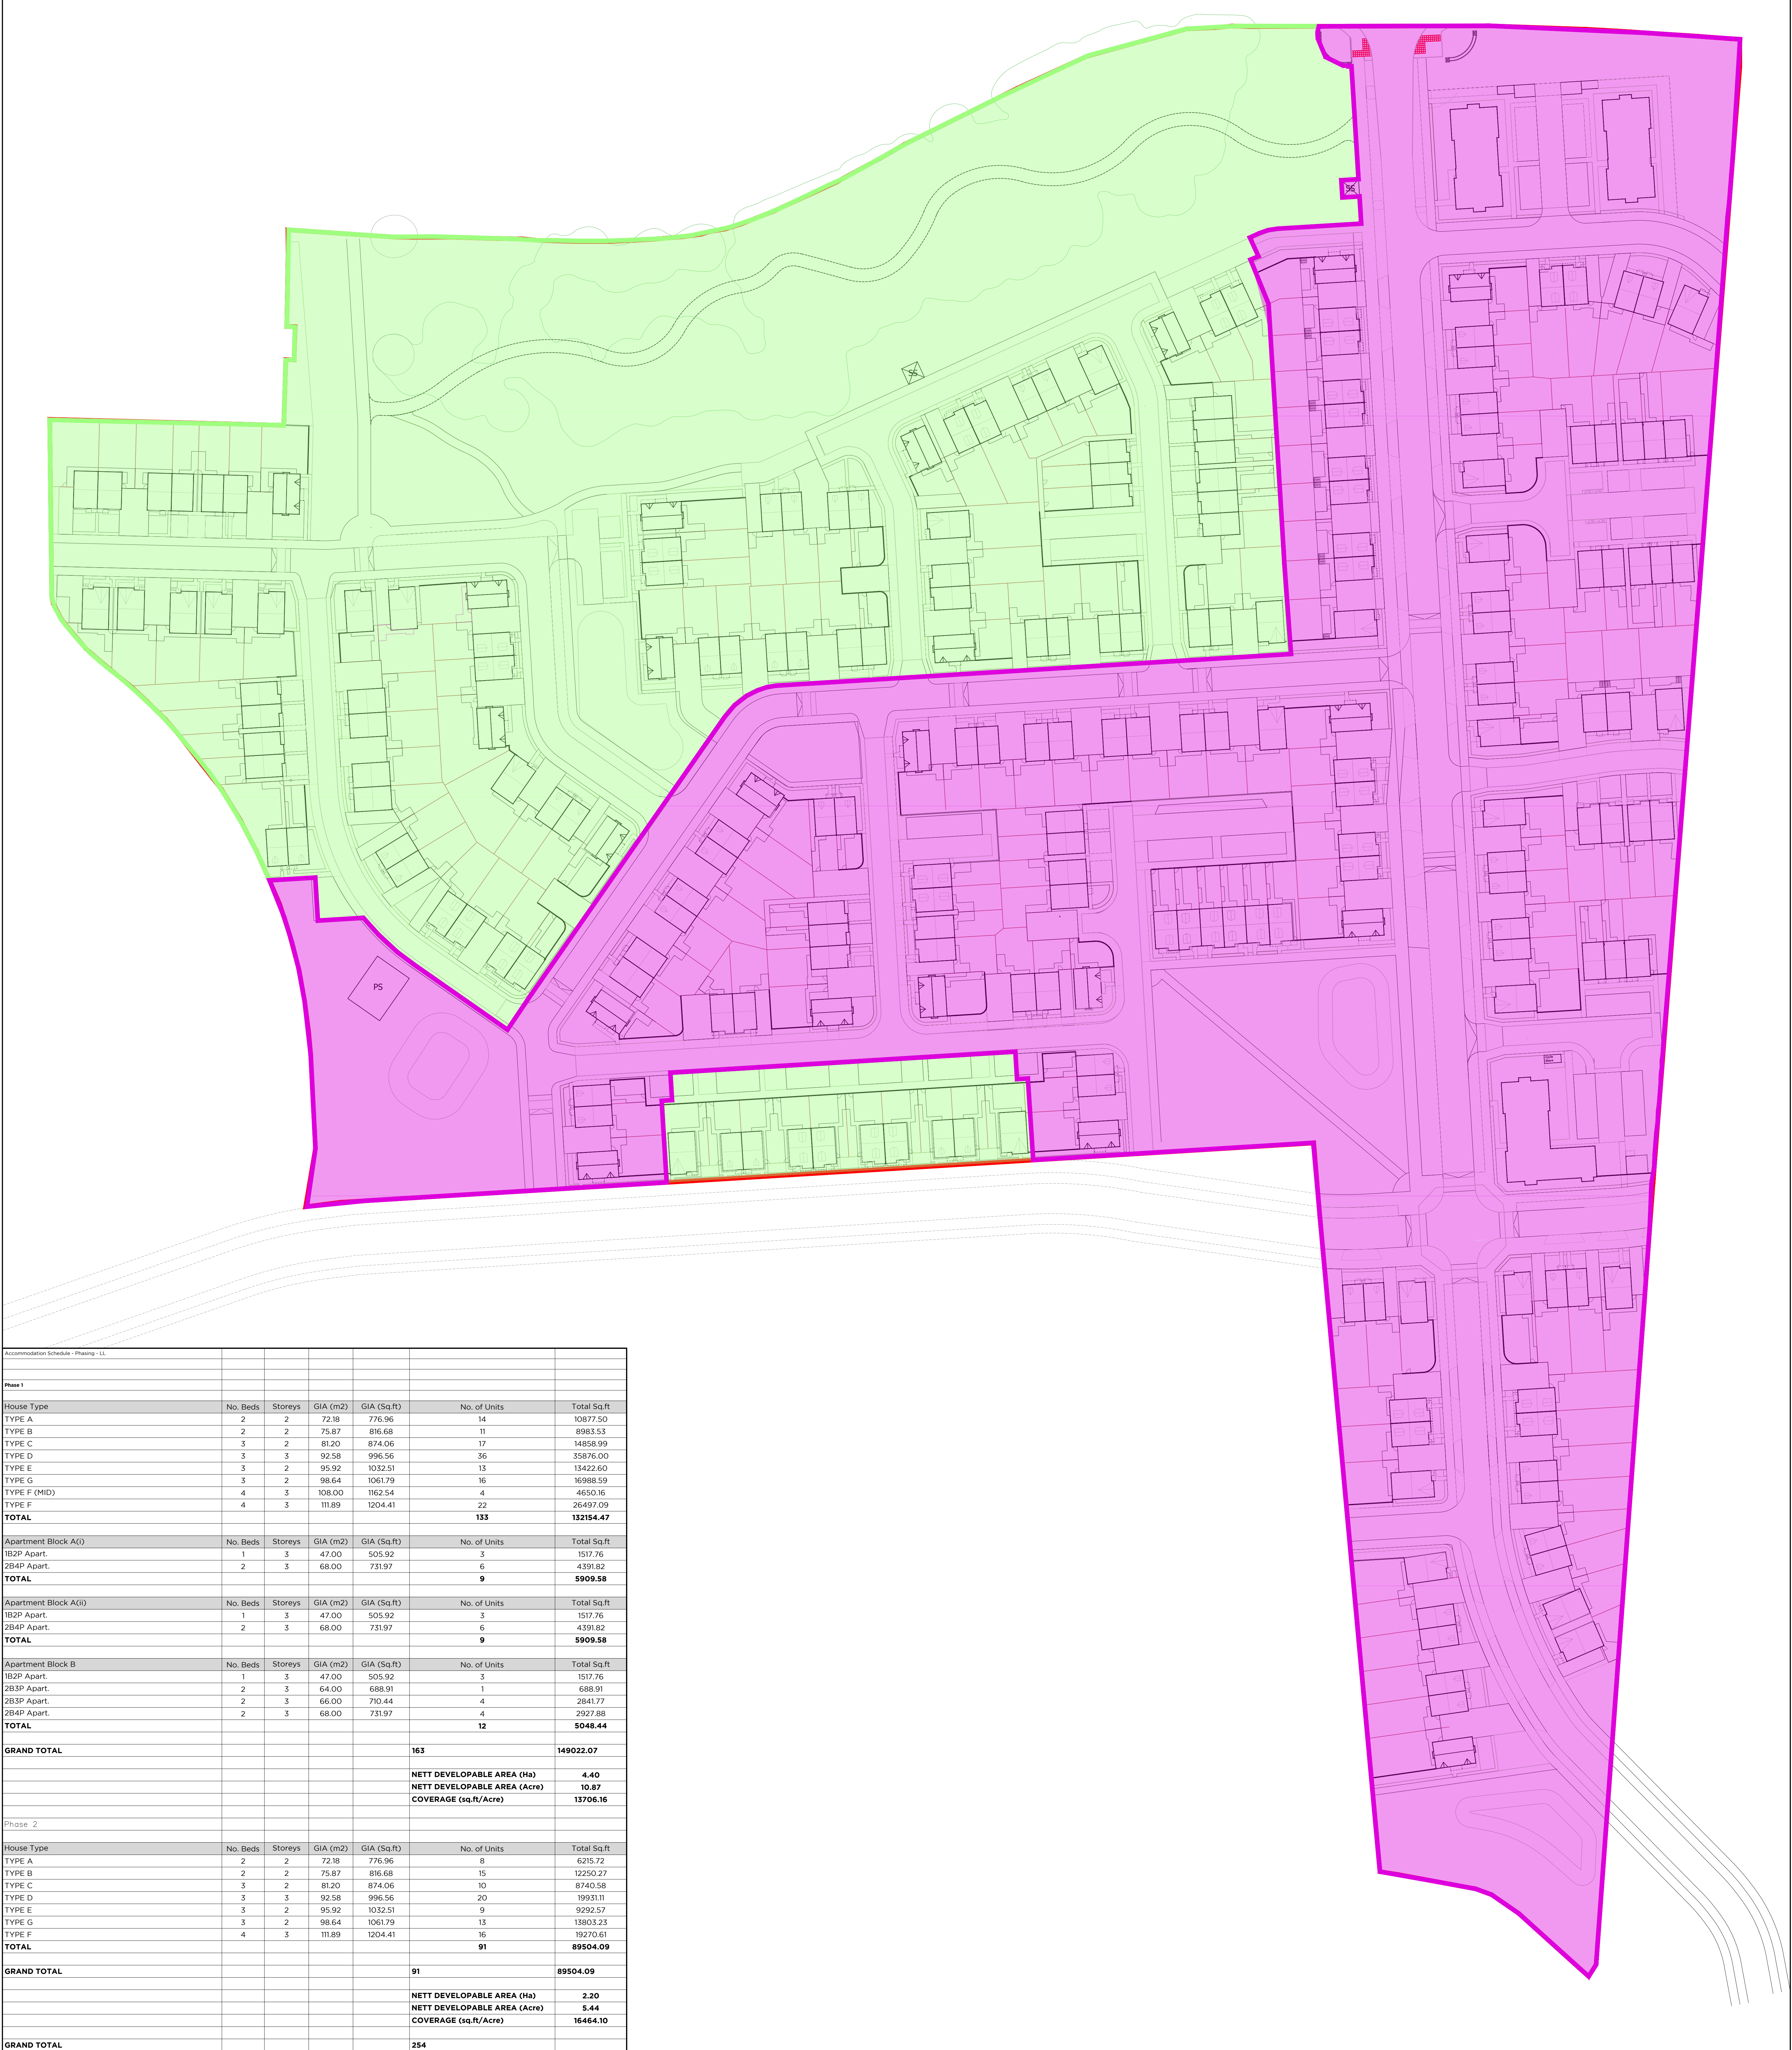

LEGEND

- Phase 1
- Phase 2

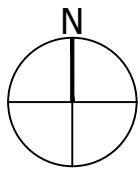

Project
Halsnead Garden Village
Your Housing

Drawing Title

Servicing Plans

Phasing

Date

07.08.23

Scale

1:500

Drawn by

LC

Check by

SW

Project No

33678

Drawing No

MR-H-DWG-11

Revision

C



Stantec

Stantec UK Limited
10th Floor
Bank House
8 Queens Street
Birmingham
B2 4QA
T: 0121 633 2990
stantec.com/uk

