

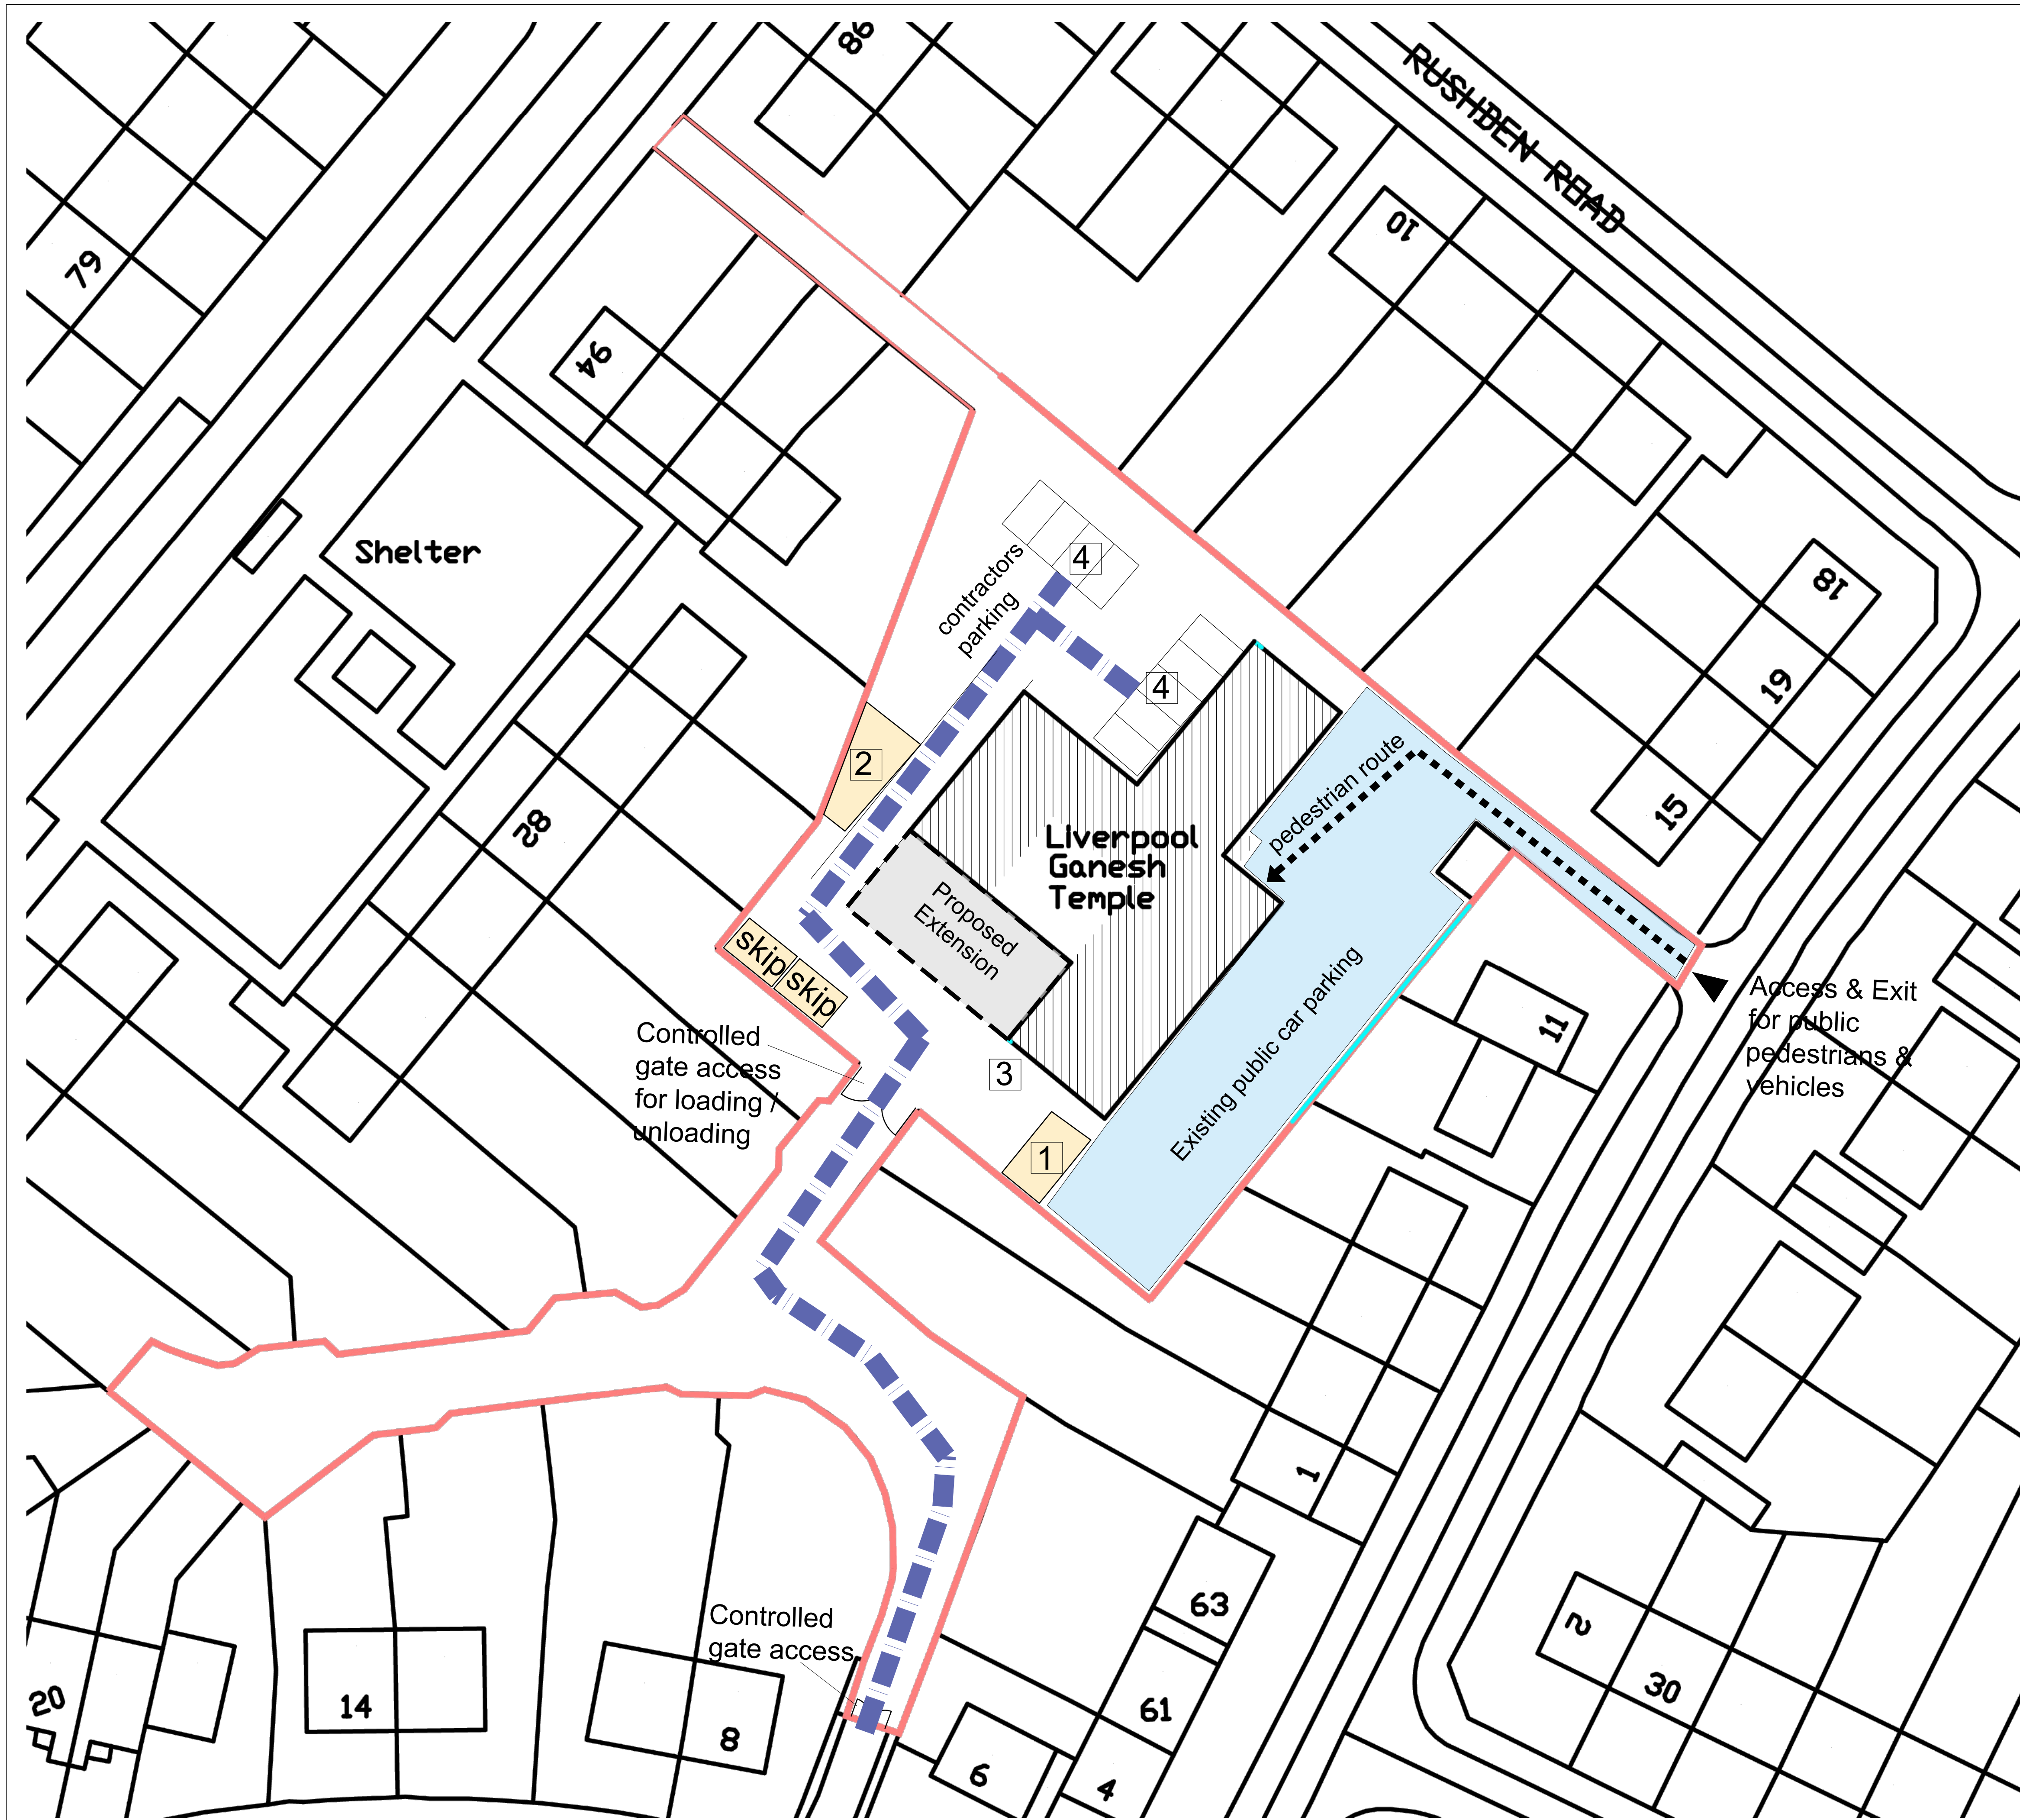


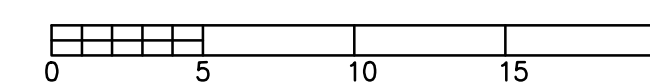

LEGEND

1. Site Office & Welfare
2. Material Storage
3. Wheel Wash
4. Contractors Parking

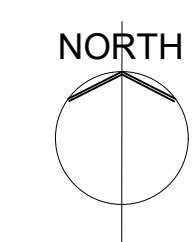

SITE CONSTRUCTION
MANAGEMENT PLAN
LIVERPOOL GANESH TEMPLE
KIRBY