


PROPOSED SITE BLOCK PLAN

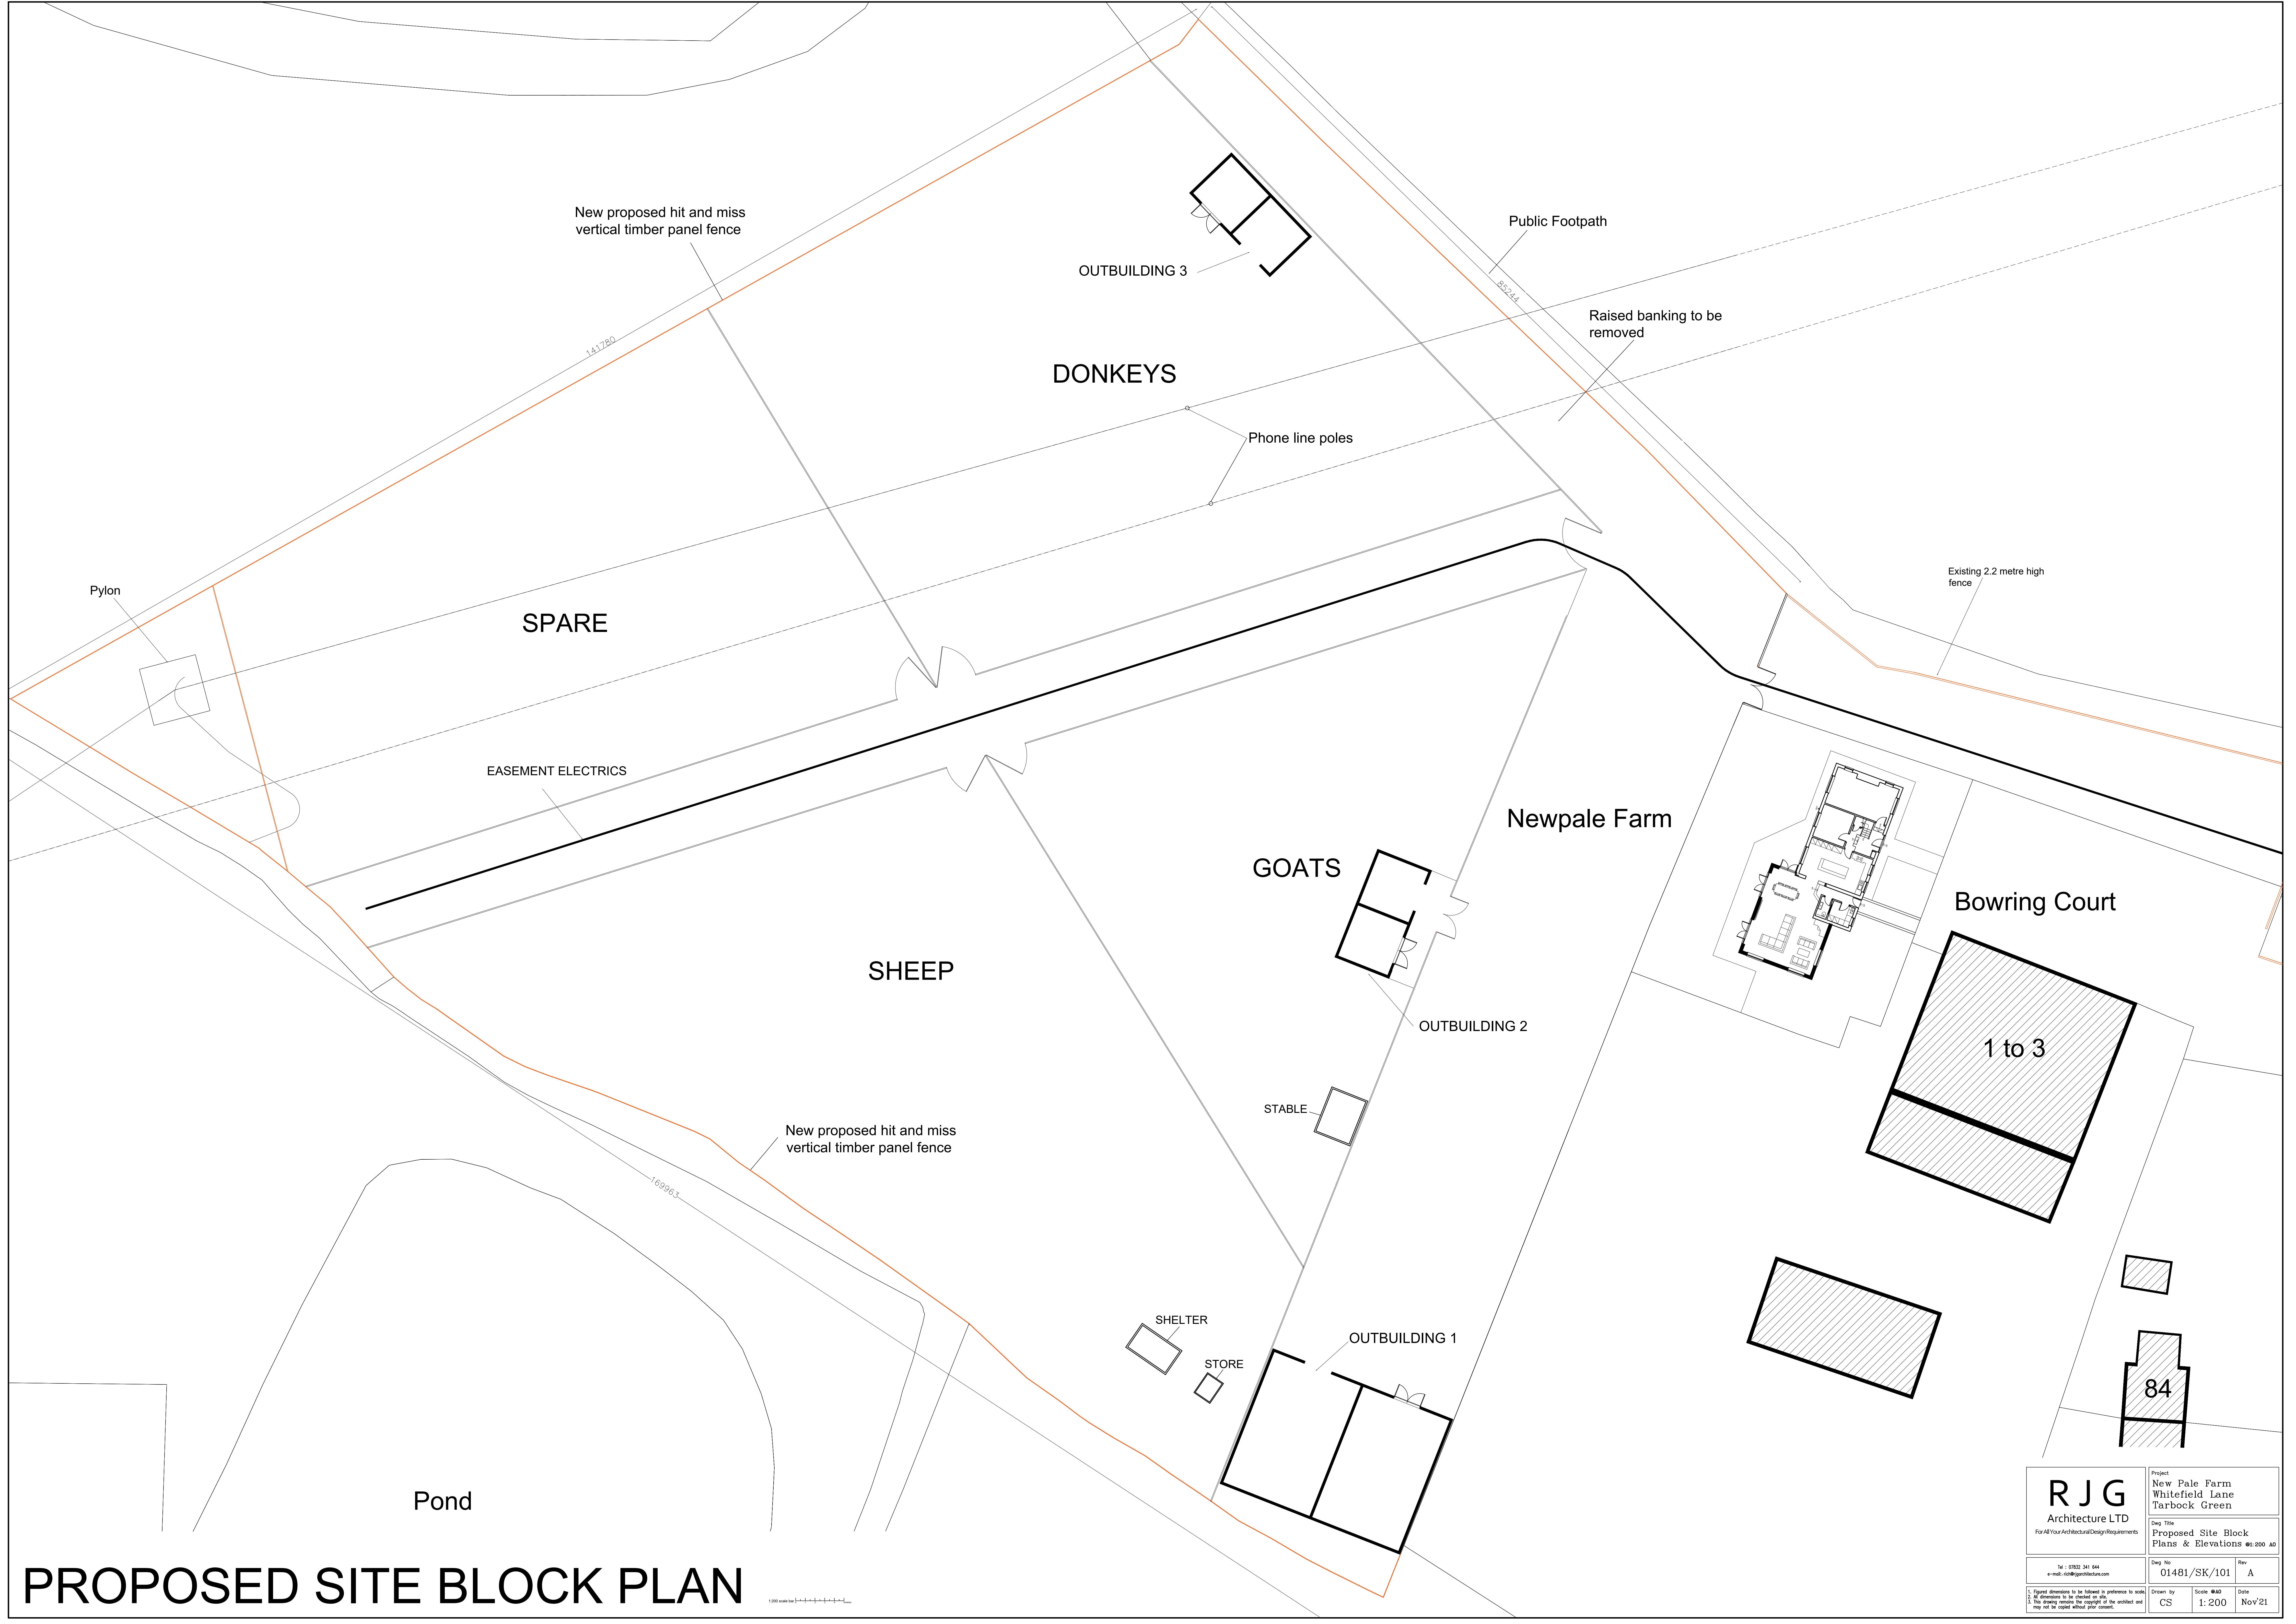

R J G Architecture LTD For All Your Architectural Design Requirements	Project New Pale Farm Whitefield Lane Tarbock Green		
	Dwg Title Proposed Site Block Plans & Elevations 01:200 AD		
	Dwg No 01481/SK/101	Rev A	Date Nov21
Tel : 07832 341 644 e-mail: rjg@rjgarchitecture.com	Drawn by CS	Scale MAD 1:200	Date Nov21

1. Figure dimensions to be followed in preference to notes
2. All dimensions to be checked on site
3. This drawing remains the copyright of the architect and
may not be copied without prior consent.