


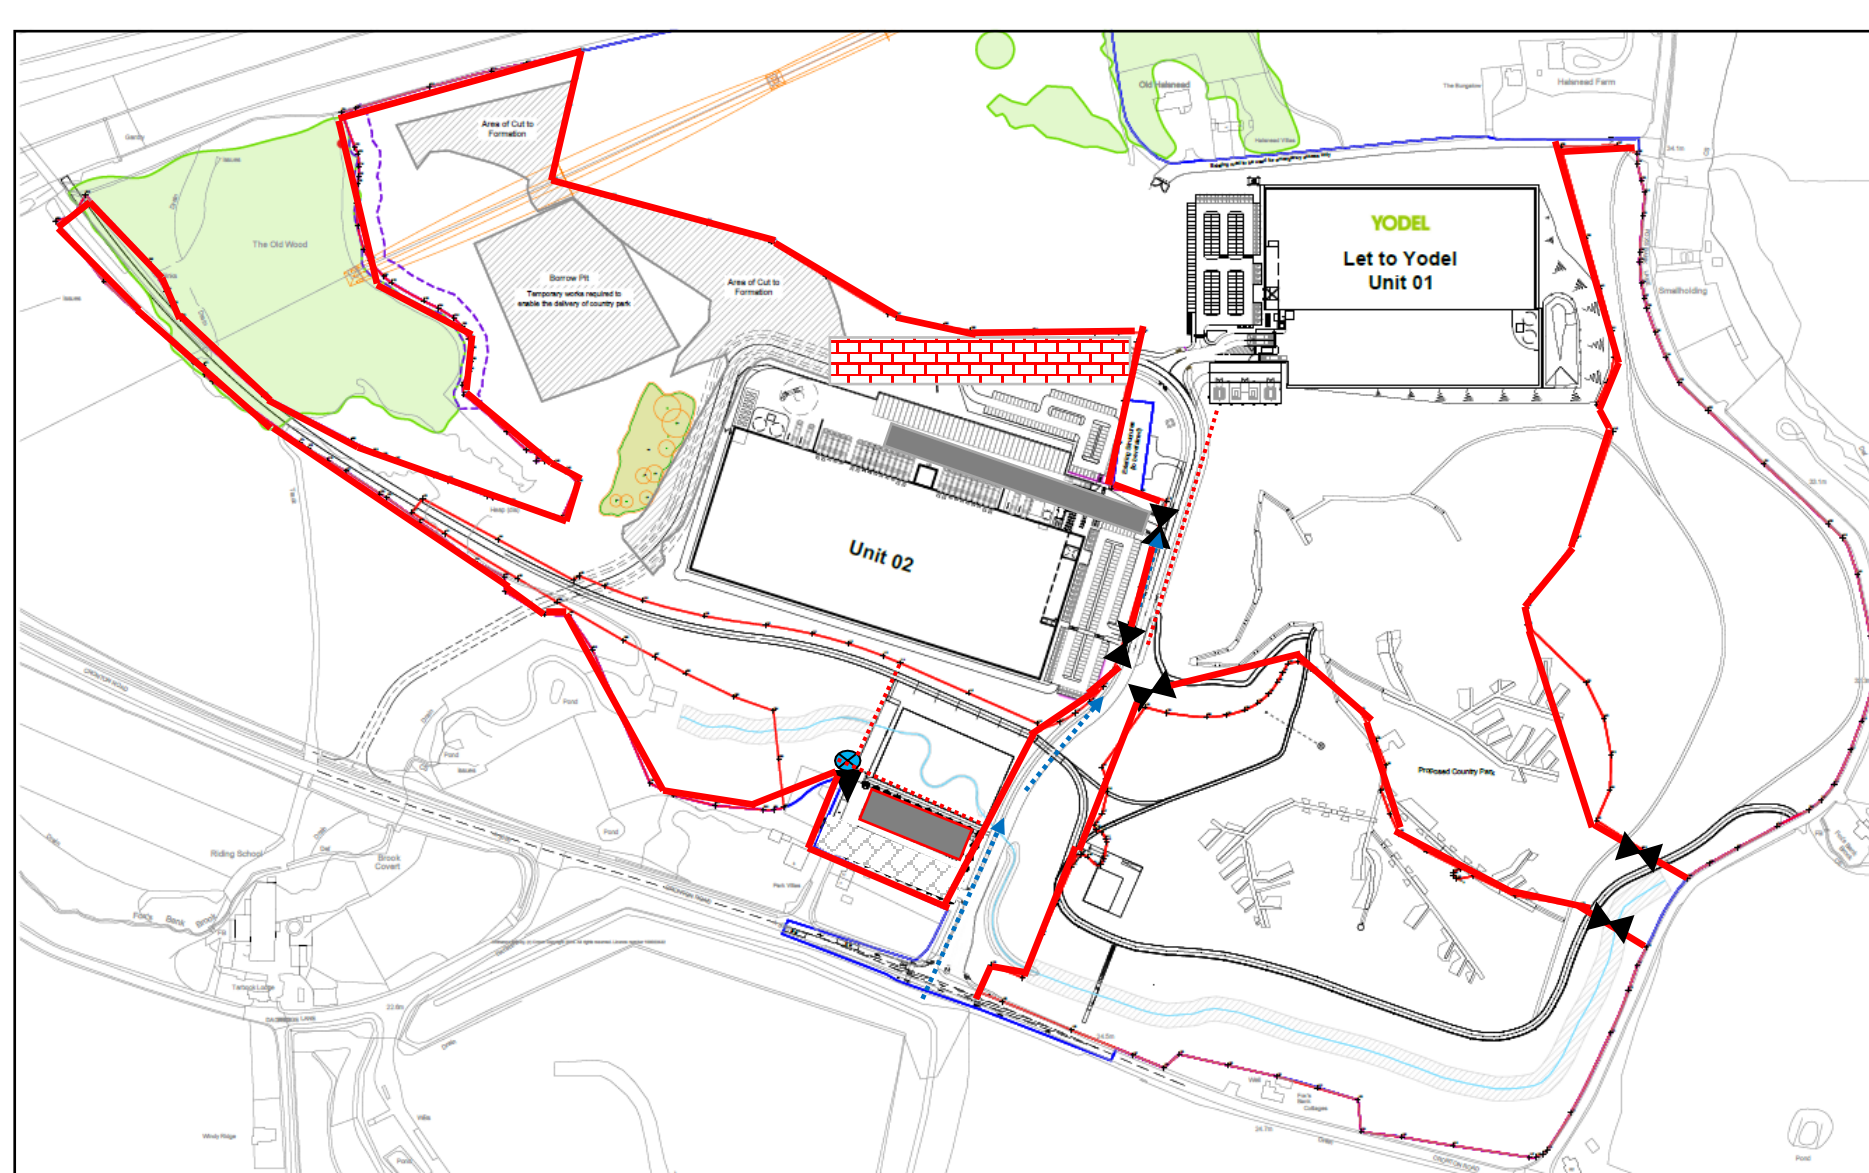

- Legend**
- Secure Site Boundary & Work Areas
 - Vehicle Access Gates
 - Pedestrian Access Gates
 - Site Offices & Welfare
 - Biometric Access Control
 - Vehicle Route
 - Contractor Parking
 - Materials Stores
 - Internal Fencing / Segregation

SYMMETRY PARK

PHASE 2

SITE LOGISTICS OVERVIEW

Dwg Ref: GMI-SYM2&3-002 Rev: 1

GMI
Construction Group PLC