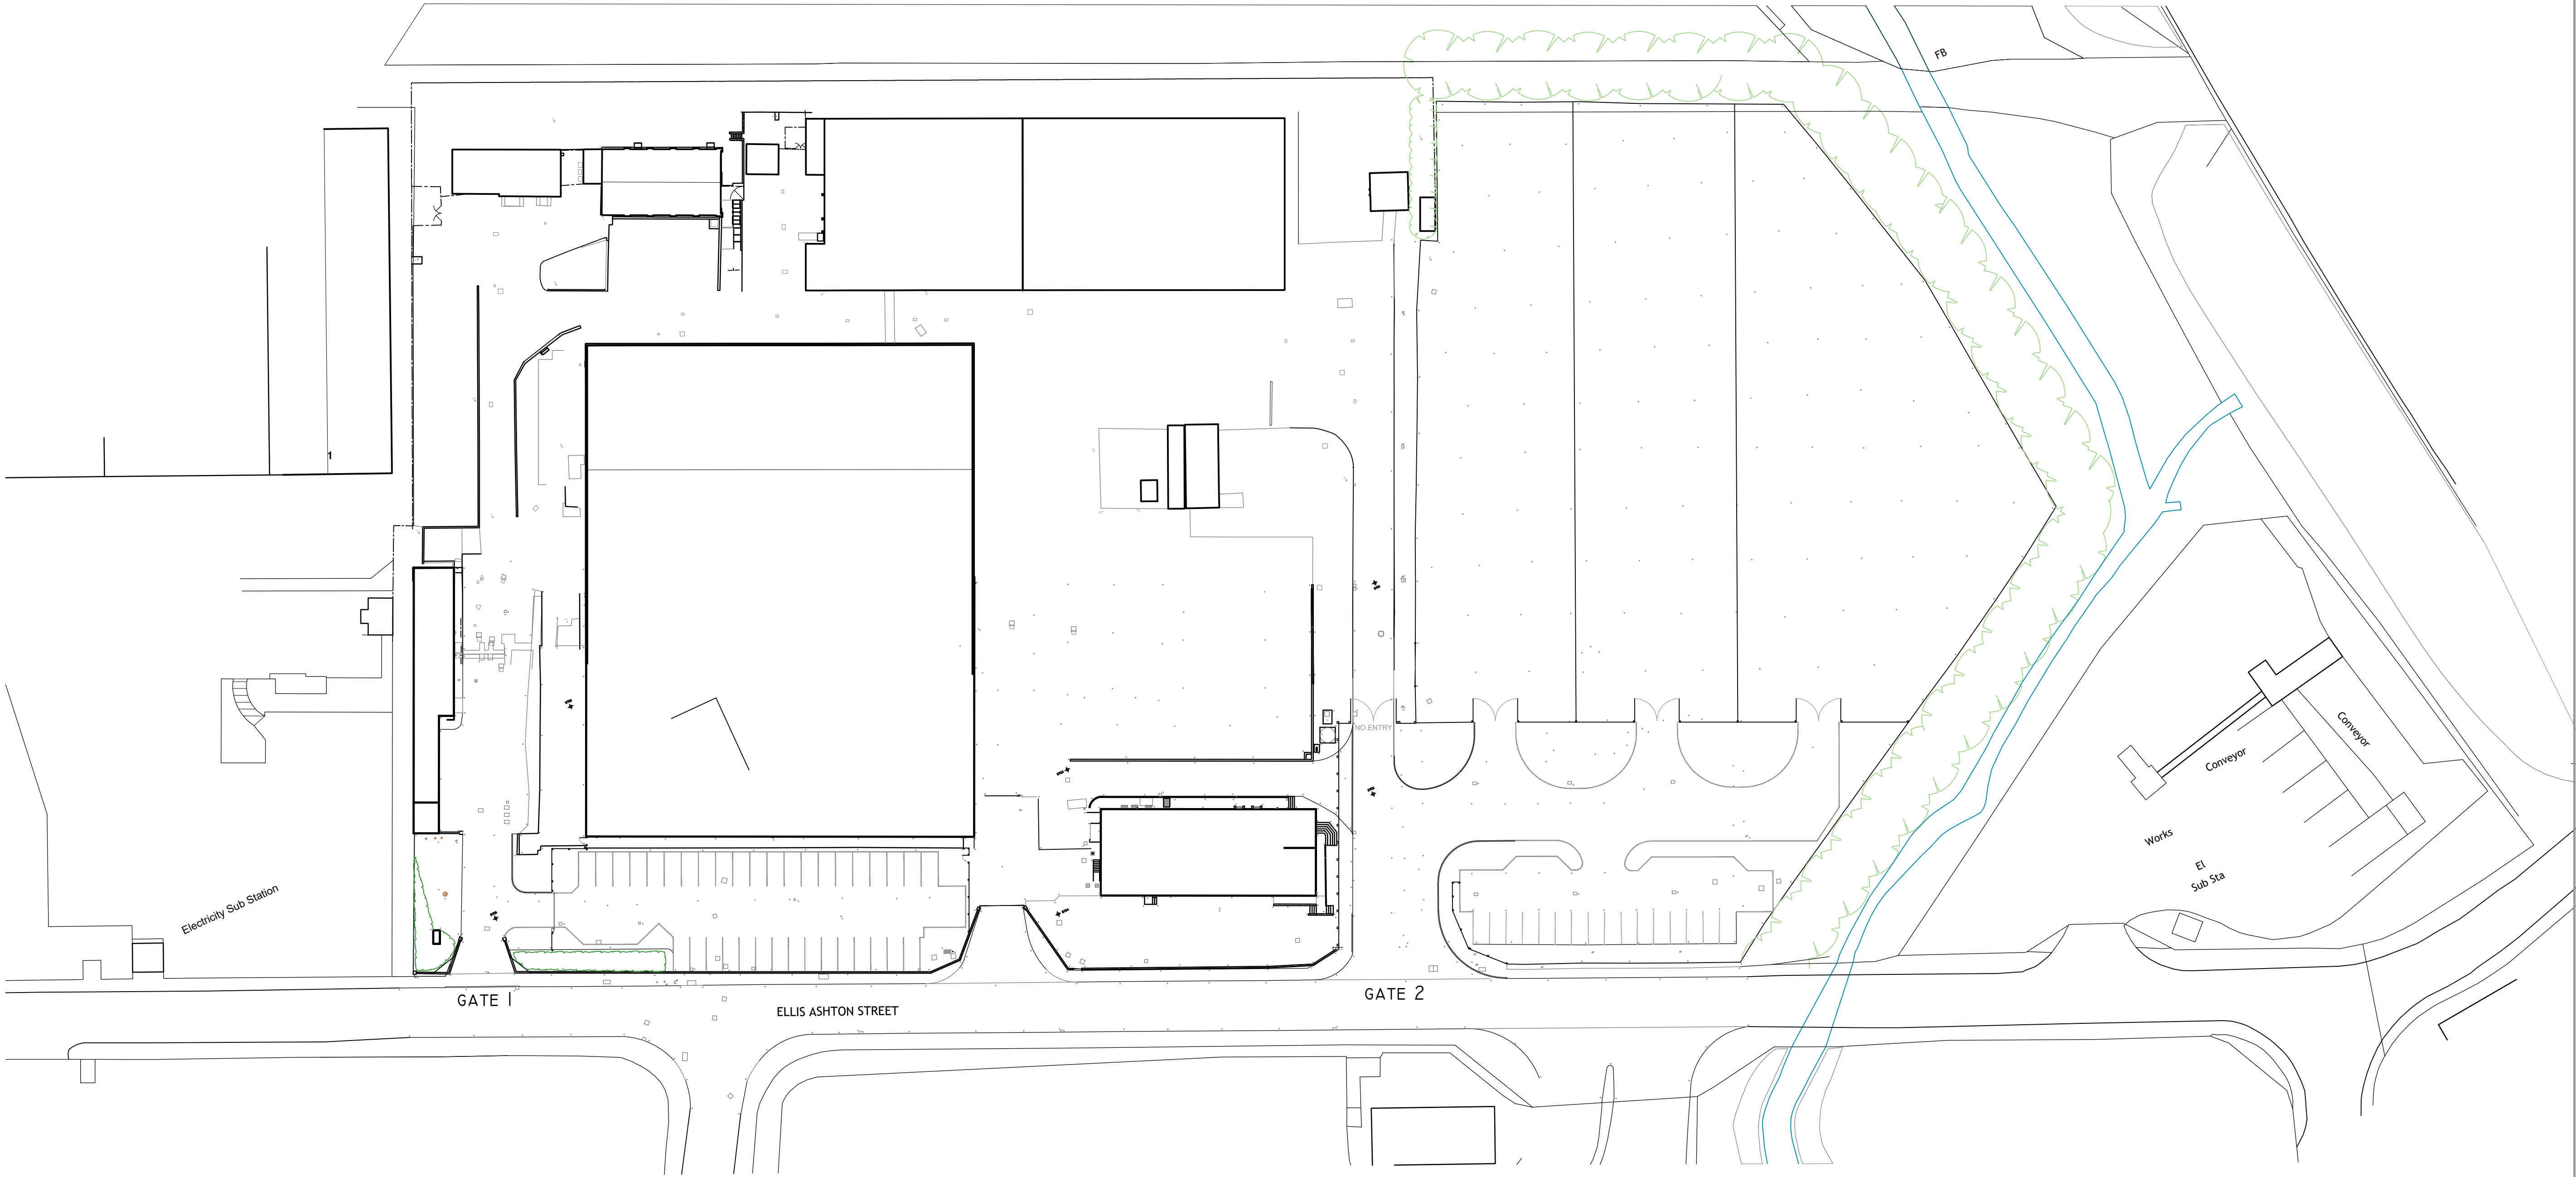


2 HERBACEOUS COURT,
CROFTON, WAKEFIELD,
WEST YORKSHIRE. WF41FF
07368 544787 phil@aspire-studio.co.uk
www.aspire-studio.co.uk

ASPIRE DESIGN STUDIO LTD

ESTATE WORKS
HARDWOOD SALES LTD
HUYTON BUSINESS PARK
ELLIS ASHTON STREET
HUYTON, LIVERPOOL
L36 6BN

CLIENT
HARDWOOD SALES LTD

DESCRIPTION - C:\ASPIRE\21-1073\HWTS
OVERALL ESTATE PLAN
AS PROPOSED

DRAWING NO
A(10)-50

JOB NO
21-1073

DATE DRAWN
25/04/21

SCALE
1:500 @ A1

DRAWN BY
PJC

PURPOSE OF ISSUE
COMMENT ☐ PLANNING ☒ LEGAL ☐ BUILDING REG ☐ CONSTRUCTION ☐

AUTHORISED BY
PJC

FEASIBILITY ☐ PLANNING APPROVED ☐ CONTRACT ☐ TENDER ☐ AS BUILT ☐

© ASPIRE DESIGN STUDIO LTD 2019
DO NOT SCALE OFF THIS DRAWING.