


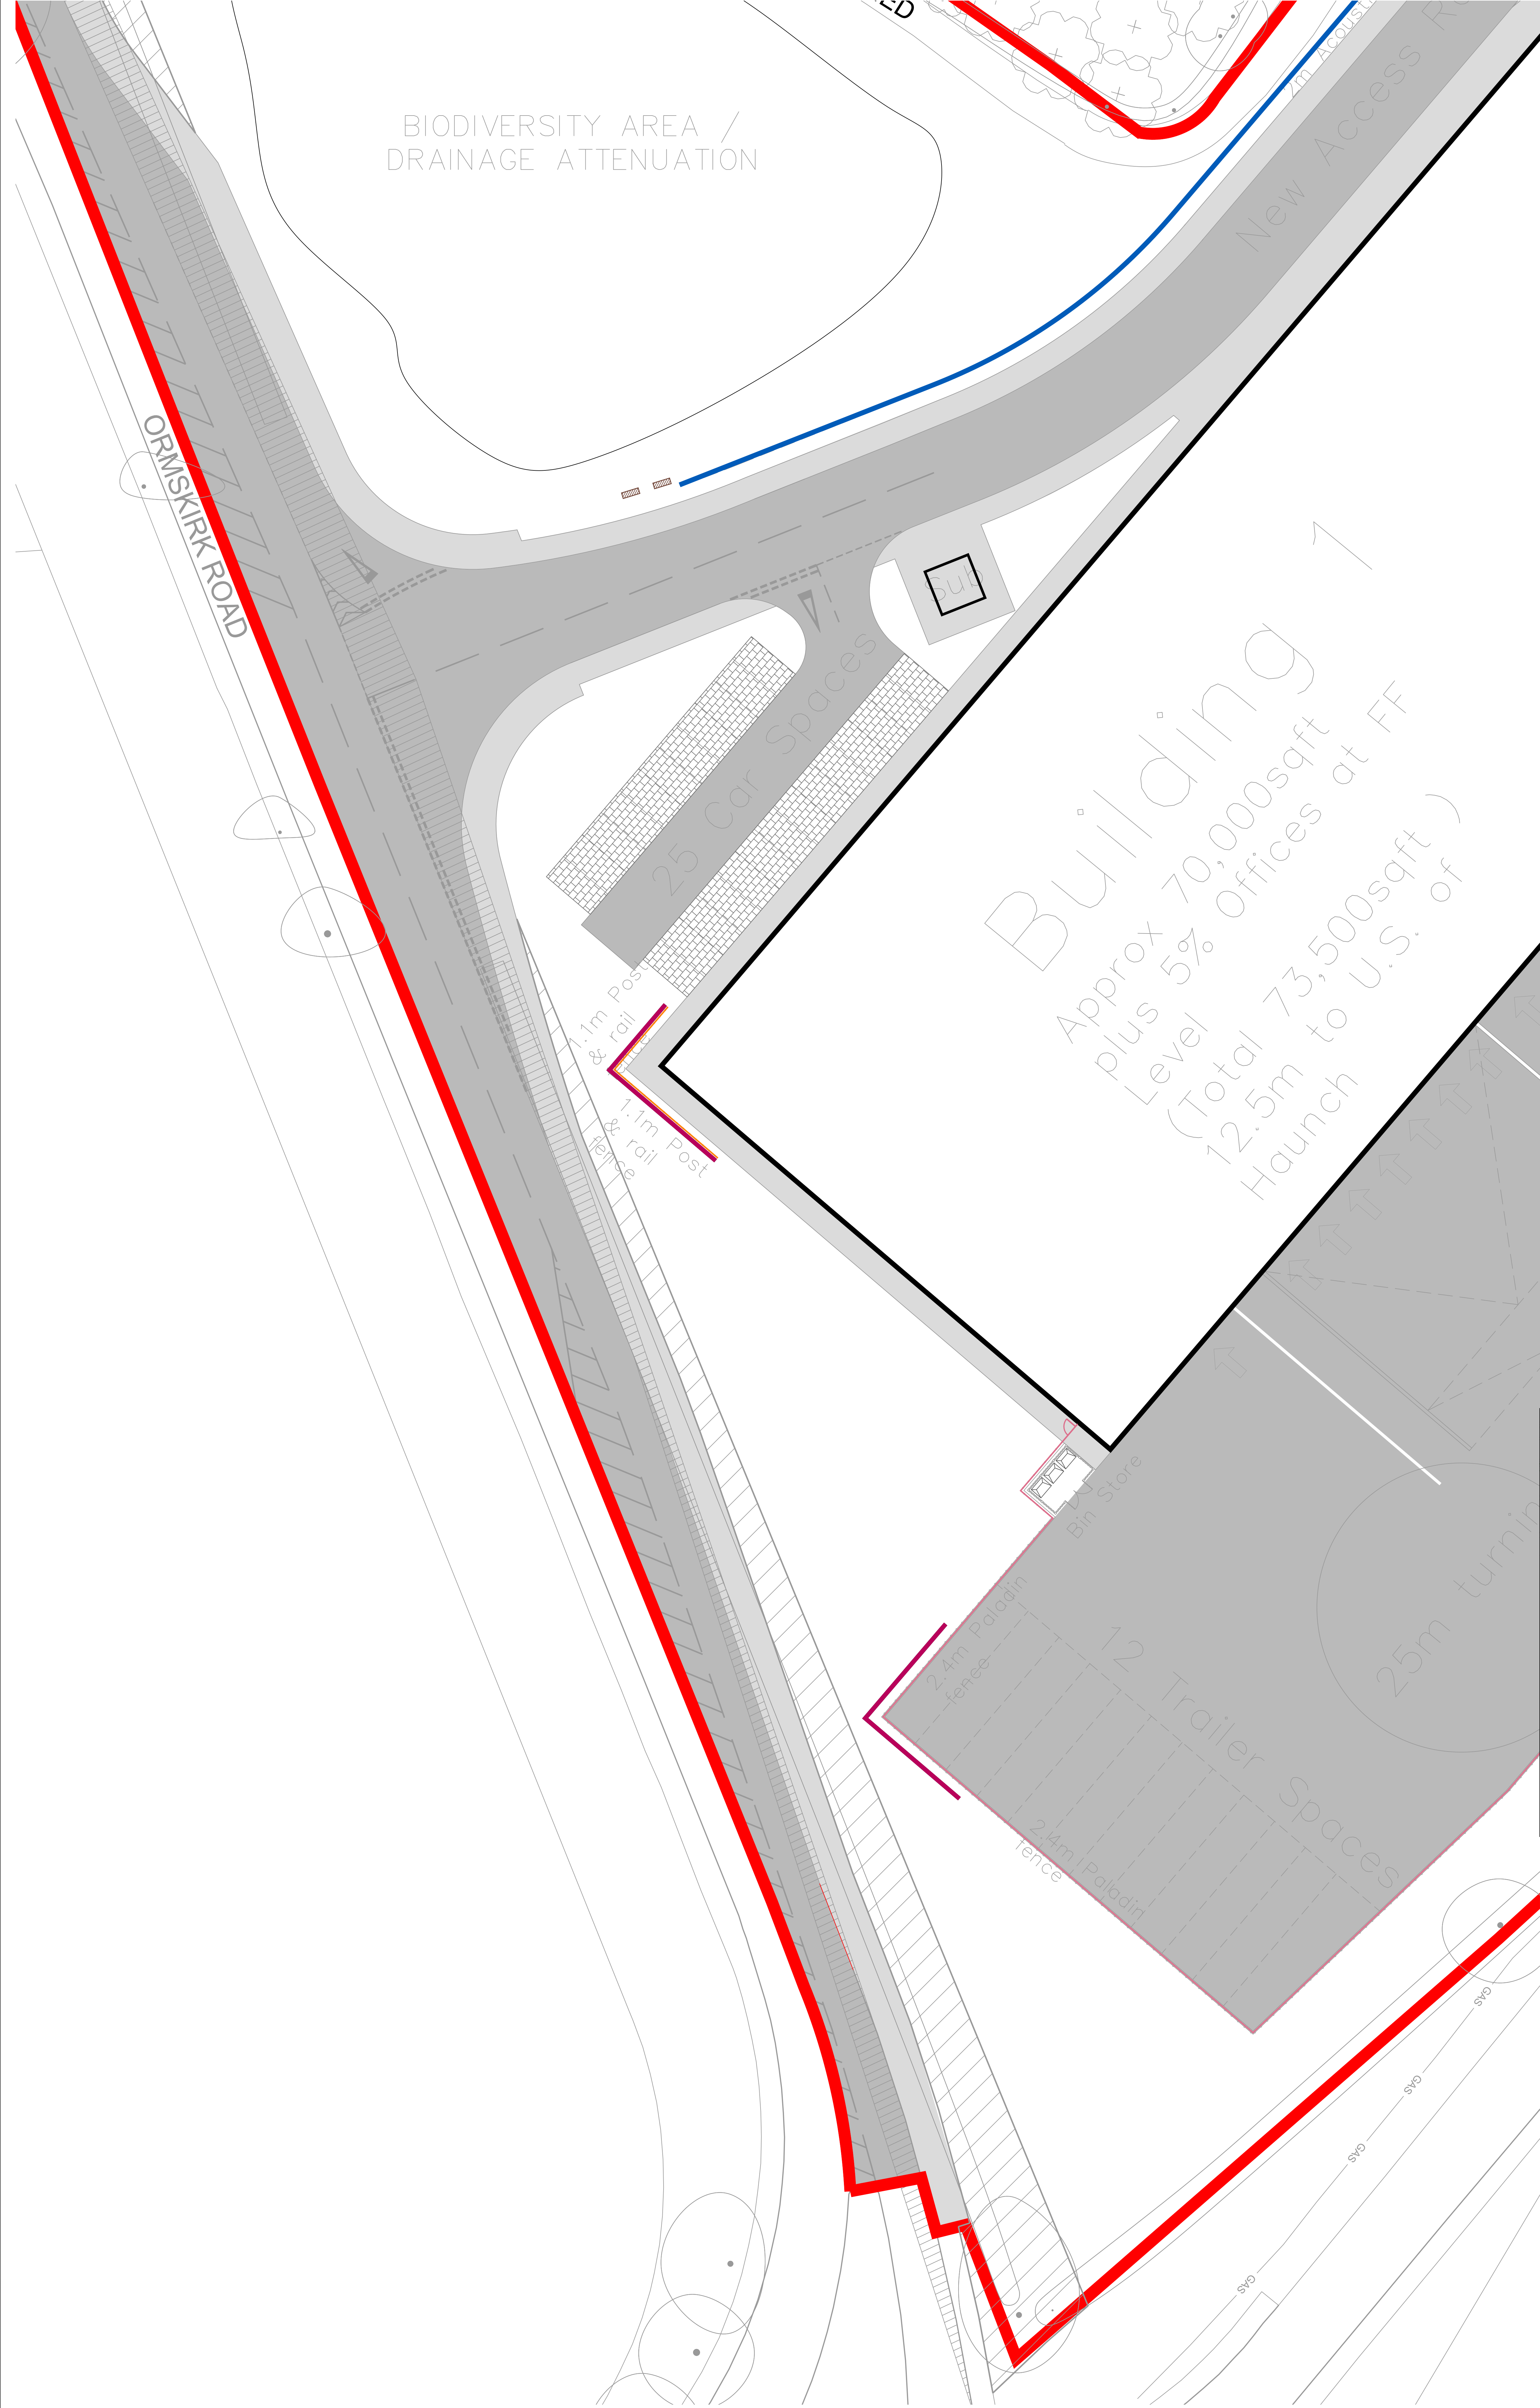

Do not scale this drawing (printed or electronic version).
Contractors must check all dimensions from site.
This drawing is copyright and is for use on this site only. This drawing should be read in conjunction with all relevant consultants drawings and specialist subcontractors' supply chain drawings and specifications.
All works to be carried out in accordance with the latest British Standards / Codes of Practice unless specifically directed otherwise in the specification.
Responsibility for the reproduction of this drawing in paper form, or issued in electronic format, lies with the recipient to check that all information has been replicated in full and is correct when compared to the original paper or electronic image.
Graphical representations of equipment on this drawing have been co-ordinated, but are approximations only. Please refer to the specifications and / or details for actual sizes and / or specific contractor construction information.

Notes:-

KEY

Hard Works

Concrete surfacing

to vehicular areas.

Pedestrian macadam

to pavements. Black colour.

Concrete block paving

to parking bays. Charcoal colour.

Concrete block paving

to pavements. Oatmeal granite colour.

Crushed gravel

to PROW footpath. Natural colour.

Acoustic fencing, 1.8m high

To engineer's specification

Acoustic fencing, 2.0m high

To engineer's specification

Acoustic fencing, 2.5m high

To engineer's specification

Timber post and rail fencing, 1.1m high

To engineer's specification

Paladin fencing, 2.4m high

To engineer's specification

Metal pedestrian gate,

to match fence height

To engineer's specification

Metal vehicular gate,

to match fence height

To engineer's specification

Retaining Wall

To engineer's specification

Timber bench

Specification tbc

Amenity Seating/Tables

Specification tbc

Cycle storage

To architect's specification

Bin store

To architect's specification



Client:	CADDICK	Project:	ORMSKIRK ROAD, KNOWSLEY	Drawn:	RS	Checked:	SA	Approved:	MT	Date:	15/03/22
Issue:	PLANNING	Title:	HARD LANDSCAPE PLAN SHEET 3/4	Dwg No:	UG_45_LAN_HL_DRW_04			Scale @ A0:	1:200	Revision:	P05

P05	20/06/22	Hard landscape specification updated	RS	SA
P04	30/05/22	Layout updated	RS	SA
P03	29/04/22	Benches added and layout updated	RS	SA
P02	29/03/22	Layout updated	RS	SA
P01	15/03/22	Draft planning issue	RS	SA
REV.	DATE	DESCRIPTION	DRAWN	CHK'D
URBAN GREEN A: Ground Floor, The Tower, Deva City Office Park, Trinity Way, Manchester M3 7BF T: +44 (0) 161 312 3131 weareurbangreen.co.uk				