



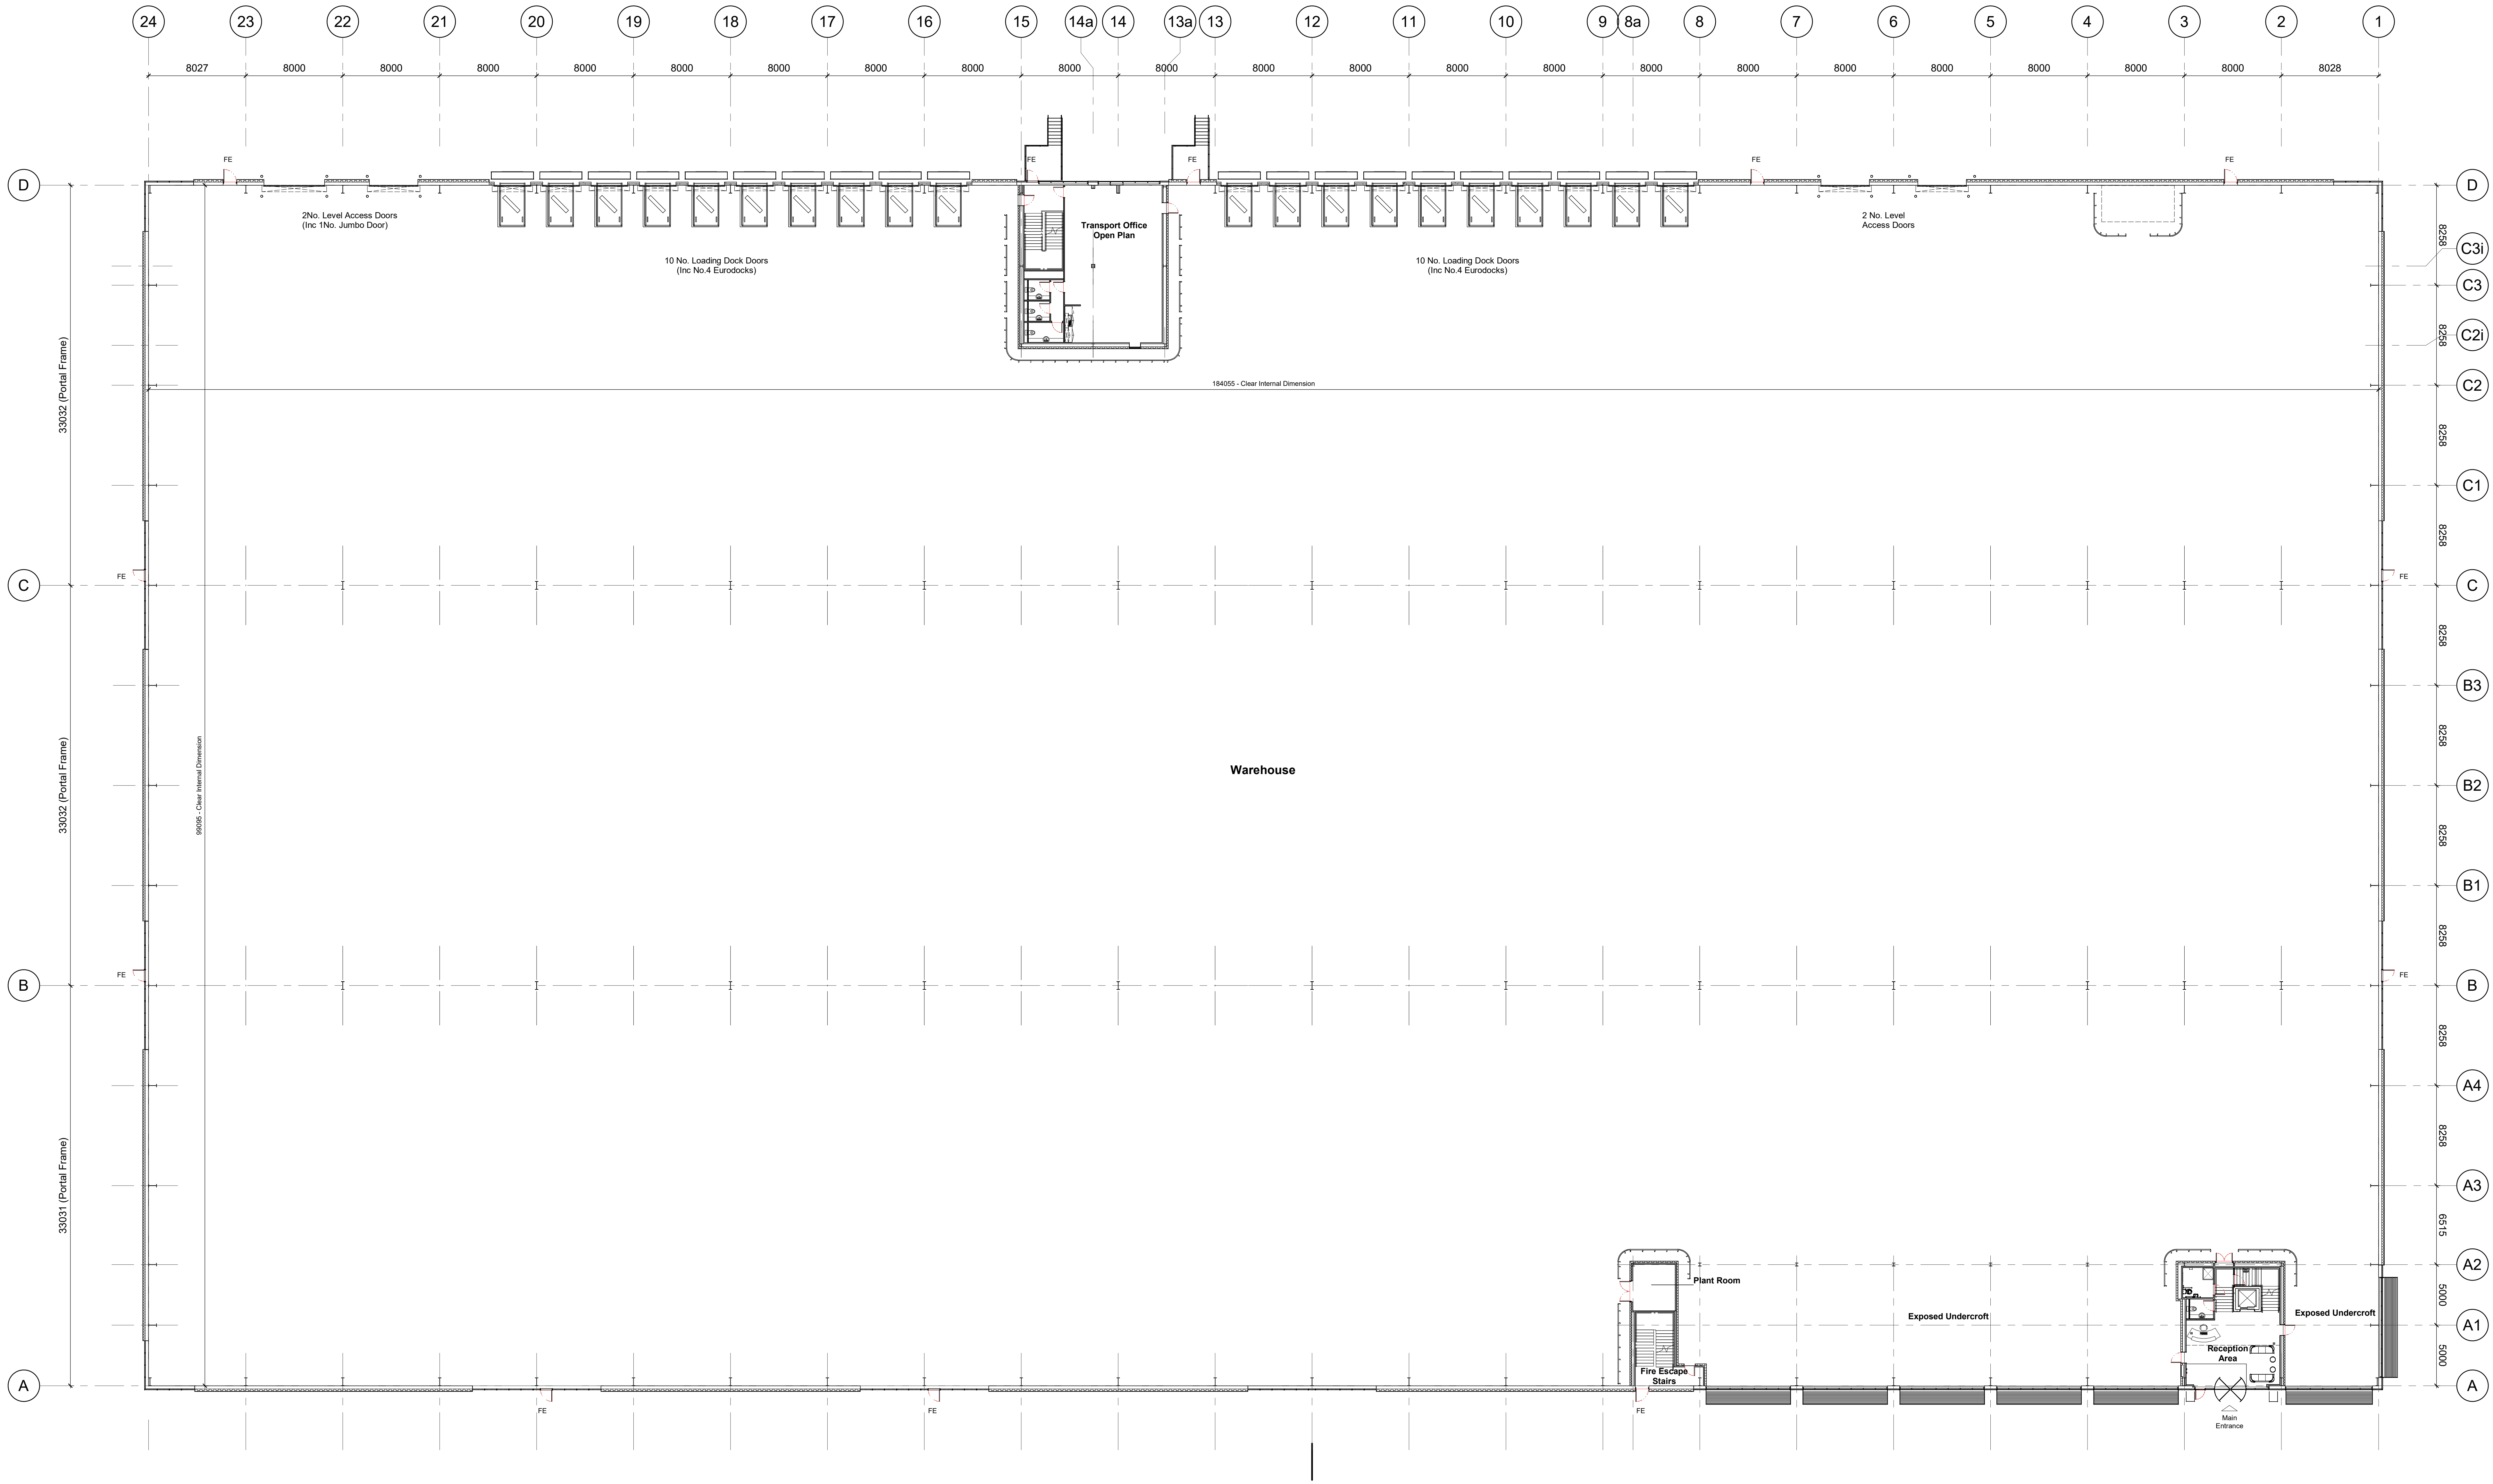

Building Plan
1 : 200

Dimensions are all in millimeters, unless stated otherwise.
It is the recipient's responsibility to print this document to the correct scale.
All the relevant drawings and specifications should be read in conjunction with this drawing.

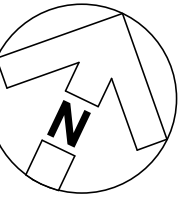

rev | amendments | by | ckd | date

Unit 04, Symmetry Park,
Merseyside
Unit 04 Building Plan

Information Container LOIN
LOD 2 LOI 2
TRITAX SYMMETRY
A TRITAX BIG BOX COMPANY



3rd Floor, Manchester Club, 81 King Street, Manchester, M2 4AH
144 (0)161 413 0599
info@umcarchitects.com

RIBA Plan Stage: 2 - Concept Design
Document Suitability: S2
Drawn / Checked: BMC/ MY
Date: 06/11/23
Scale: 1 : 200 @ A0
UMC Project Number: 22606

Document Reference: 22606 - UMC - XXXX - 00 - DR - A- 1001
Drawing no: 1001
Revision: P04

PLANNING

THIS DRAWING IS A PRELIMINARY CONCEPT AND SHOULD NOT BE USED FOR ANY OTHER PURPOSE

5m SCALE 1:200