



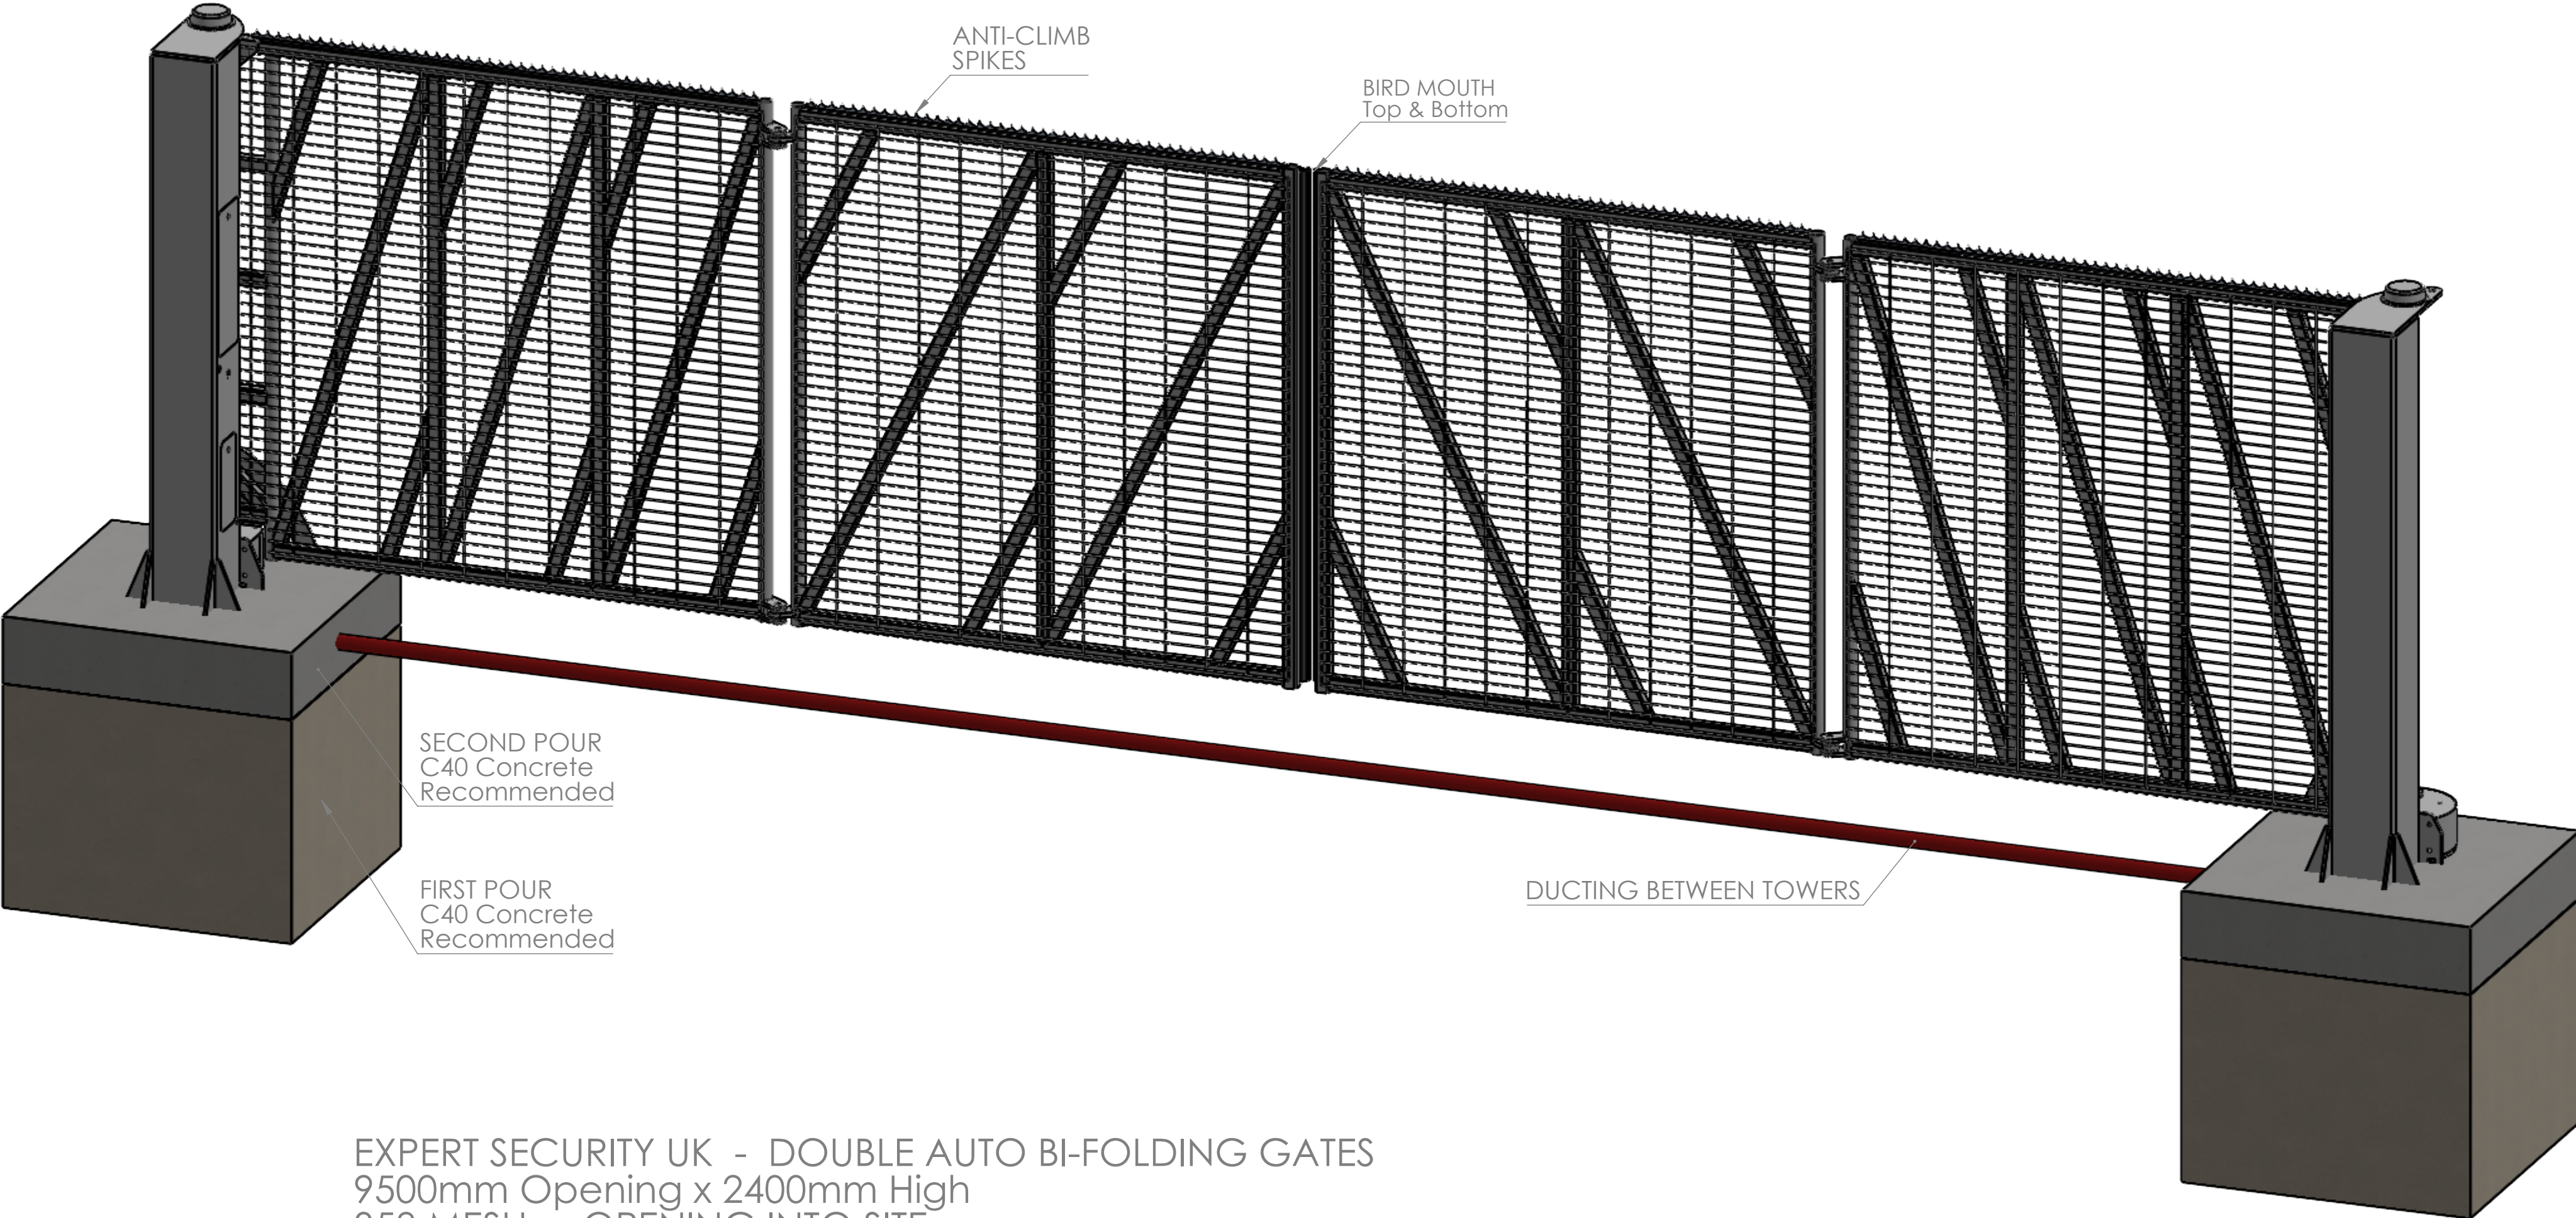

EXPERT SECURITY UK - DOUBLE AUTO BI-FOLDING GATES
9500mm Opening x 2400mm High
358 MESH - OPENING INTO SITE

EXPERT SECURITY UK		DRAWN BY: VGG		TITLE: DOUBLE AUTO BI-FOLDING GATES 9500mm Opening x 2400mm High		INFILL: 358 MESH	
		DATE: 20/12/2024				FINISH HOT DIP GALV / RAL 9005 BLACK	
		SCALE: 1:20 AT A2		DRAWING NUMBER:	REVISION: A	SHEET NUMBER: 1 OF 6	NOTE: OPENING INTO SITE
						all dimensions in mm	

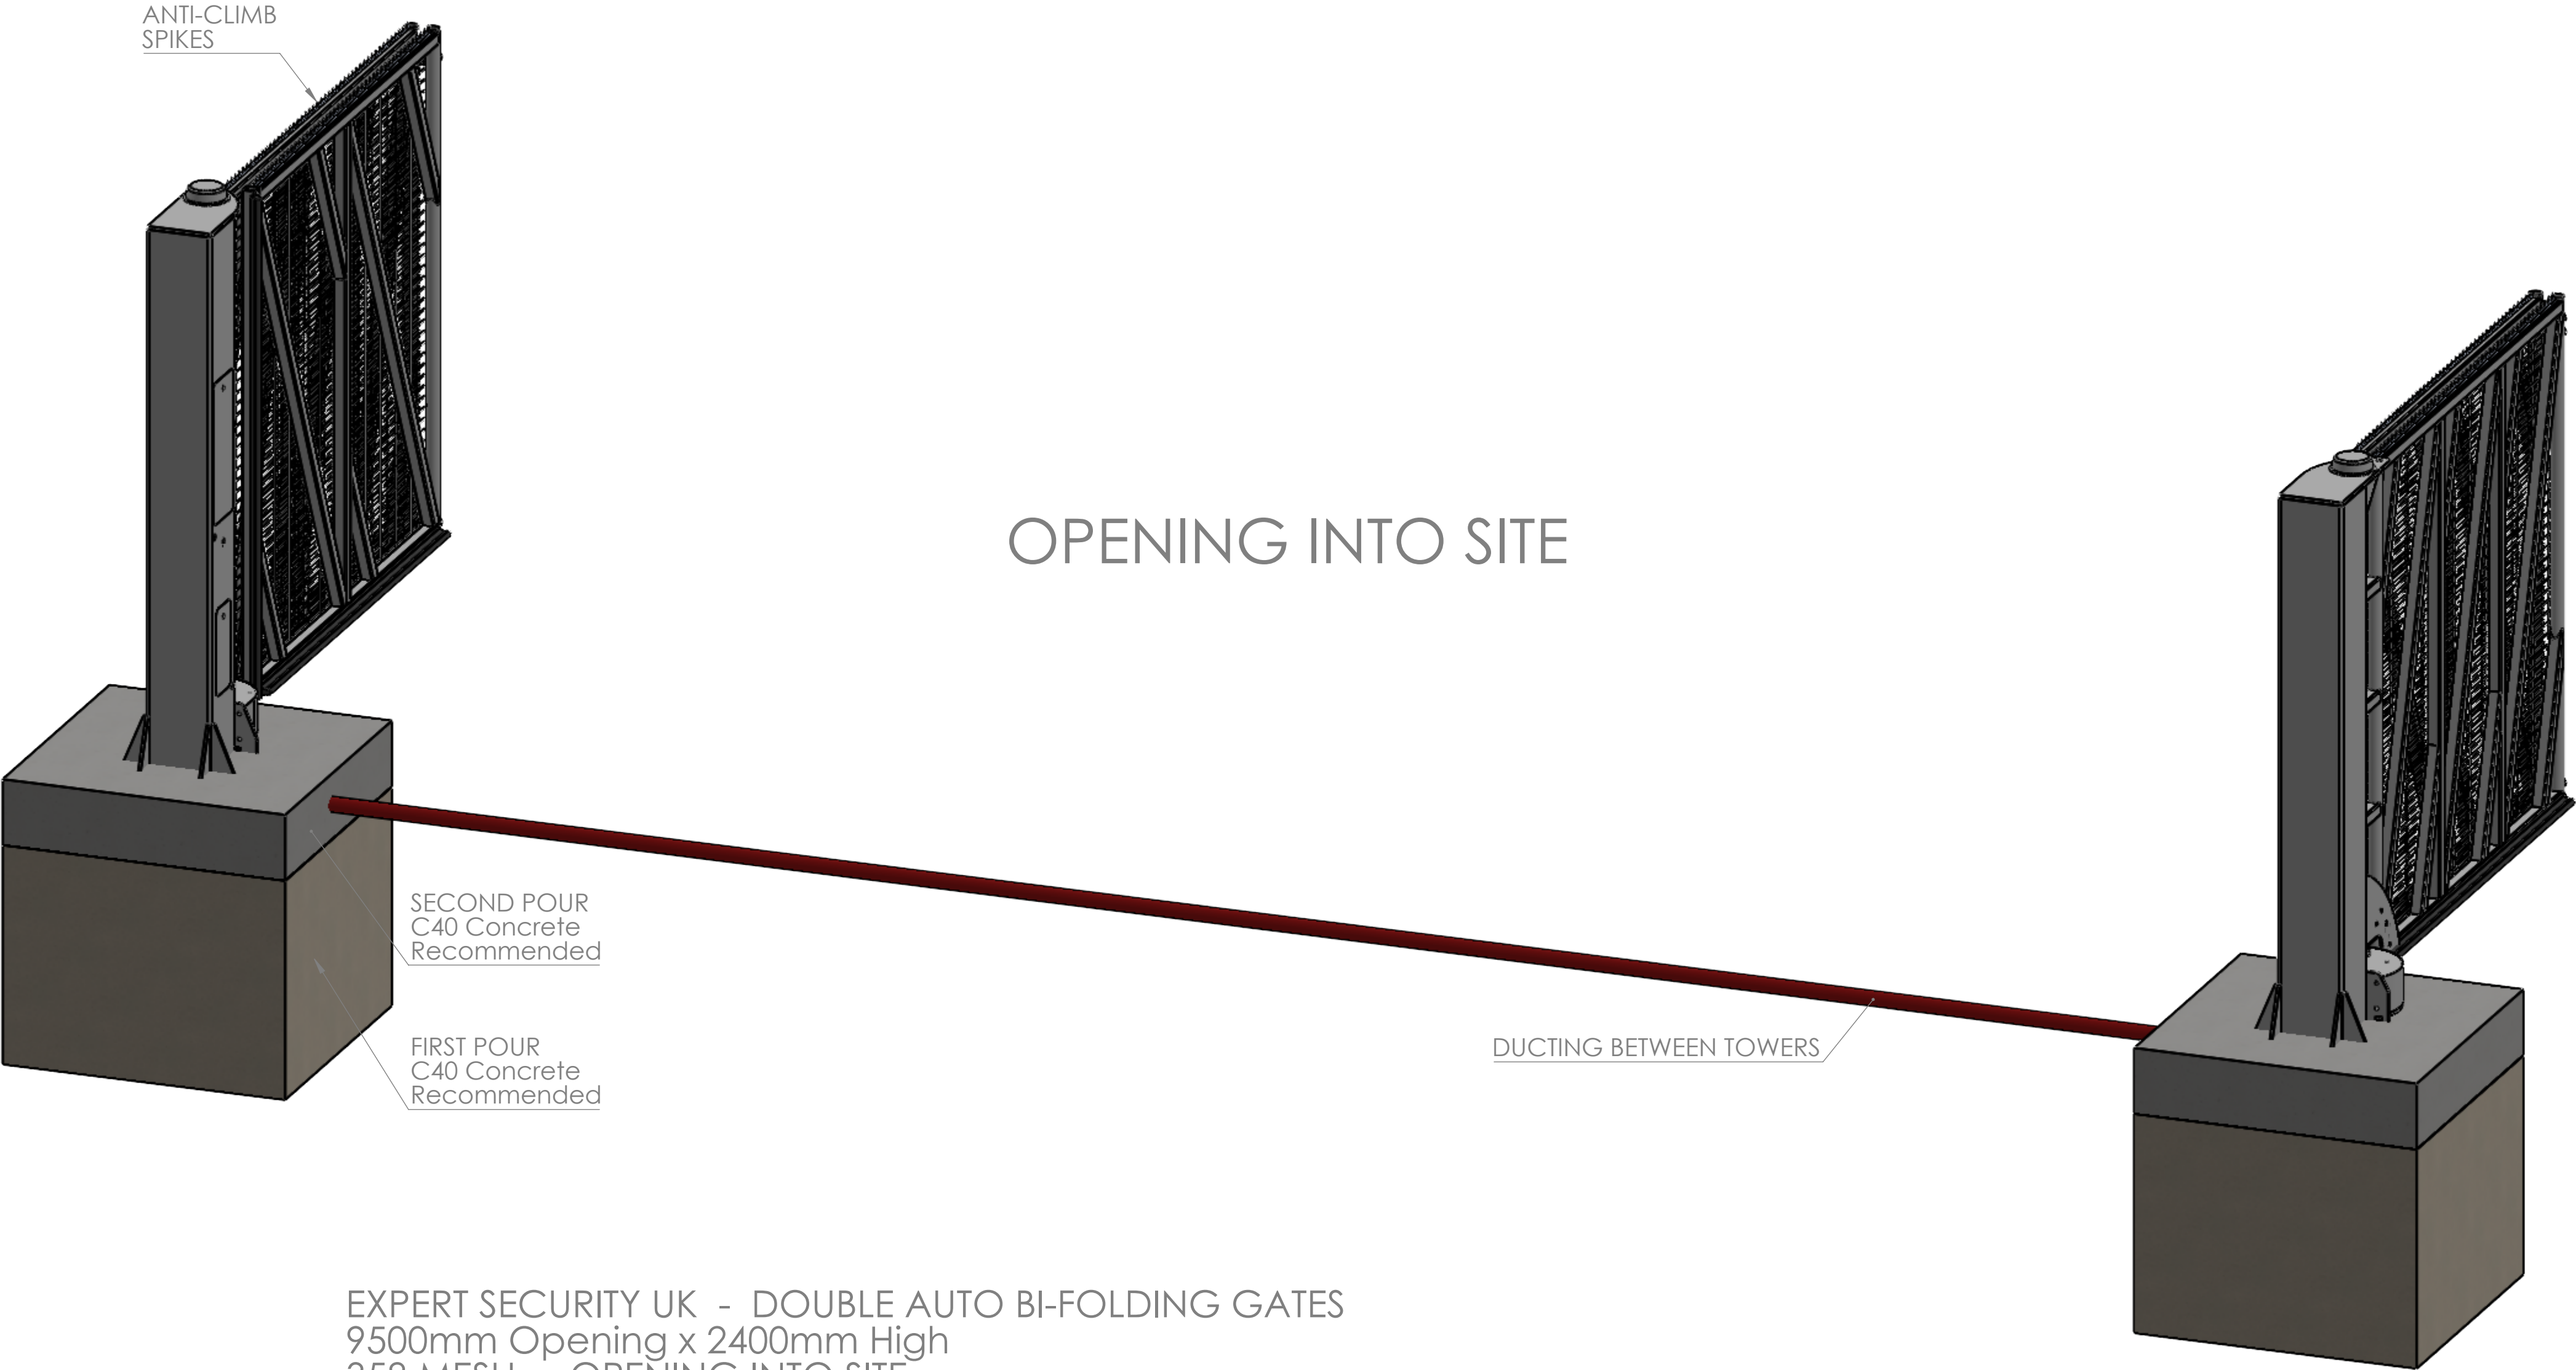

EXPERT SECURITY UK - DOUBLE AUTO BI-FOLDING GATES
9500mm Opening x 2400mm High
358 MESH - OPENING INTO SITE

EXPERT SECURITY UK	DRAWN BY: VGG		TITLE: DOUBLE AUTO BI-FOLDING GATES 9500mm Opening x 2400mm High		INFILL: 358 MESH FINISH HOT DIP GALV / RAL 9005 BLACK NOTE: OPENING INTO SITE
	DATE: 20/12/2024		DRAWING NUMBER:	REVISION: A	
	SCALE: 1:20 AT A2			SHEET NUMBER: 2 OF 6	
				all dimensions in mm	

