



PROPOSED TRAFFIC SIGNS (INFORMATORY & REGULATORY)

SCALE: 1:50


- PARENT & CHILD PARKING (SIGN TYPE 2)**
- SINGLE SIDED POST MOUNTED SIGN.
- FEATURING:
- FLAT ALUMINIUM PANEL FINISHED GREY INCLUDING THE REAR.
 - APPLIED VINYL DISPLAY WITH ANTI-GRAFFITI LAMINATE.
 - CHANNEL FIX & CLIPS TO REAR.
 - 60 MM CIRCULAR STEEL POST FINISHED GREY.

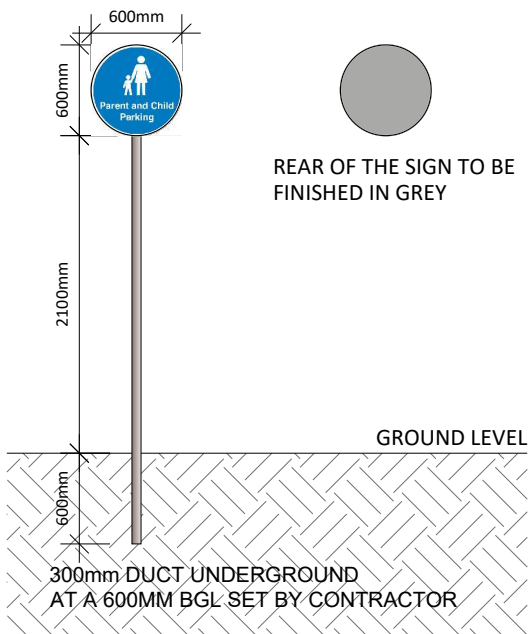


- MOTORCYCLE PARKING (SIGN TYPE 2)**
- SINGLE SIDED POST MOUNTED SIGN.
- FEATURING:
- FLAT ALUMINIUM PANEL FINISHED GREY INCLUDING THE REAR.
 - APPLIED VINYL DISPLAY WITH ANTI-GRAFFITI LAMINATE.
 - CHANNEL FIX & CLIPS TO REAR.
 - 60 MM CIRCULAR STEEL POST FINISHED GREY.

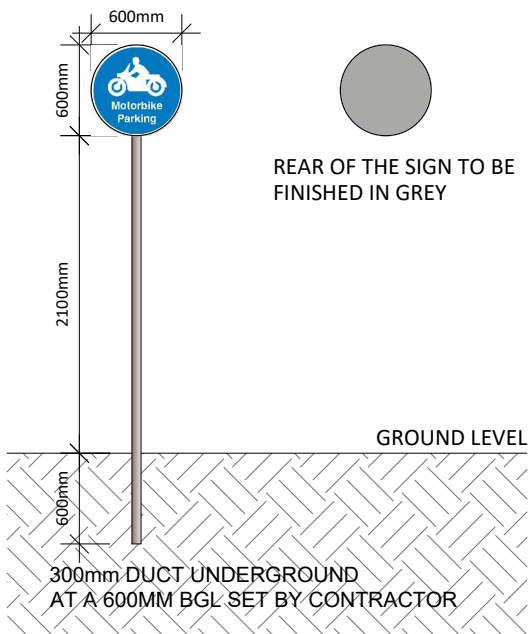


- DISABLED PARKING (SIGN TYPE 5)**
- 1X SINGLE SIDED & 1X DOUBLE SIDED POST MOUNTED SIGN.
- FEATURING:
- FLAT ALUMINIUM PANEL FINISHED GREY INCLUDING THE REAR.
 - APPLIED VINYL DISPLAY WITH ANTI-GRAFFITI LAMINATE.
 - CHANNEL FIX & CLIPS TO REAR.
 - 60 MM CIRCULAR STEEL POST FINISHED GREY.

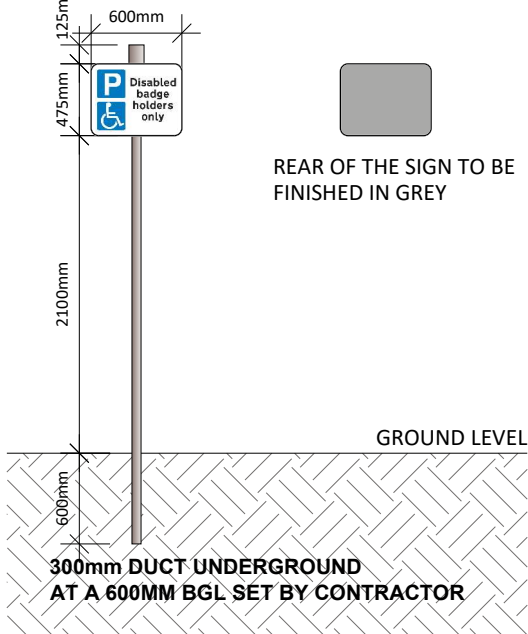


- PEDESTRIAN CROSSING (SIGN TYPE 3)**
- SINGLE SIDED POST MOUNTED SIGN.
- FEATURING:
- FLAT ALUMINIUM PANEL FINISHED GREY INCLUDING THE REAR.
 - APPLIED VINYL DISPLAY WITH ANTI-GRAFFITI LAMINATE.
 - CHANNEL FIX & CLIPS TO REAR.
 - 60 MM CIRCULAR STEEL POST FINISHED GREY.

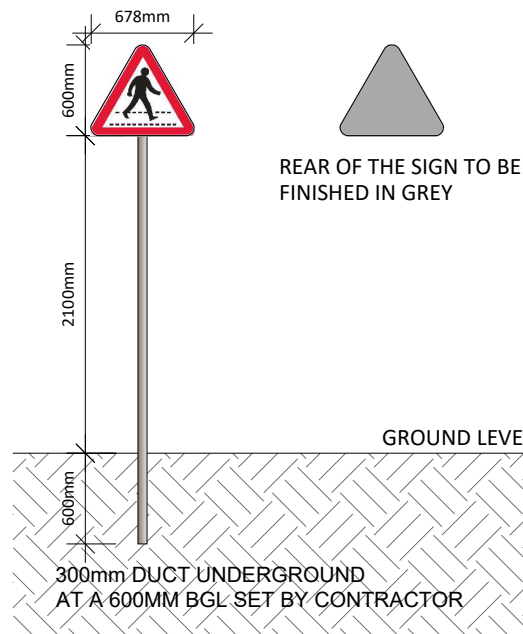


- CYCLE PARKING (SIGN TYPE 2)**
- SINGLE SIDED POST MOUNTED SIGN.
- FEATURING:
- FLAT ALUMINIUM PANEL FINISHED GREY INCLUDING THE REAR.
 - APPLIED VINYL DISPLAY WITH ANTI-GRAFFITI LAMINATE.
 - CHANNEL FIX & CLIPS TO REAR.
 - 60 MM CIRCULAR STEEL POST FINISHED GREY.

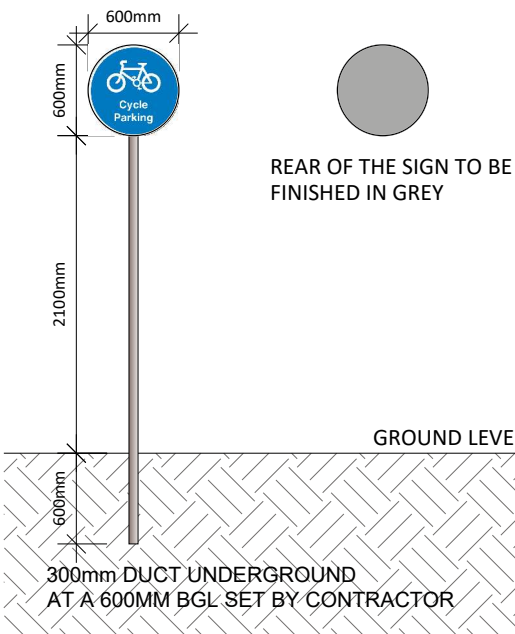

- 5 MPH SPEED LIMIT (SIGN TYPE 2)**
- 1X SINGLE SIDED & 1X DOUBLE SIDED POST MOUNTED SIGN.
- FEATURING:
- FLAT ALUMINIUM PANEL FINISHED GREY INCLUDING THE REAR.
 - APPLIED VINYL DISPLAY WITH ANTI-GRAFFITI LAMINATE.
 - CHANNEL FIX & CLIPS TO REAR.
 - 60 MM CIRCULAR STEEL POST FINISHED GREY.

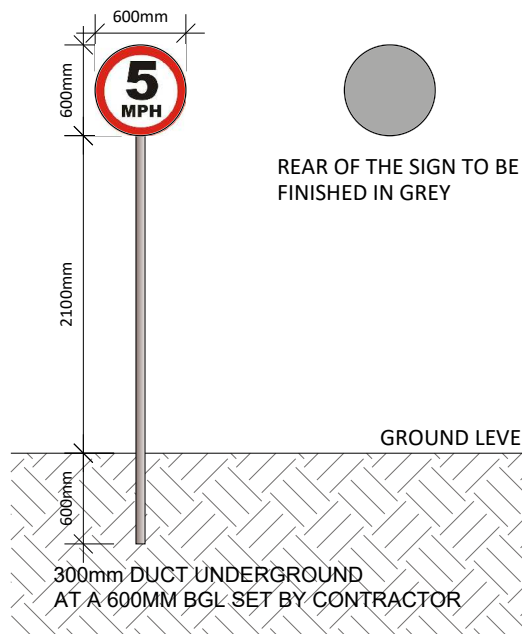


- NO ENTRY (SIGN TYPE 2)**
- SINGLE SIDED POST MOUNTED SIGN.
- FEATURING:
- FLAT ALUMINIUM PANEL FINISHED GREY INCLUDING THE REAR.
 - APPLIED VINYL DISPLAY WITH ANTI-GRAFFITI LAMINATE.
 - CHANNEL FIX & CLIPS TO REAR.
 - 60 MM CIRCULAR STEEL POST FINISHED GREY.

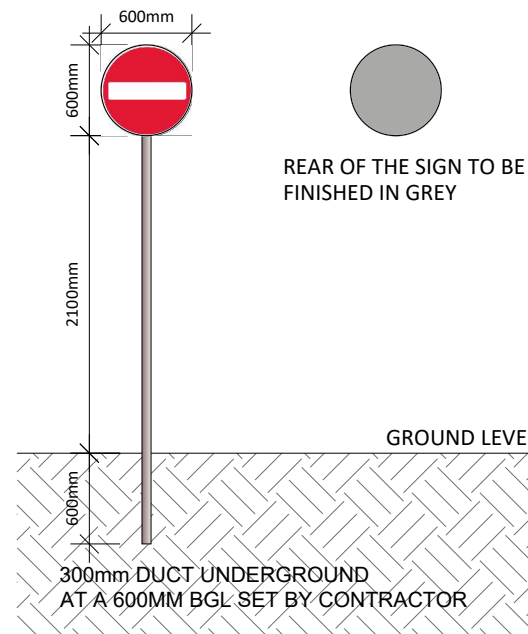

NOTES

This drawing to be read in accordance with the specification/Bills of Quantities and related drawings.

No Dimensions to be scaled from this drawing. All stated dimensions to be verified on site and the Architect notified of any discrepancies.

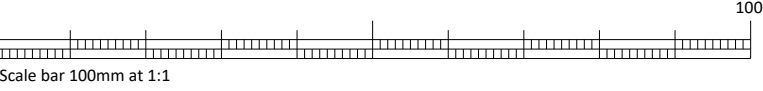

Sign Colour

Red
Pantone 186C
C0 M100 Y81 K4
R227 G24 B55

Blue
Pantone 300C
C100 M44 Y0 K0
R0 G121 B193

Green
Pantone 2292C
C80 M0 Y100 K0
R0 G168 B45

Grey
RAL 7040

White
RAL 9910


Black
RAL 9005
DACSIL 200
BLACK RAL

NOTES:


'SIGN TYPE X' REFERENCE REFERS TO DESCRIPTION GIVEN WITHIN PLANNING APPLICATION FORMS.

REFER TO DRAWING 7563_V2_P780 FOR LOCATIONS OF SIGNS REFERENCED ON THIS DRAWING.


- ELECTRIC CHARGING POINT (SIGN TYPE 2)**
- SINGLE SIDED POST MOUNTED SIGN.
- FEATURING:
- FLAT ALUMINIUM PANEL FINISHED GREY INCLUDING THE REAR.
 - APPLIED VINYL DISPLAY WITH ANTI-GRAFFITI LAMINATE.
 - CHANNEL FIX & CLIPS TO REAR.
 - 60 MM CIRCULAR STEEL POST FINISHED GREY.

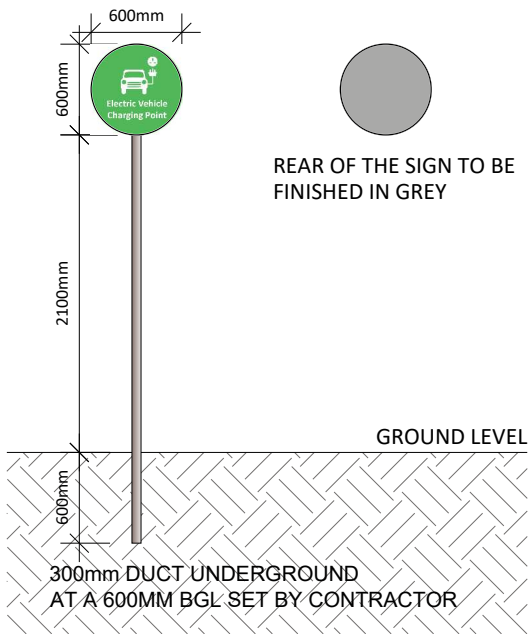


- TAXI RANK (SIGN TYPE 6)**
- SINGLE SIDED POST MOUNTED SIGN.
- FEATURING:
- FLAT ALUMINIUM PANEL FINISHED GREY INCLUDING THE REAR.
 - APPLIED VINYL DISPLAY WITH ANTI-GRAFFITI LAMINATE.
 - CHANNEL FIX & CLIPS TO REAR.
 - 60 MM CIRCULAR STEEL POST FINISHED GREY.

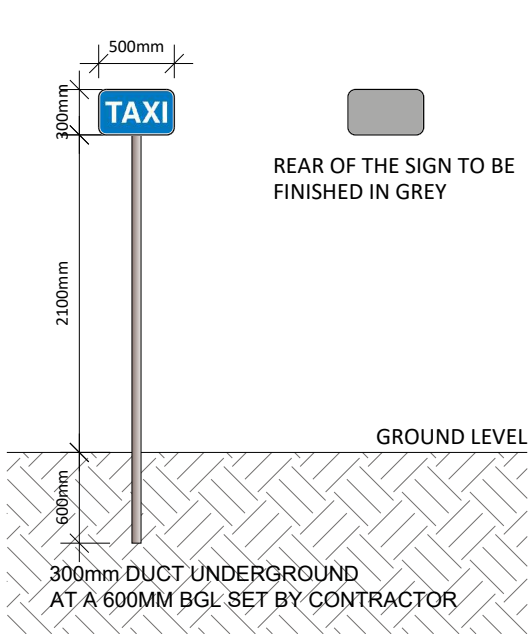


- PARENT AND CHILD PARKING DIRECTIONAL (SIGN TYPE 3)**
- SINGLE SIDED POST MOUNTED SIGN.
- FEATURING:
- FLAT ALUMINIUM PANEL FINISHED GREY INCLUDING THE REAR.
 - APPLIED VINYL DISPLAY WITH ANTI-GRAFFITI LAMINATE.
 - CHANNEL FIX & CLIPS TO REAR.
 - 60 MM CIRCULAR STEEL POST FINISHED GREY.

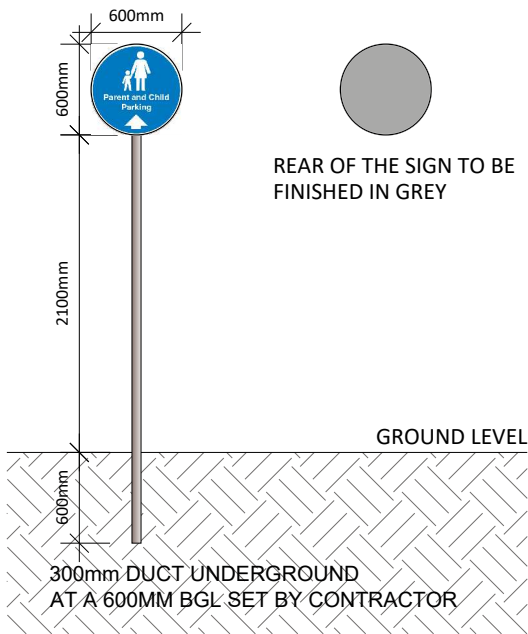


- DELIVERIES SIGN (SIGN TYPE 2)**
- SINGLE SIDED POST MOUNTED SIGN.
- FEATURING:
- FLAT ALUMINIUM PANEL FINISHED GREY INCLUDING THE REAR.
 - APPLIED VINYL DISPLAY WITH ANTI-GRAFFITI LAMINATE.
 - CHANNEL FIX & CLIPS TO REAR.
 - 60 MM CIRCULAR STEEL POST FINISHED GREY.

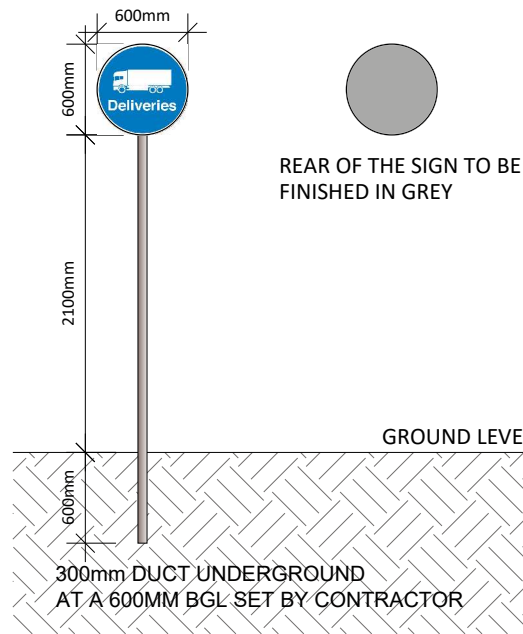


- DELIVERIES DIRECTIONAL (SIGN TYPE 2)**
- SINGLE SIDED POST MOUNTED SIGN.
- FEATURING:
- FLAT ALUMINIUM PANEL FINISHED GREY INCLUDING THE REAR.
 - APPLIED VINYL DISPLAY WITH ANTI-GRAFFITI LAMINATE.
 - CHANNEL FIX & CLIPS TO REAR.
 - 60 MM CIRCULAR STEEL POST FINISHED GREY.

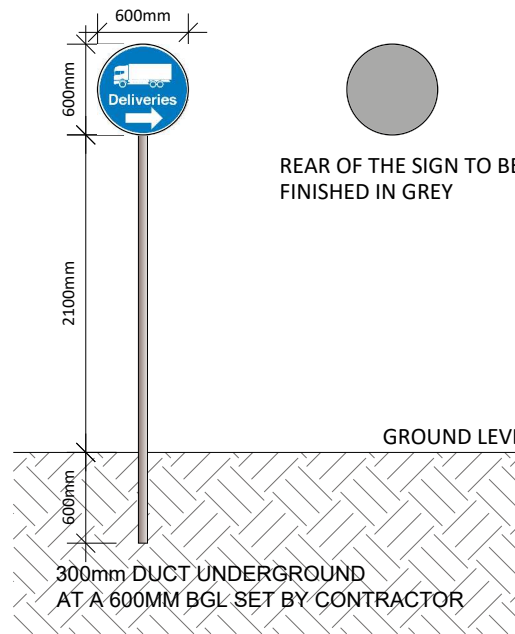


- DELIVERIES DIRECTIONAL (SIGN TYPE 2)**
- SINGLE SIDED POST MOUNTED SIGN.
- FEATURING:
- FLAT ALUMINIUM PANEL FINISHED GREY INCLUDING THE REAR.
 - APPLIED VINYL DISPLAY WITH ANTI-GRAFFITI LAMINATE.
 - CHANNEL FIX & CLIPS TO REAR.
 - 60 MM CIRCULAR STEEL POST FINISHED GREY.

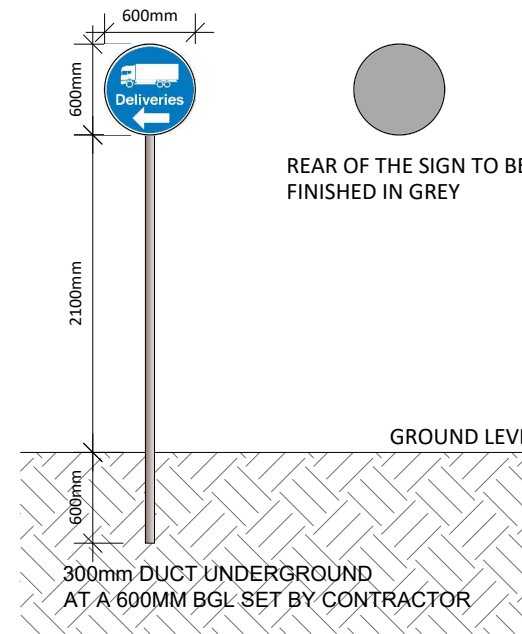

- DELIVERIES (SIGN TYPE 4)**
- SINGLE SIDED POST MOUNTED SIGN.
- FEATURING:
- FLAT ALUMINIUM PANEL FINISHED GREY INCLUDING THE REAR.
 - APPLIED VINYL DISPLAY WITH ANTI-GRAFFITI LAMINATE.
 - CHANNEL FIX & CLIPS TO REAR.
 - 60 MM CIRCULAR STEEL POST FINISHED GREY.

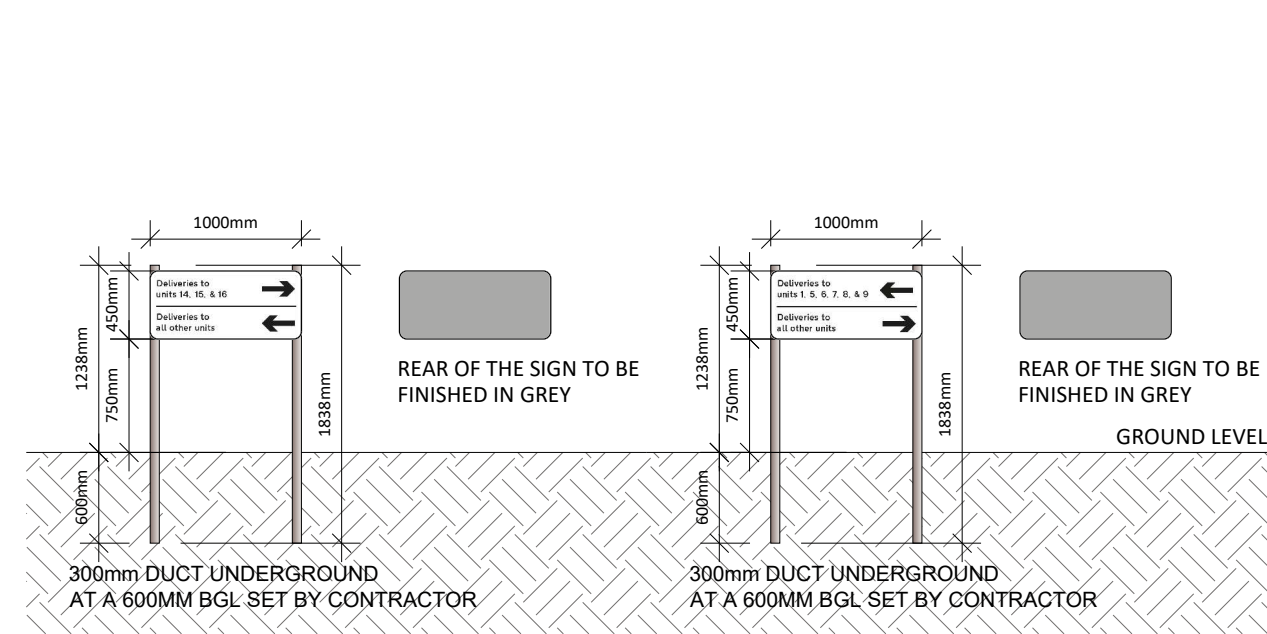

PROPOSED DEVELOPMENT TOTEM (SIGN TYPE 1)

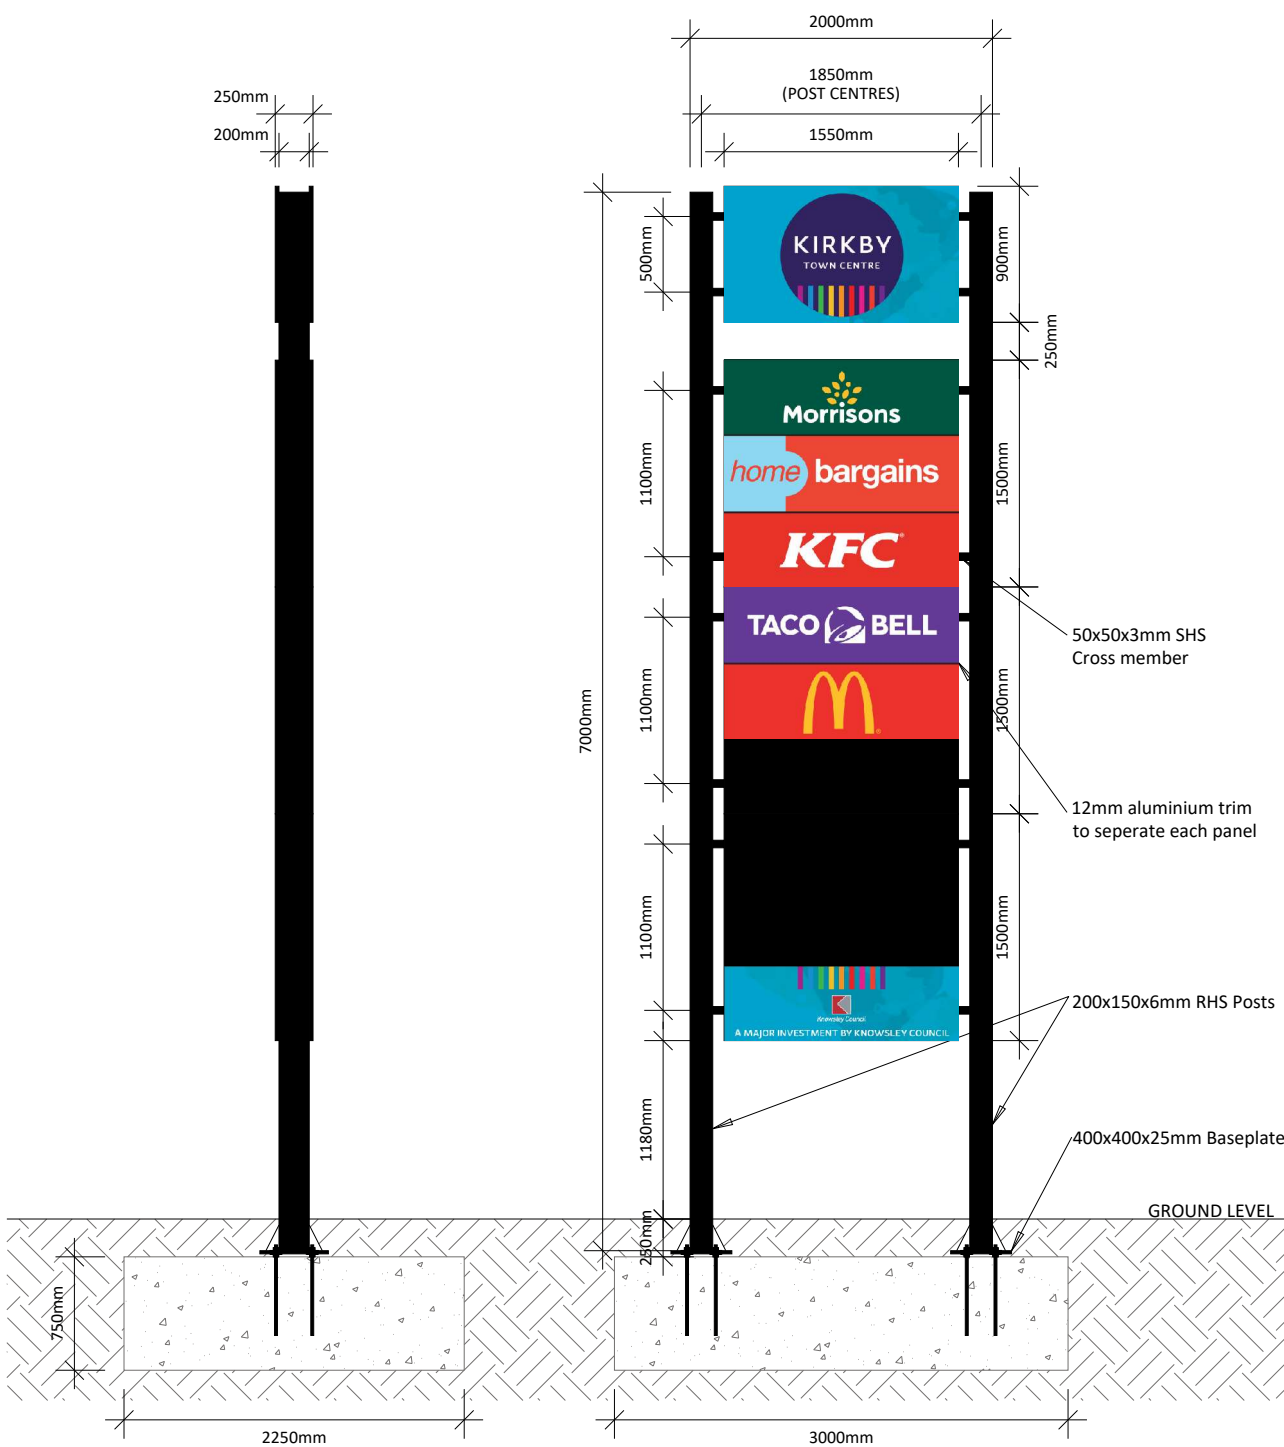


ILLUSTRATIVE FRONT AND SIDE ELEVATION
SCALE: 1:50


PROPOSED DEVELOPMENT TOTEM

DOUBLE SIDED NON ILLUMINATED GALVANISED FREE STANDING TOTEM SIGN

- FEATURING:
- 1 NO. 1550 X 900 MM INTERCHANGEABLE SECTION FOR MAIN NAME FINISHED DACSIL 200 BLACK RAL
 - 9 NO. 1550 X 500 MM INTERCHANGEABLE SECTION FOR TENANTS FINISHED DACSIL 200 BLACK RAL
 - 5MM 500MM HIGH POLYCARBONATE PANEL (SHATTER PROOF) INDIVIDUAL TENANT SLATS.
 - HP PRINT APPLIED TO THE REAR.
 - SLATS SLIDE IN VIA A CHANNEL FIXING.
 - POSTS - 200 X 150 X 6 MM FINISHED RAL 9005.
 - CROSS MEMBERS - 50 X 50 X 3 MM FINISHED RAL 9005.
 - BASEPLATES - 400 X 400 X 25 MM FINISHED RAL 9005.
 - ROOT CAGE - M24 AT 300 X 300 CENTRES.
 - FOUNDATION SIZE - 3000 X 2250 X 750 MM

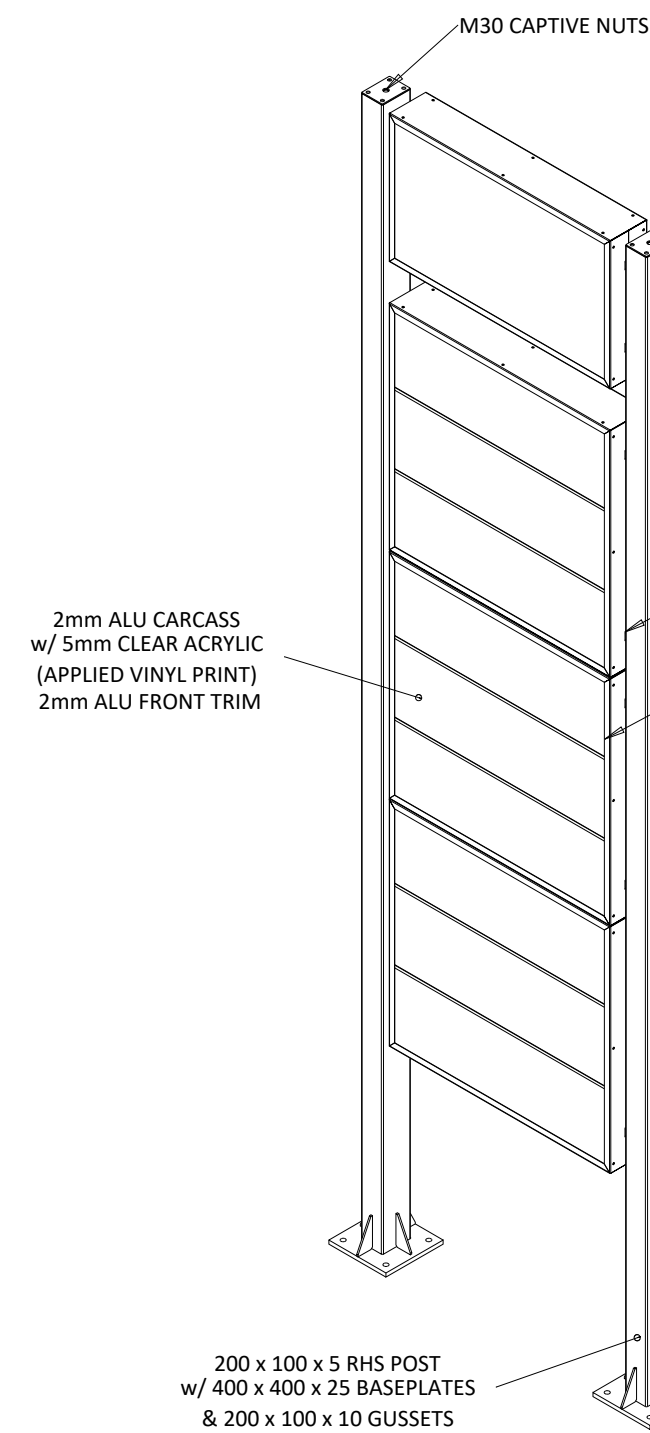

3D VIEW (NTS)

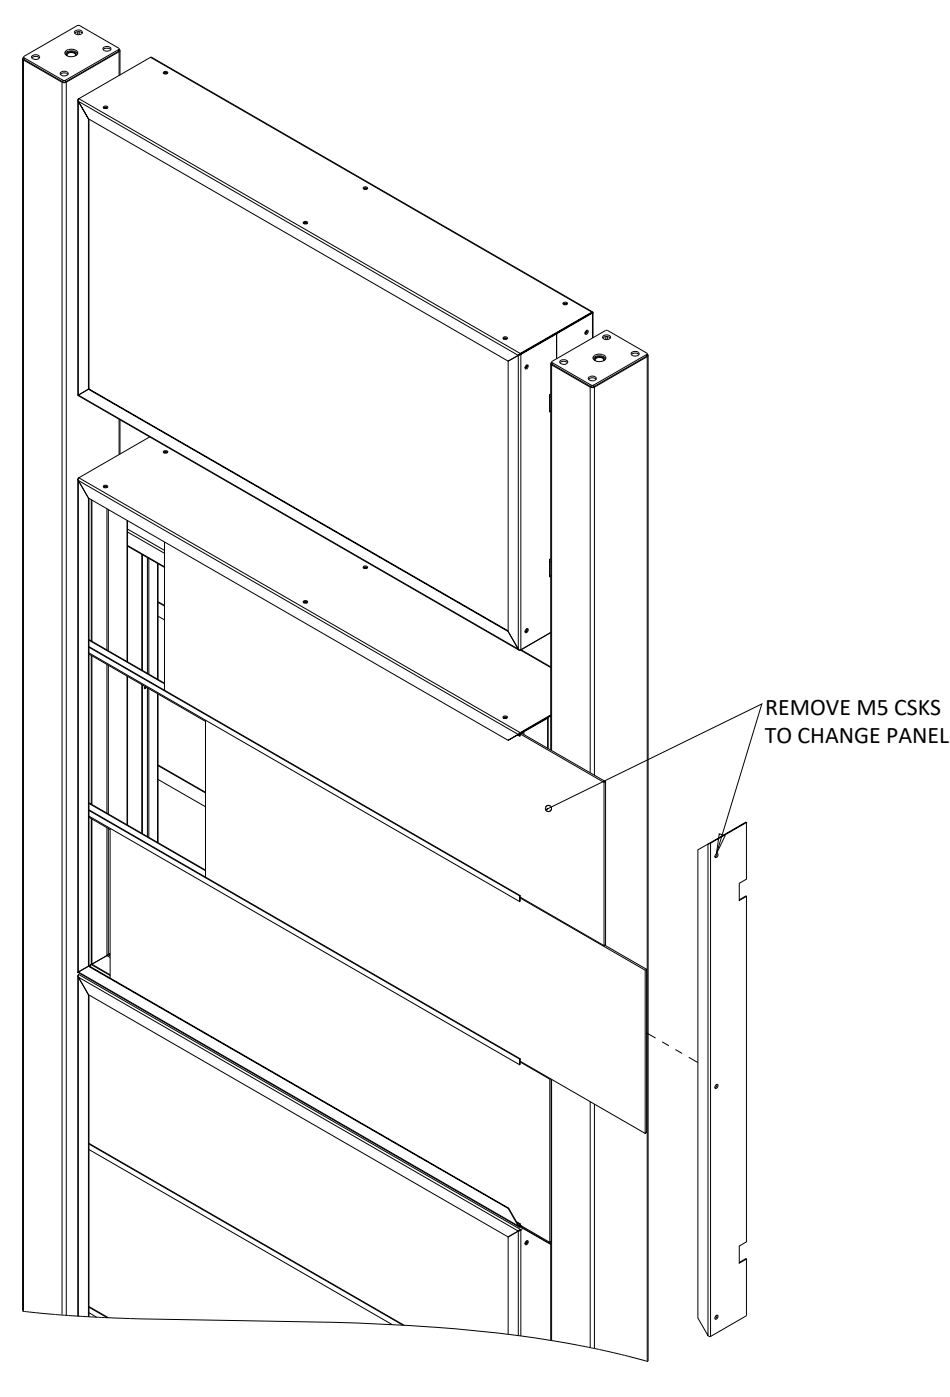

DETAIL VIEW (NTS)

A	16.08.21	INCLUDING COMMENTS RECEIVED FROM PLANNING	AG
-	02.06.21	ISSUED FOR PLANNING	SC
REV.	DATE	NOTE	IN

FOR PLANNING

Project

KIRKBY RETAIL DEVELOPMENT
KIRKBY

Title

PROPOSED SITE SIGNAGE
ELEVATIONS

Scale VARIES @A1 Date MAY 2021

Drawn SC Checked AG

Drawing Number 7563_V2_P781

Revision A

Saunders
Architecture+UrbanDesign