


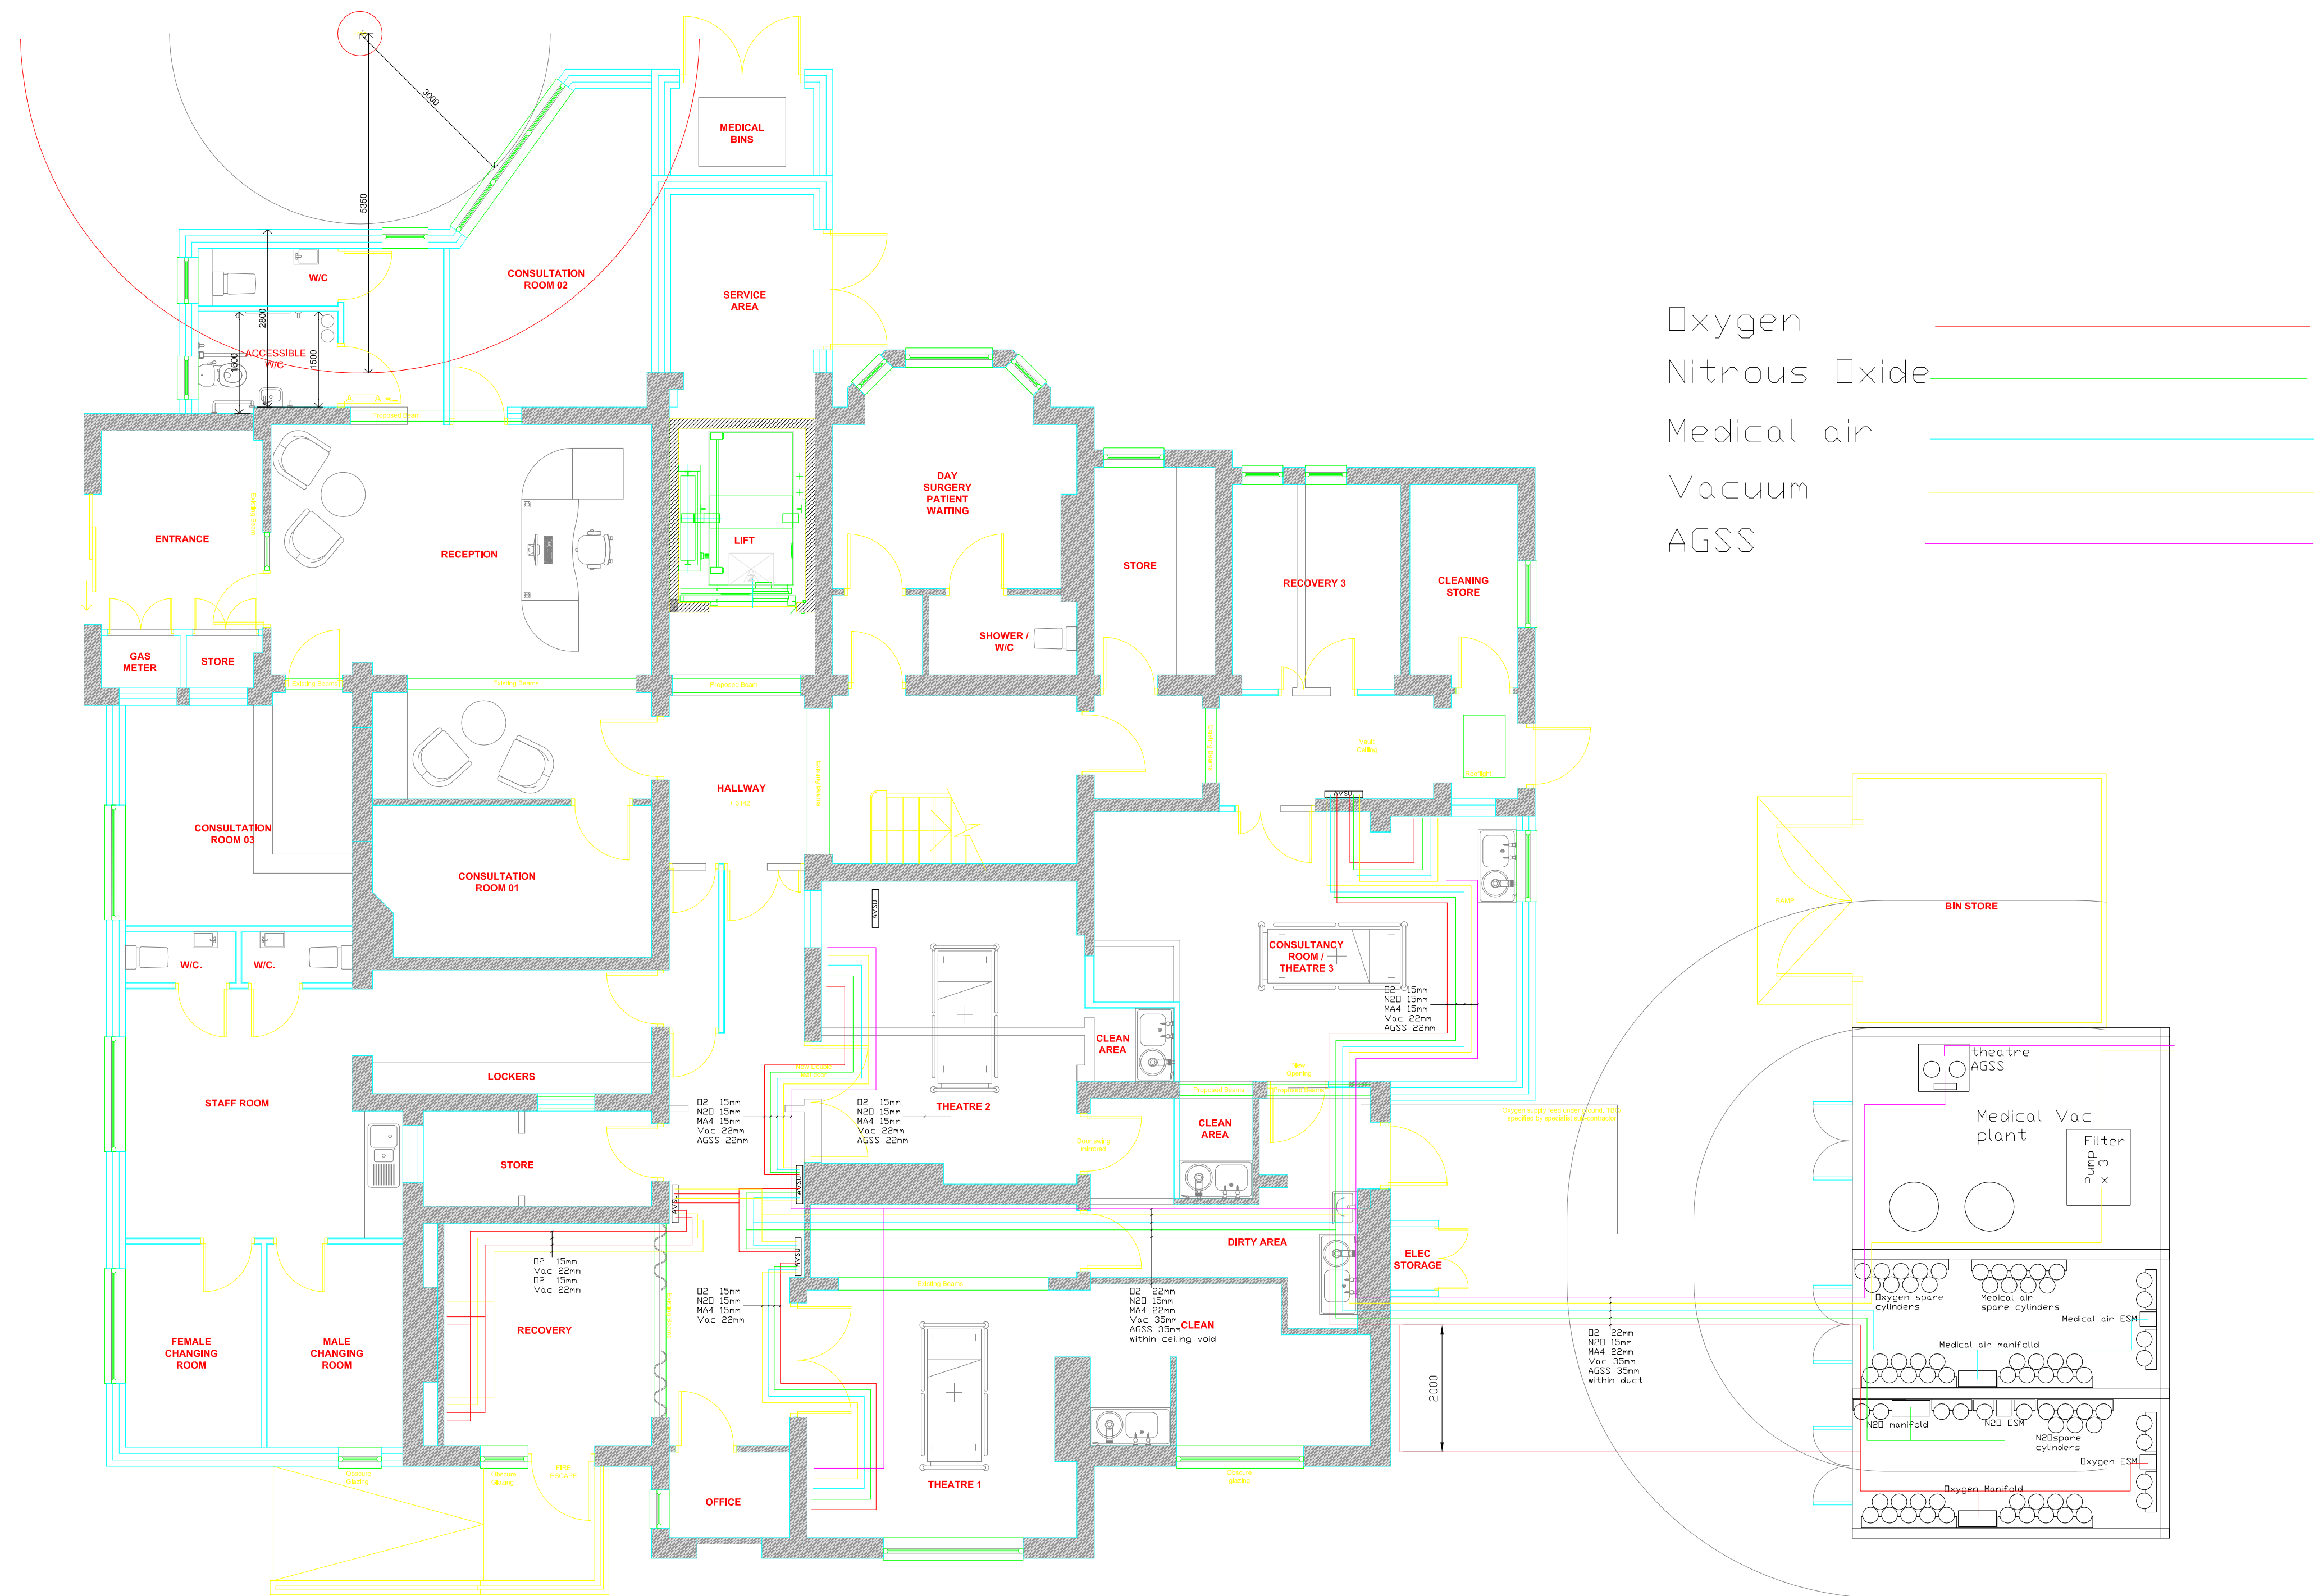

Rev	Date	Description	Drawn	Checked
ED 22mm NSD 15mm MM4 22mm Vsc 35mm AGSS 35mm				
HOSPITAL PIPELINES INSTALLATIONS				
Tel: 0161-643 0220				
Client:				
Project:				
ASET HOSPITAL				
Title:				
MEDICAL GASES				
Designed:		Drawn: P.□	Checked:	
Scale ⊕ A3 NTS		Date: 26-03-21	Approved:	
Drawing No.: 001			Revision: A	