




REV	DESCRIPTION	DATE	DRAWN
P1	Meter cupboard location	04/02/25	PT
P2	Scale Bar	10/02/25	PT

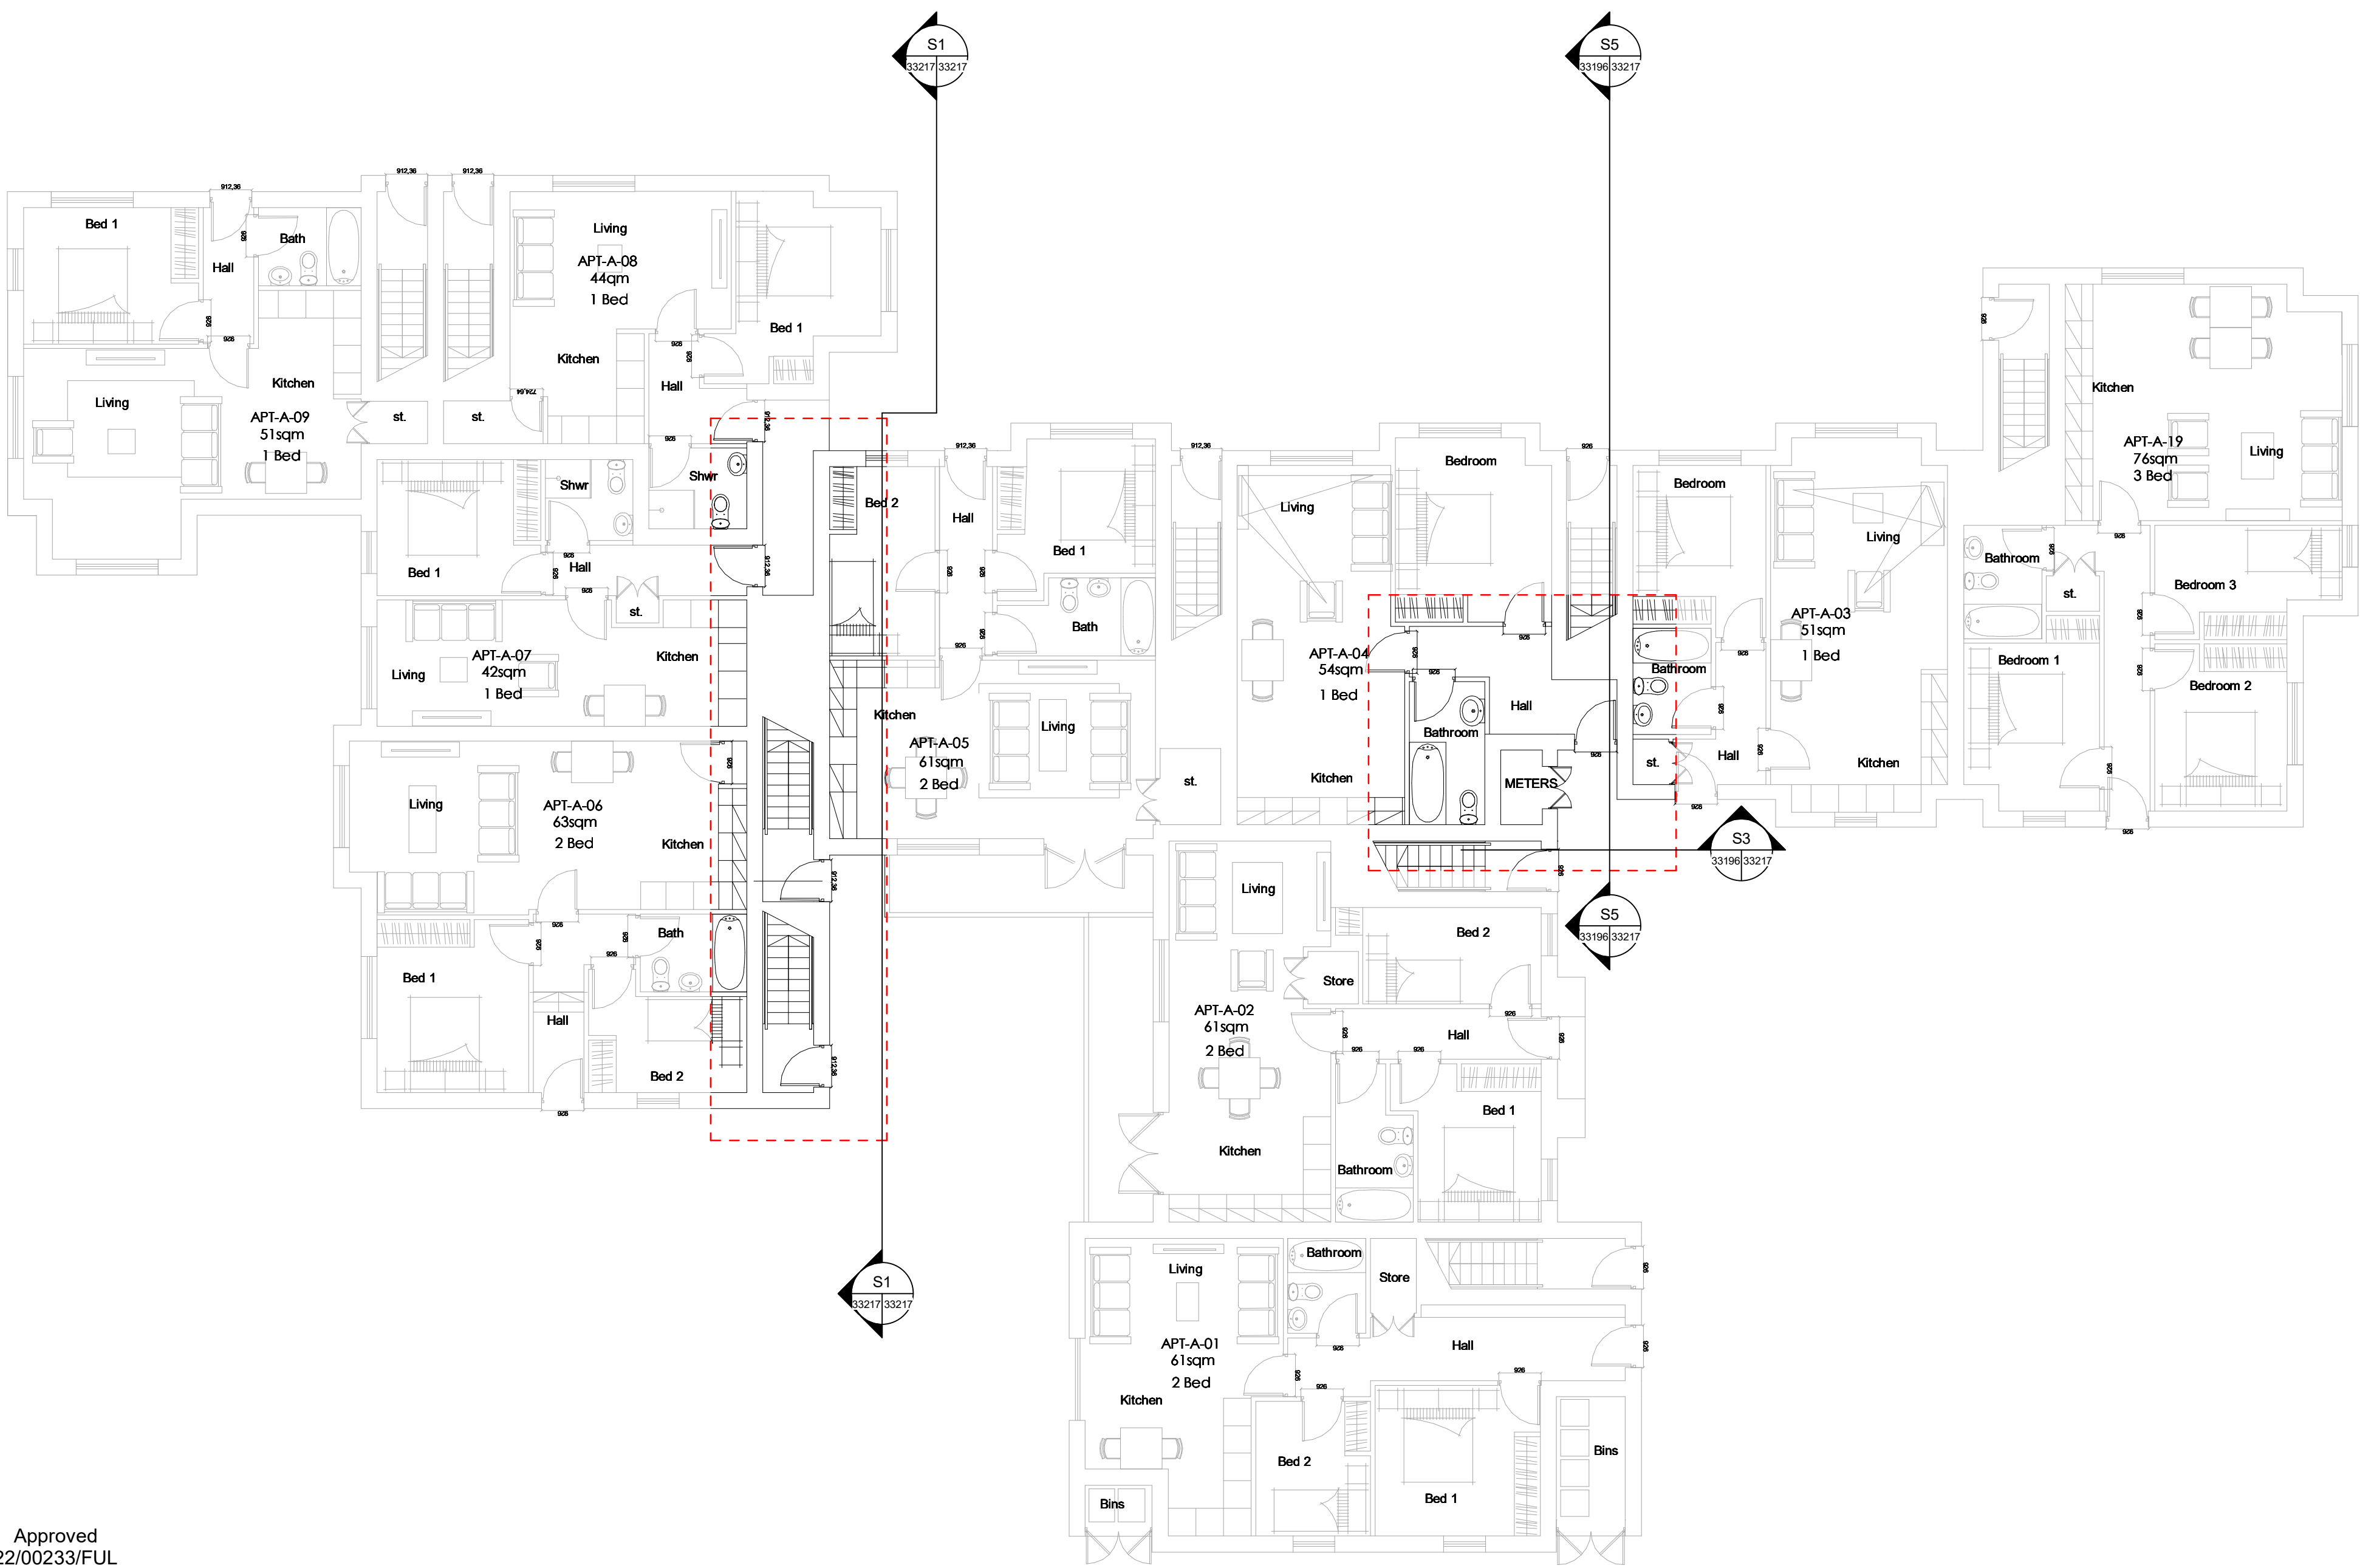


PL1 Approved
22/02/23/FUL
1 : 100

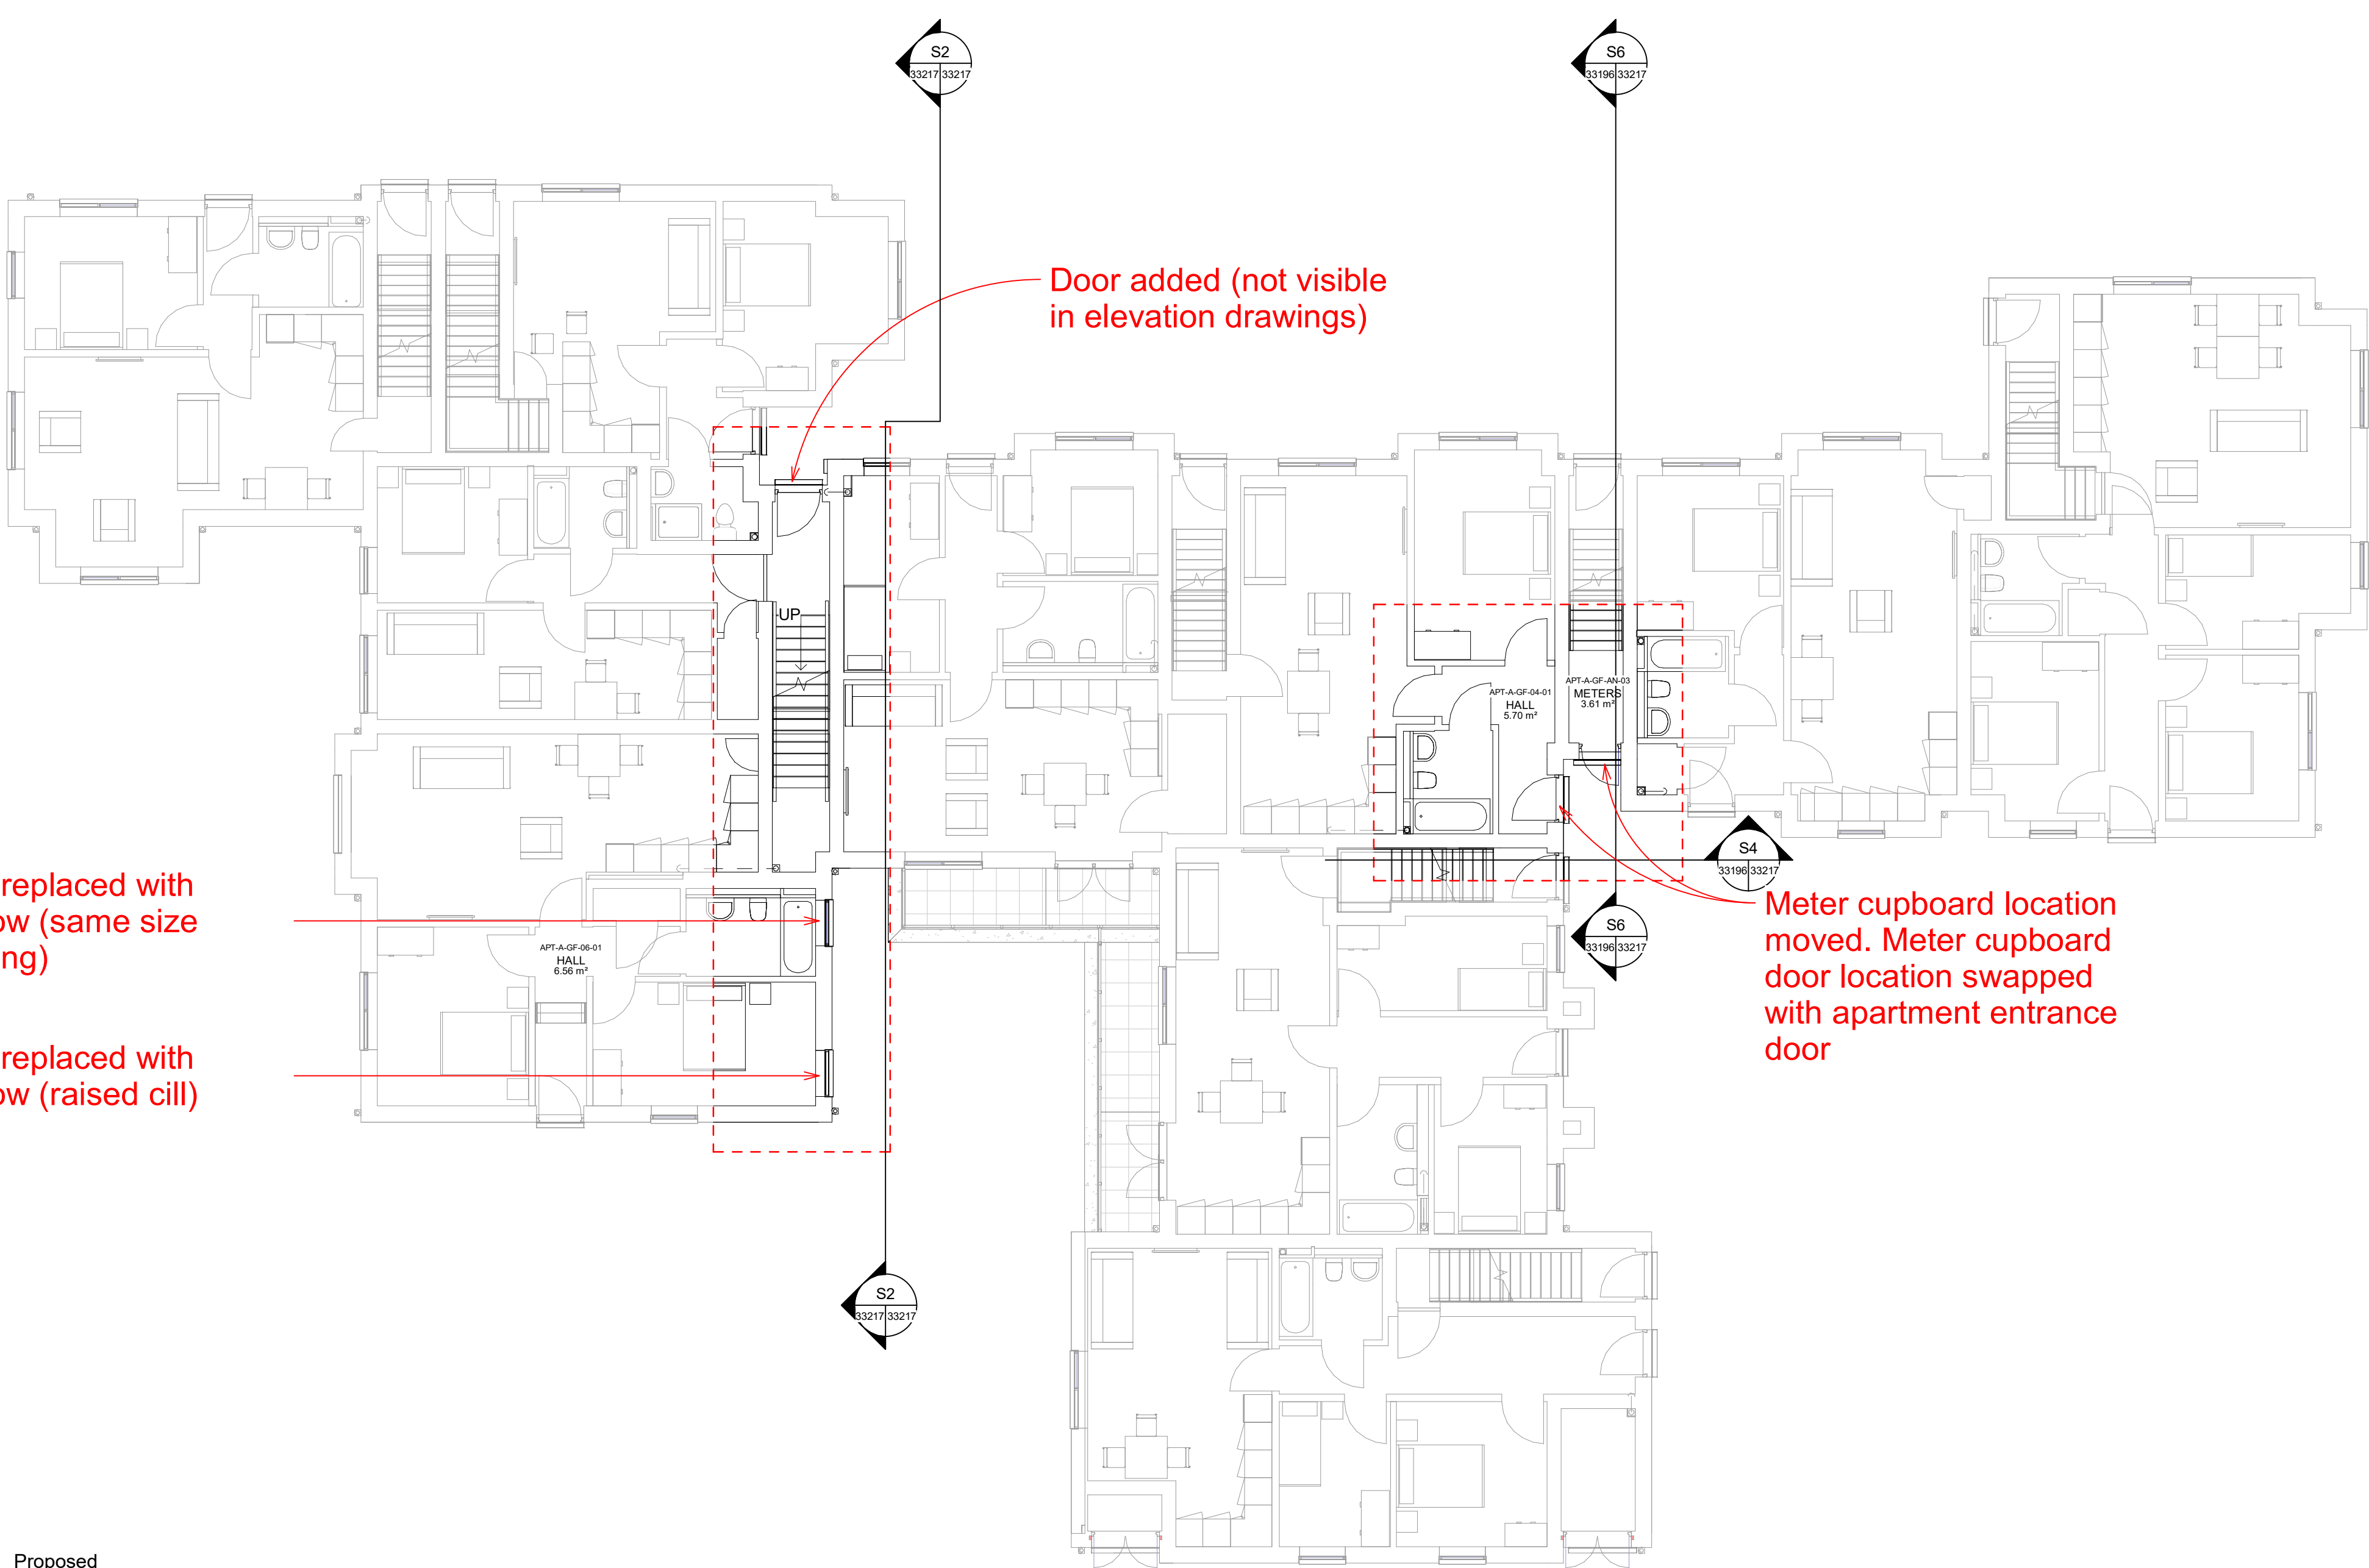


PL2 Proposed
1 : 100

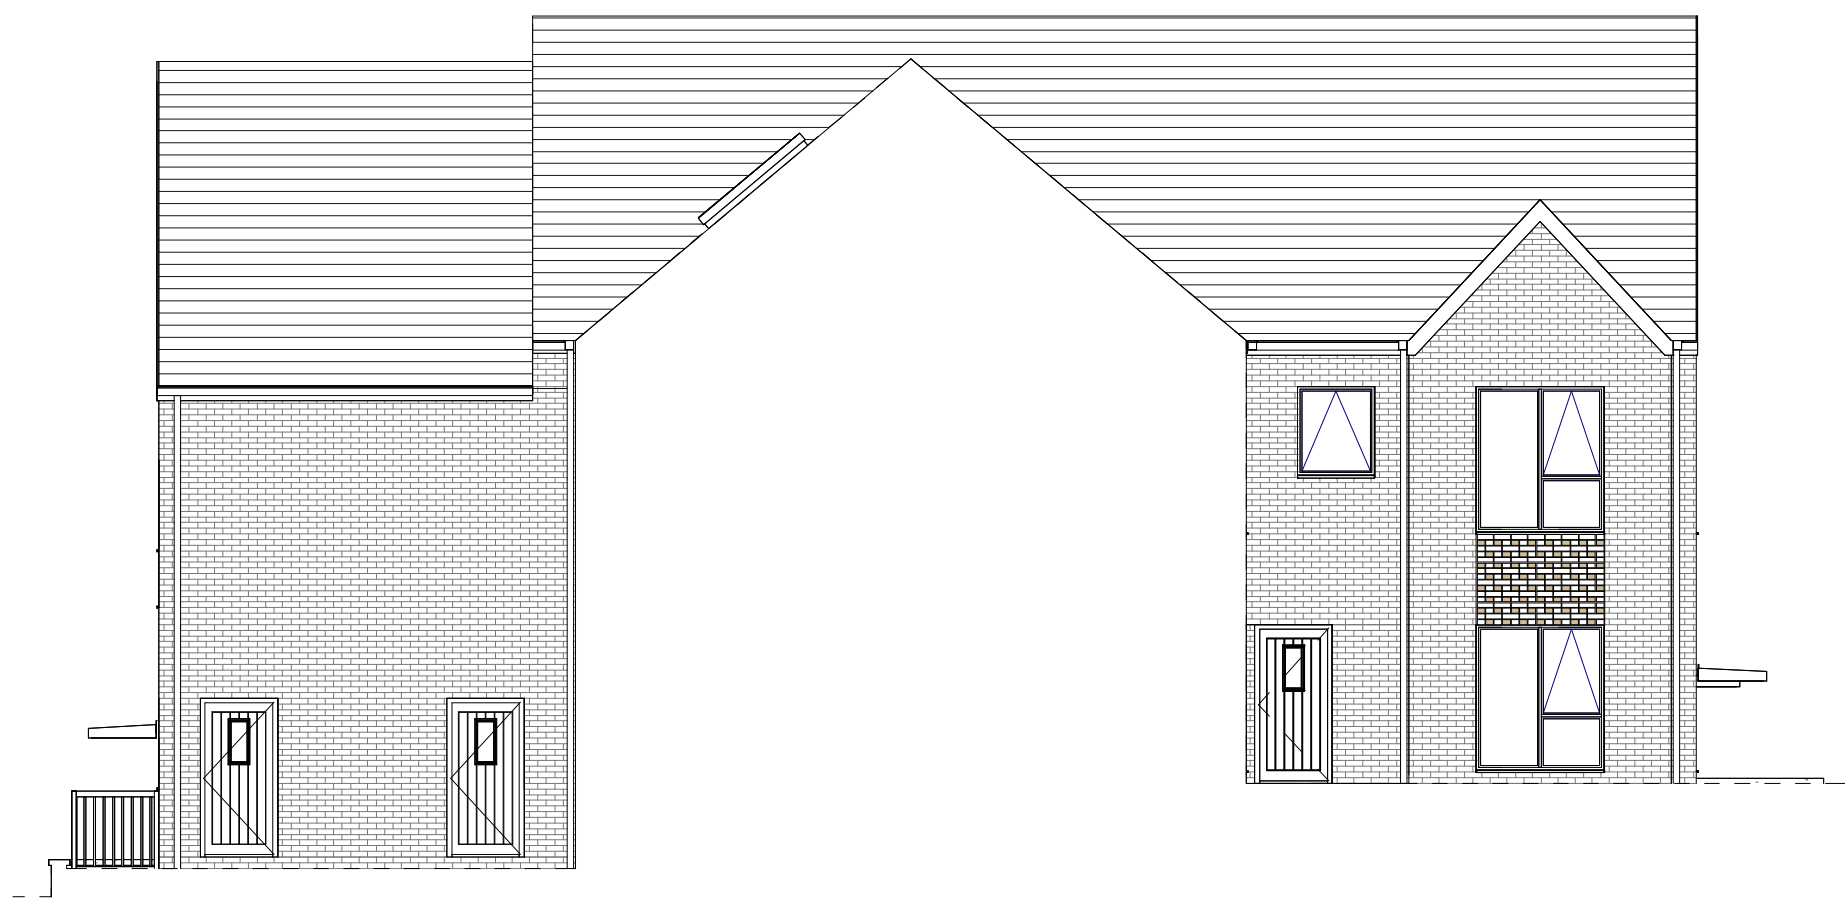


S1 Approved
1 : 100

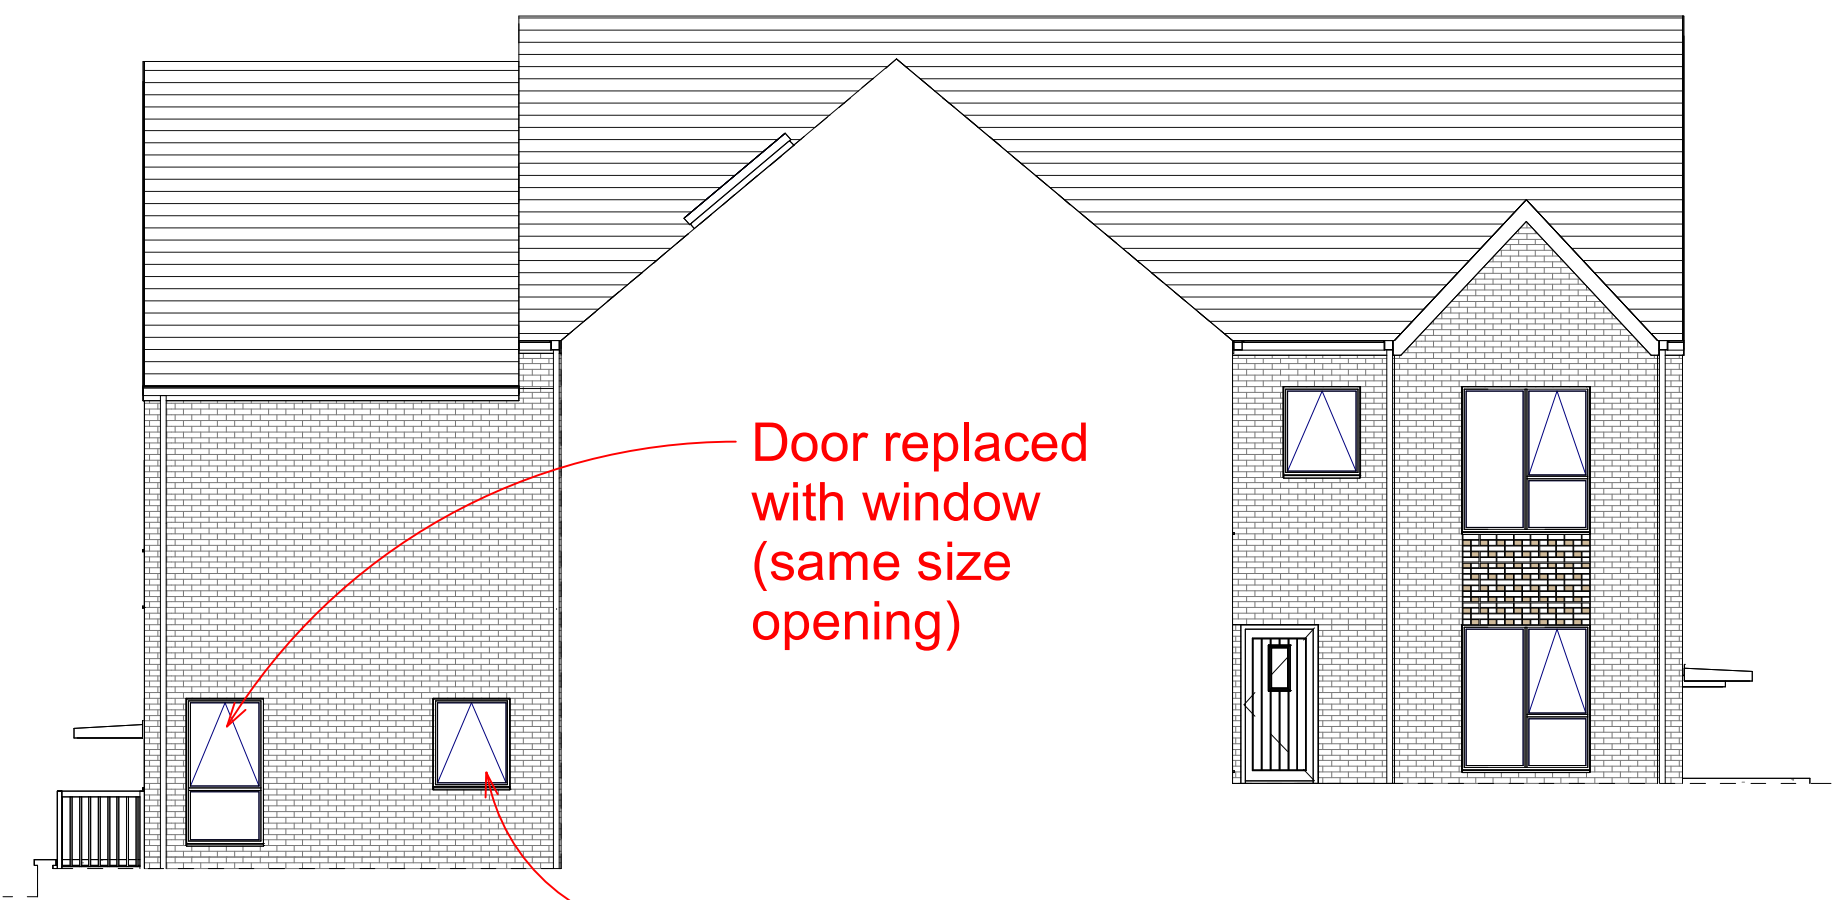


S2 Proposed
1 : 100

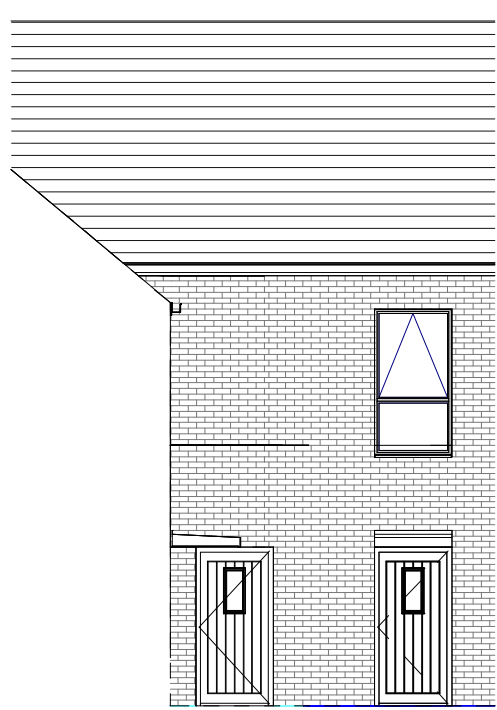


S3 Approved
1 : 100

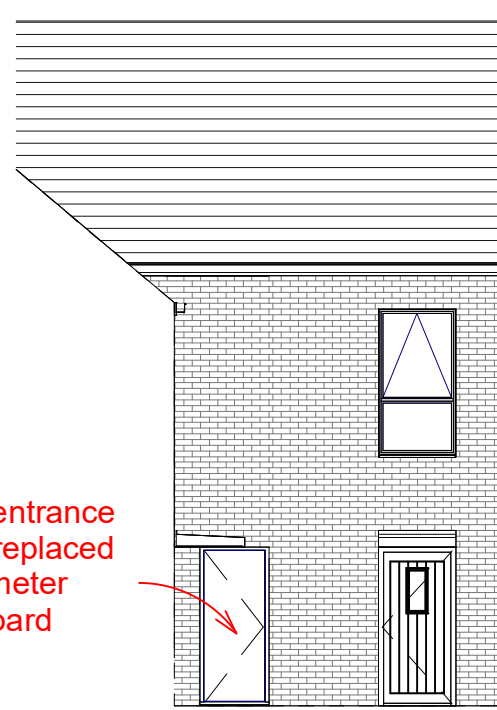


S4 Proposed
1 : 100

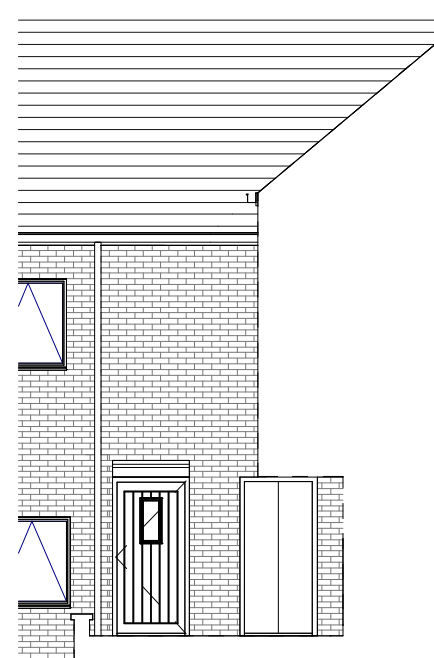

S5 Approved
1 : 100

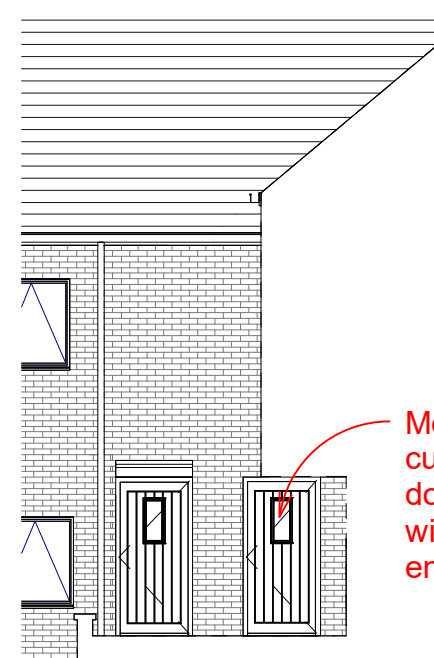

S6 Proposed
1 : 100

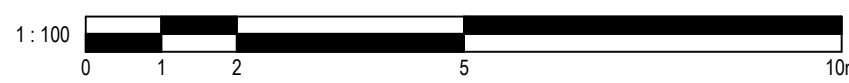

DYE HOUSE

BLOCK A PLANNING AMENDMENTS 1