
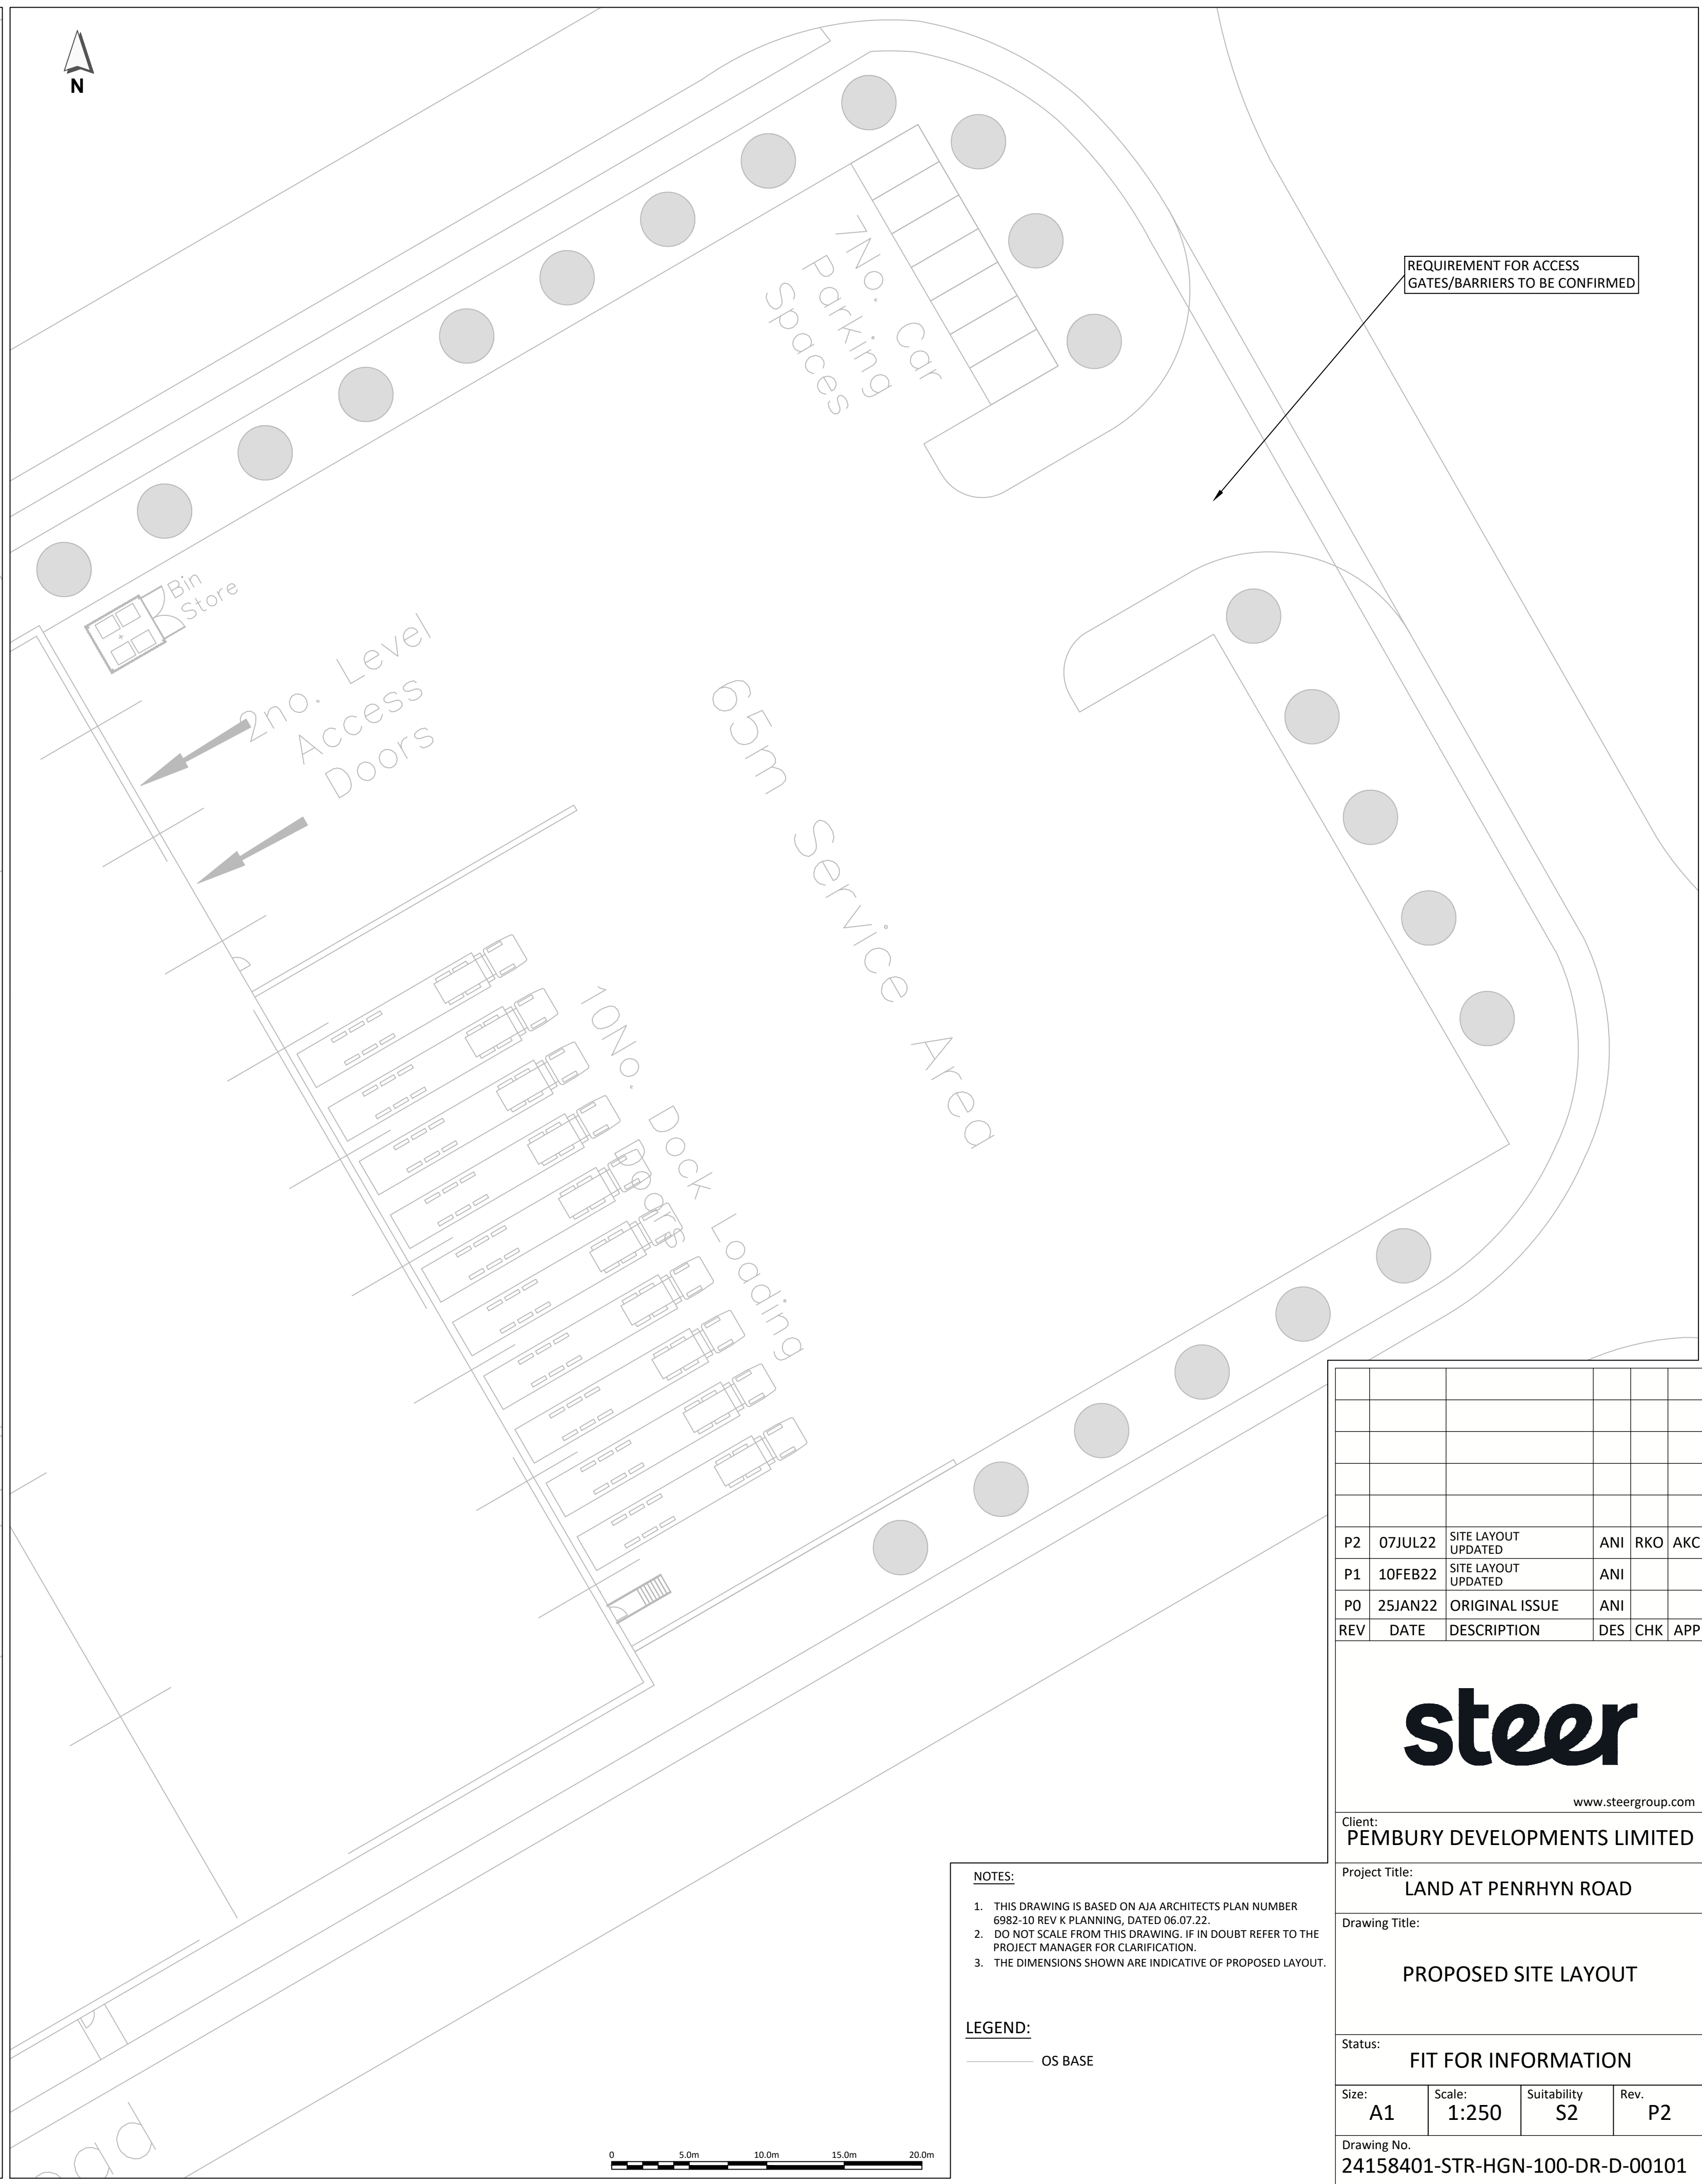


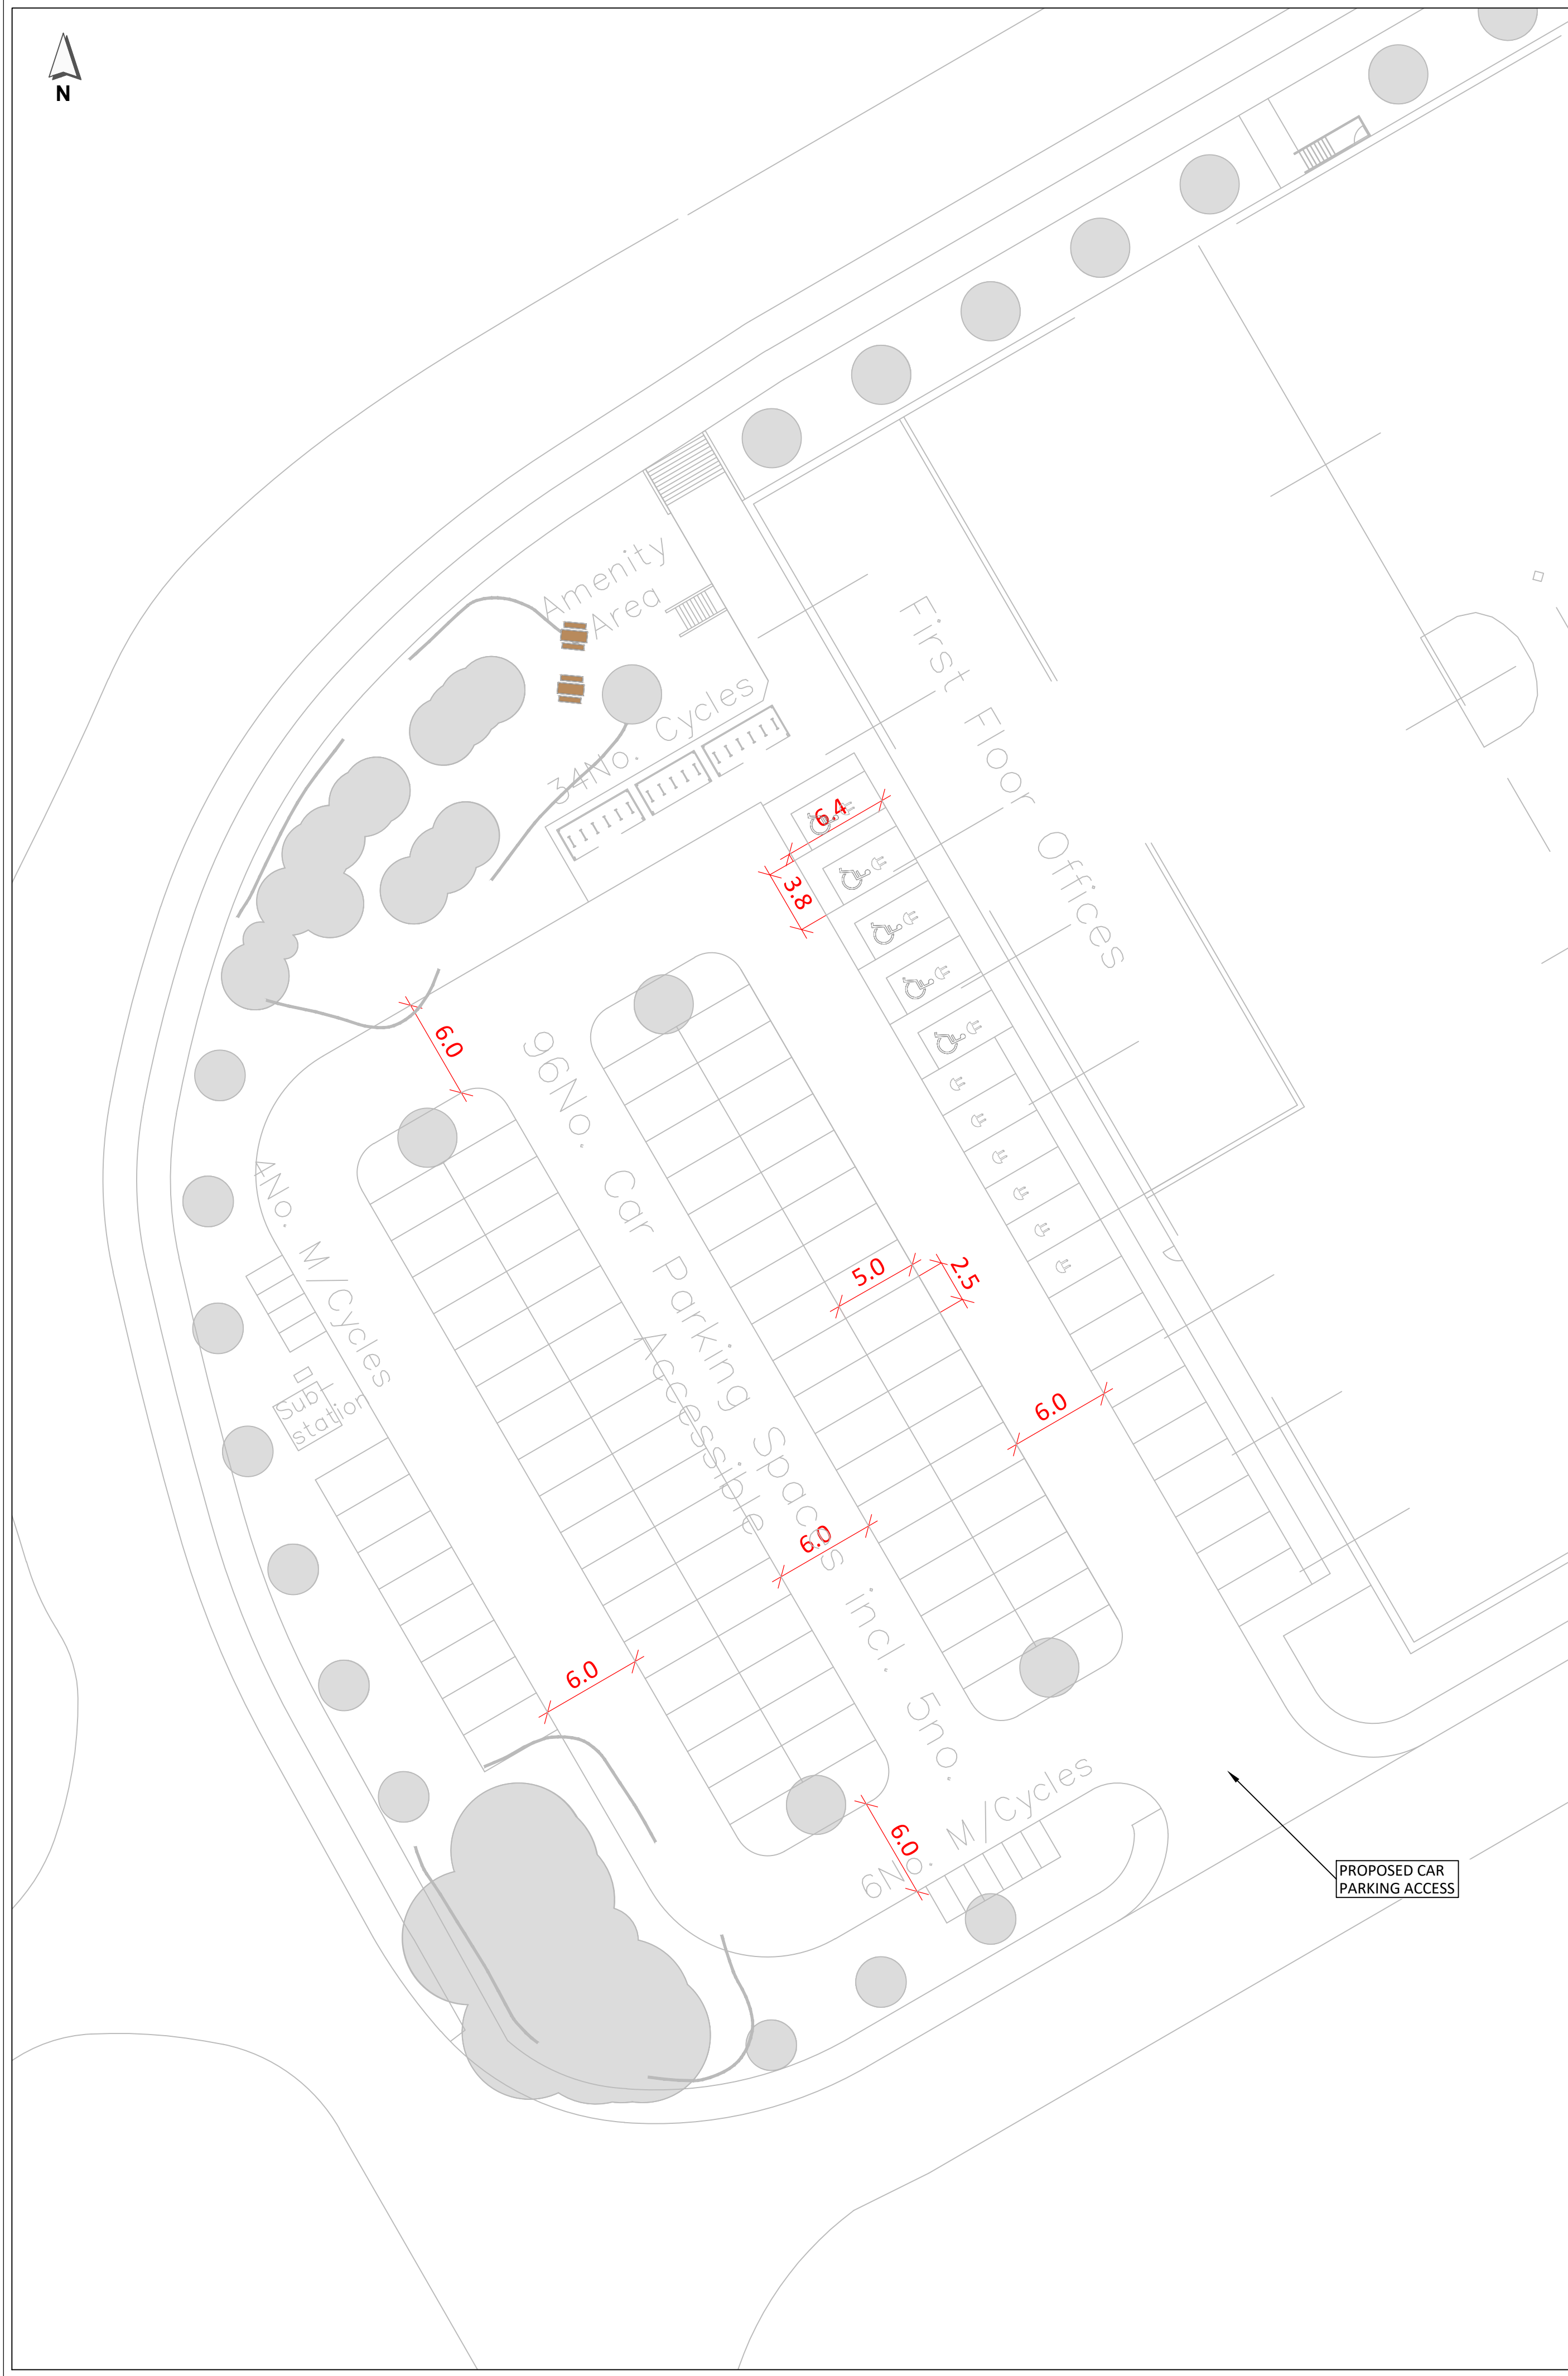

1. THIS DRAWING IS BASED ON AJA ARCHITECTS PLAN NUMBER 6982-10 REV K PLANNING, DATED 06.07.22.
2. DO NOT SCALE FROM THIS DRAWING. IF IN DOUBT REFER TO THE PROJECT MANAGER FOR CLARIFICATION.
3. THE DIMENSIONS SHOWN ARE INDICATIVE OF PROPOSED LAYOUT

OS BASE

P2	07JUL22	SITE LAYOUT UPDATED	ANI	RKO	AKC
P1	10FEB22	SITE LAYOUT UPDATED	ANI		
PO	25JAN22	ORIGINAL ISSUE	ANI		
REV	DATE	DESCRIPTION	DES	CHK	APP

www.steergroup.com

Project Title: LAND AT PENRHYN ROAD

Drawing Title:






PROPOSED SITE LAYOUT

Status: **FIT FOR INFORMATION**

Size: A1	Scale: 1:250	Suitability S2	Rev. P2
--------------------	------------------------	--------------------------	-------------------

Drawing No.
24158401-STR-HGN-100-DR-D-0010


DATE: 11/03/2022	CAD REFERENCE: \\redworld.net\Data\all assets\Products\2415194\01\CAD\Drawings\241594\01-STR-HIGH-100-09-001 - 00101
------------------	--

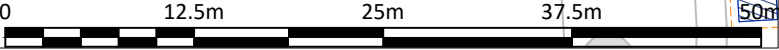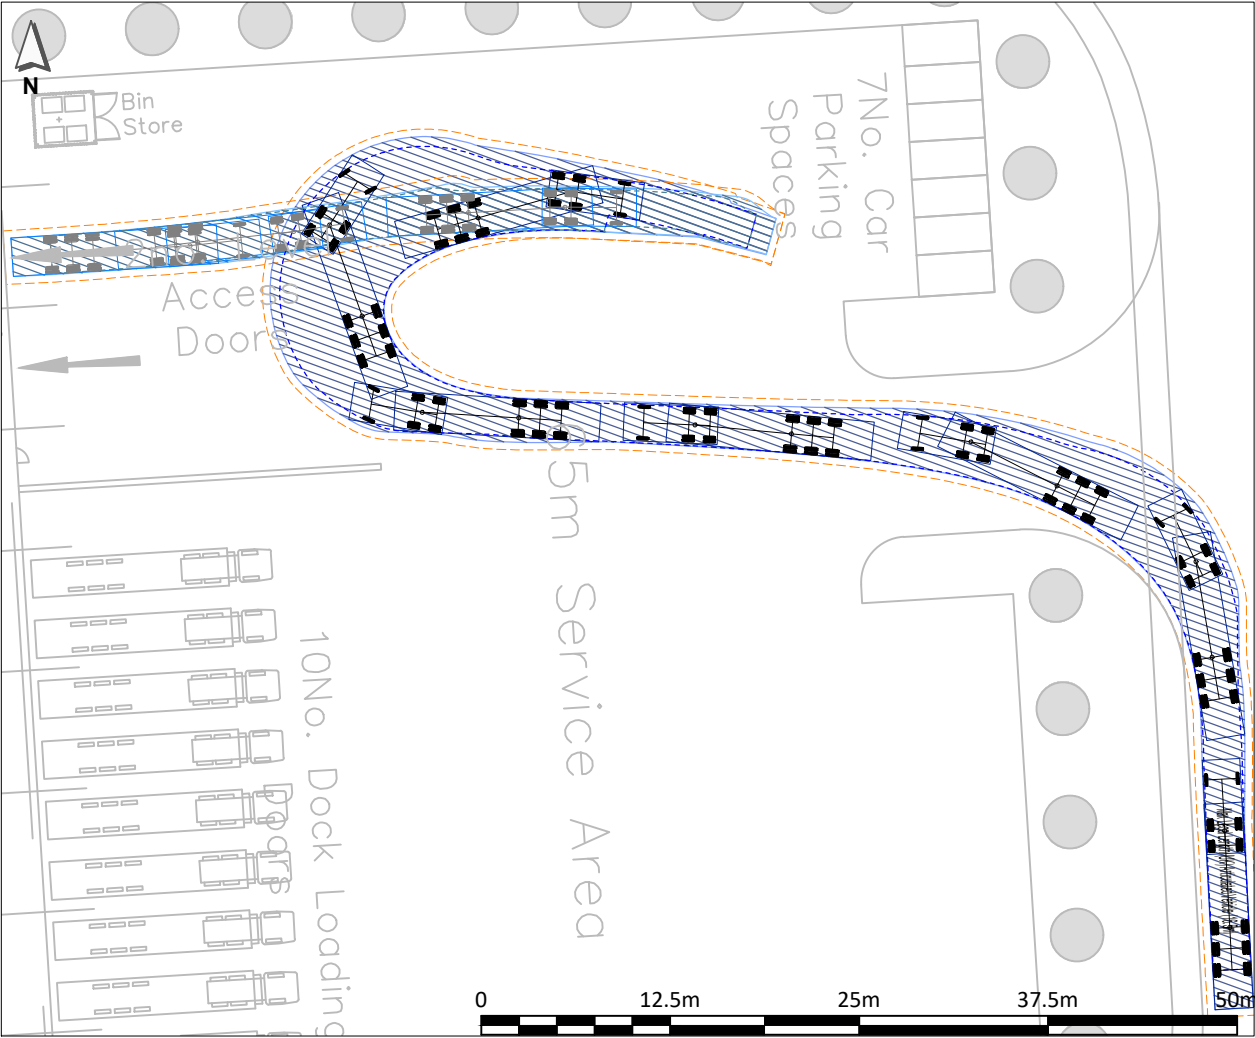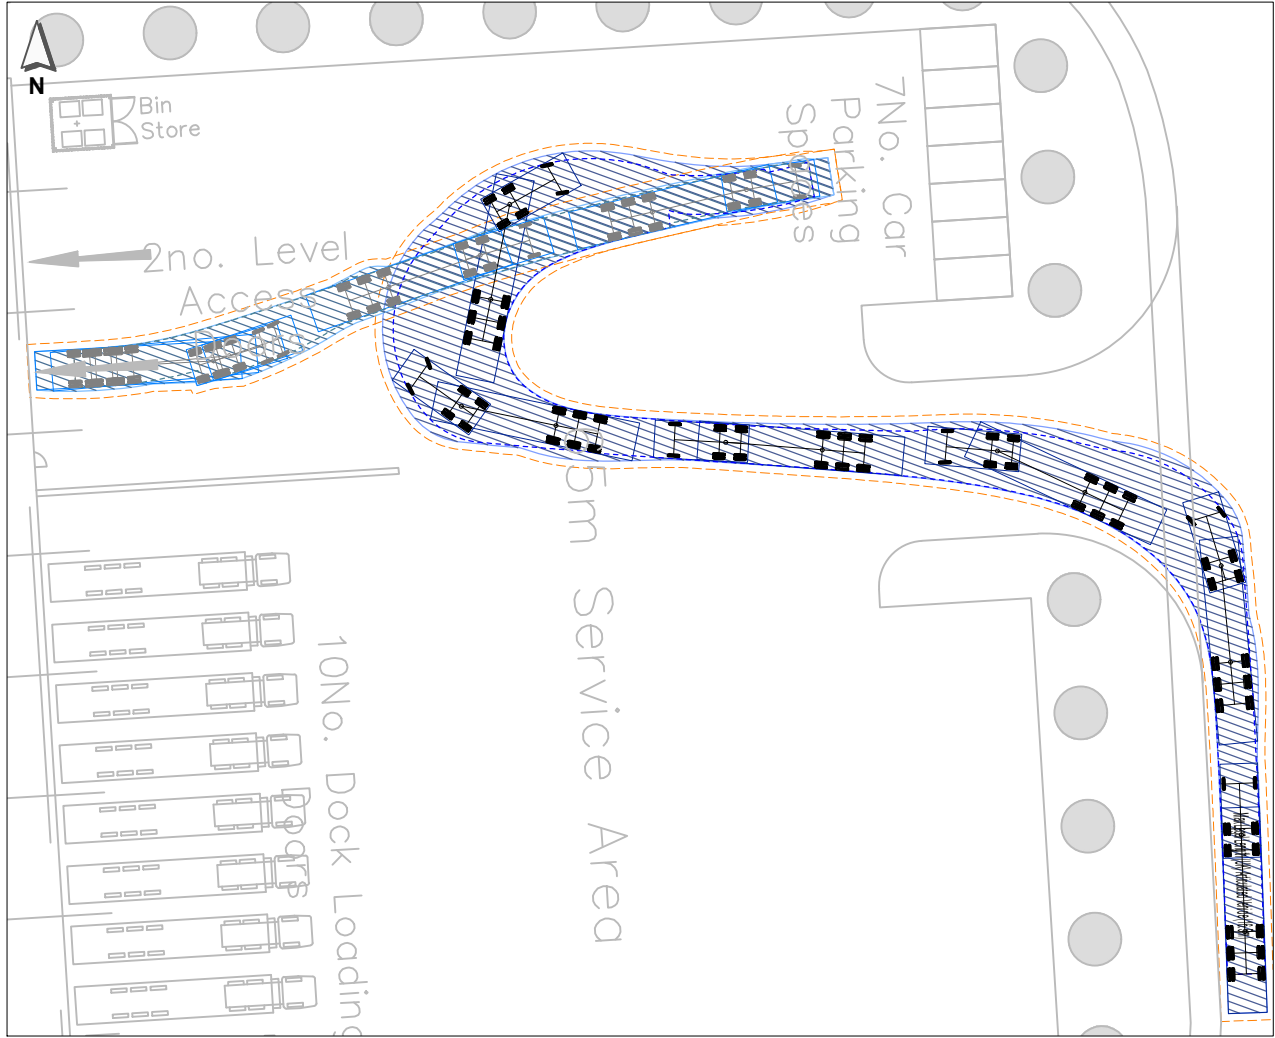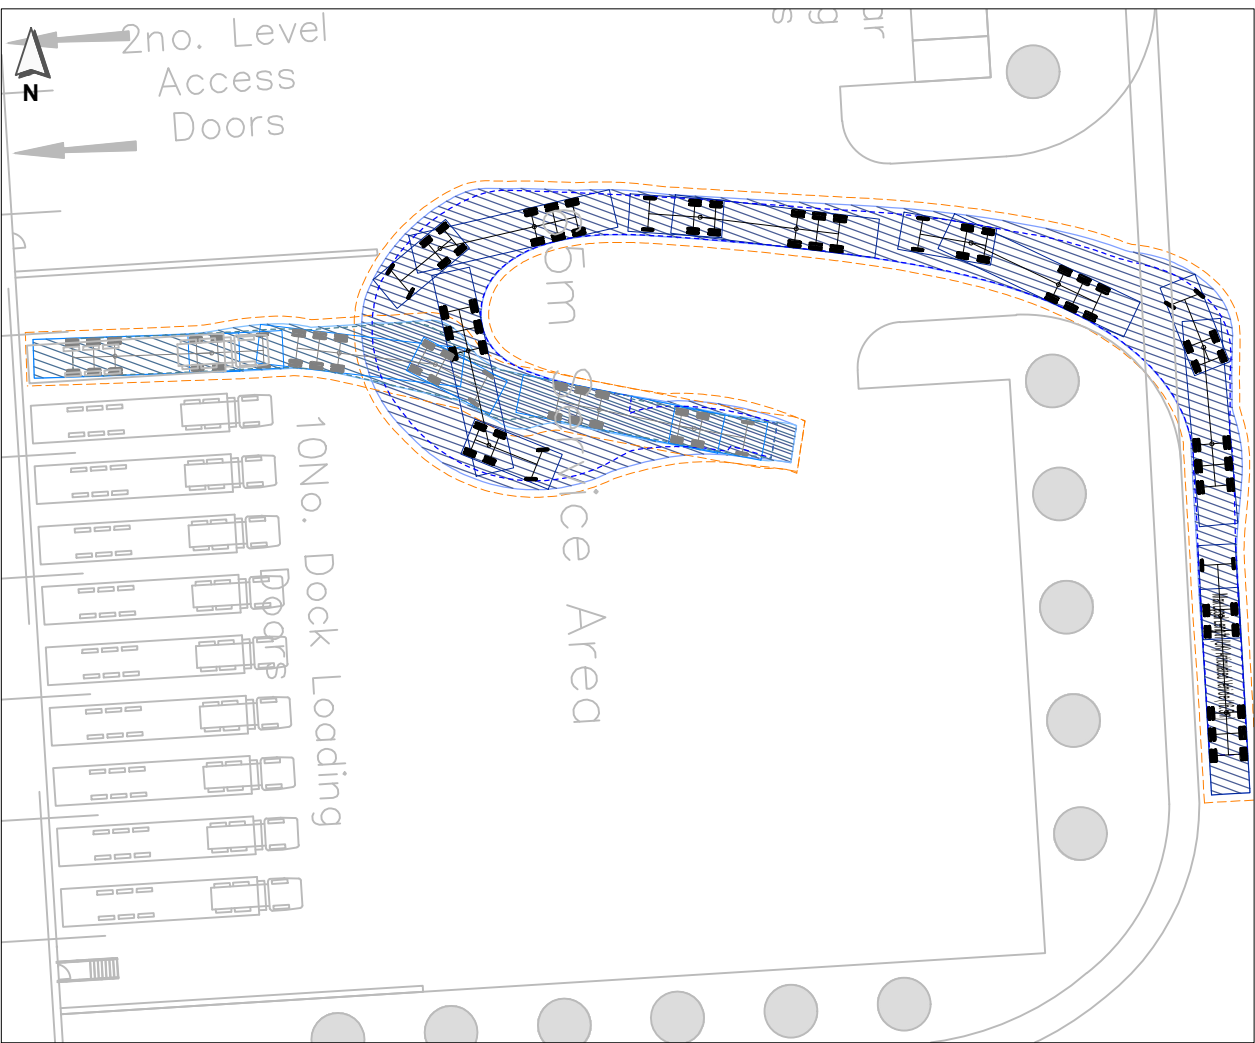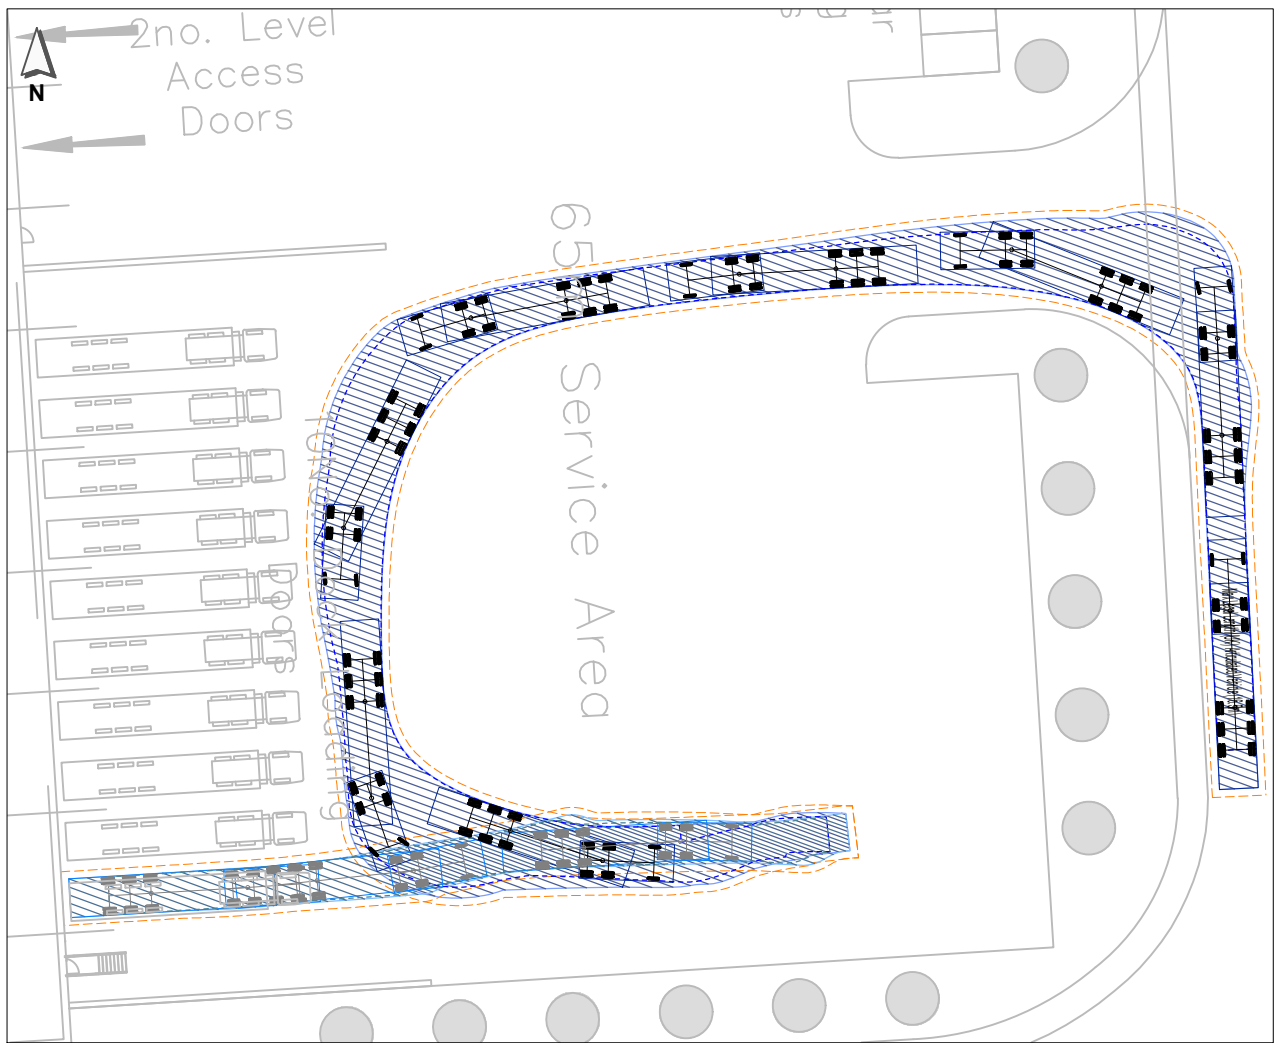

- NOTES:**
- THIS DRAWING IS BASED ON AJA ARCHITECTS PLAN NUMBER 6982-10 REV D PLANNING, DATED 08.02.22.
 - DO NOT SCALE FROM THIS DRAWING. IF IN DOUBT REFER TO THE PROJECT MANAGER FOR CLARIFICATION.
 - THE DIMENSIONS SHOWN ARE INDICATIVE OF PROPOSED LAYOUT.

LEGEND:

OS BASE

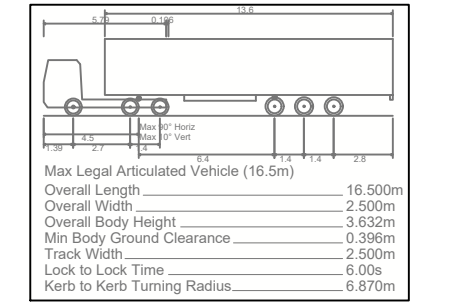

P2	07JUL22	SITE LAYOUT UPDATED	ANI	RKO	AKC
P1	10FEB22	SIET LAYOUT UPDATED	ANI		
P0	26JAN22	ORIGINAL ISSUE	ANI		
REV	DATE	DESCRIPTION	DES	CHK	APP



www.steergroup.com

Client:
PEMBURY DEVELOPMENTS LIMITED


Project Title:
LAND AT PENRHYN ROAD

Drawing Title:
**SWEPT PATH ANALYSIS
FOR 16.5M HGV**

Status:
FIT FOR INFORMATION

Size: A3	Scale: 1:500	Suitability S2	Rev. P2
--------------------	------------------------	--------------------------	-------------------

Drawing No.
24158401-STR-HGN-100-DR-D-00102

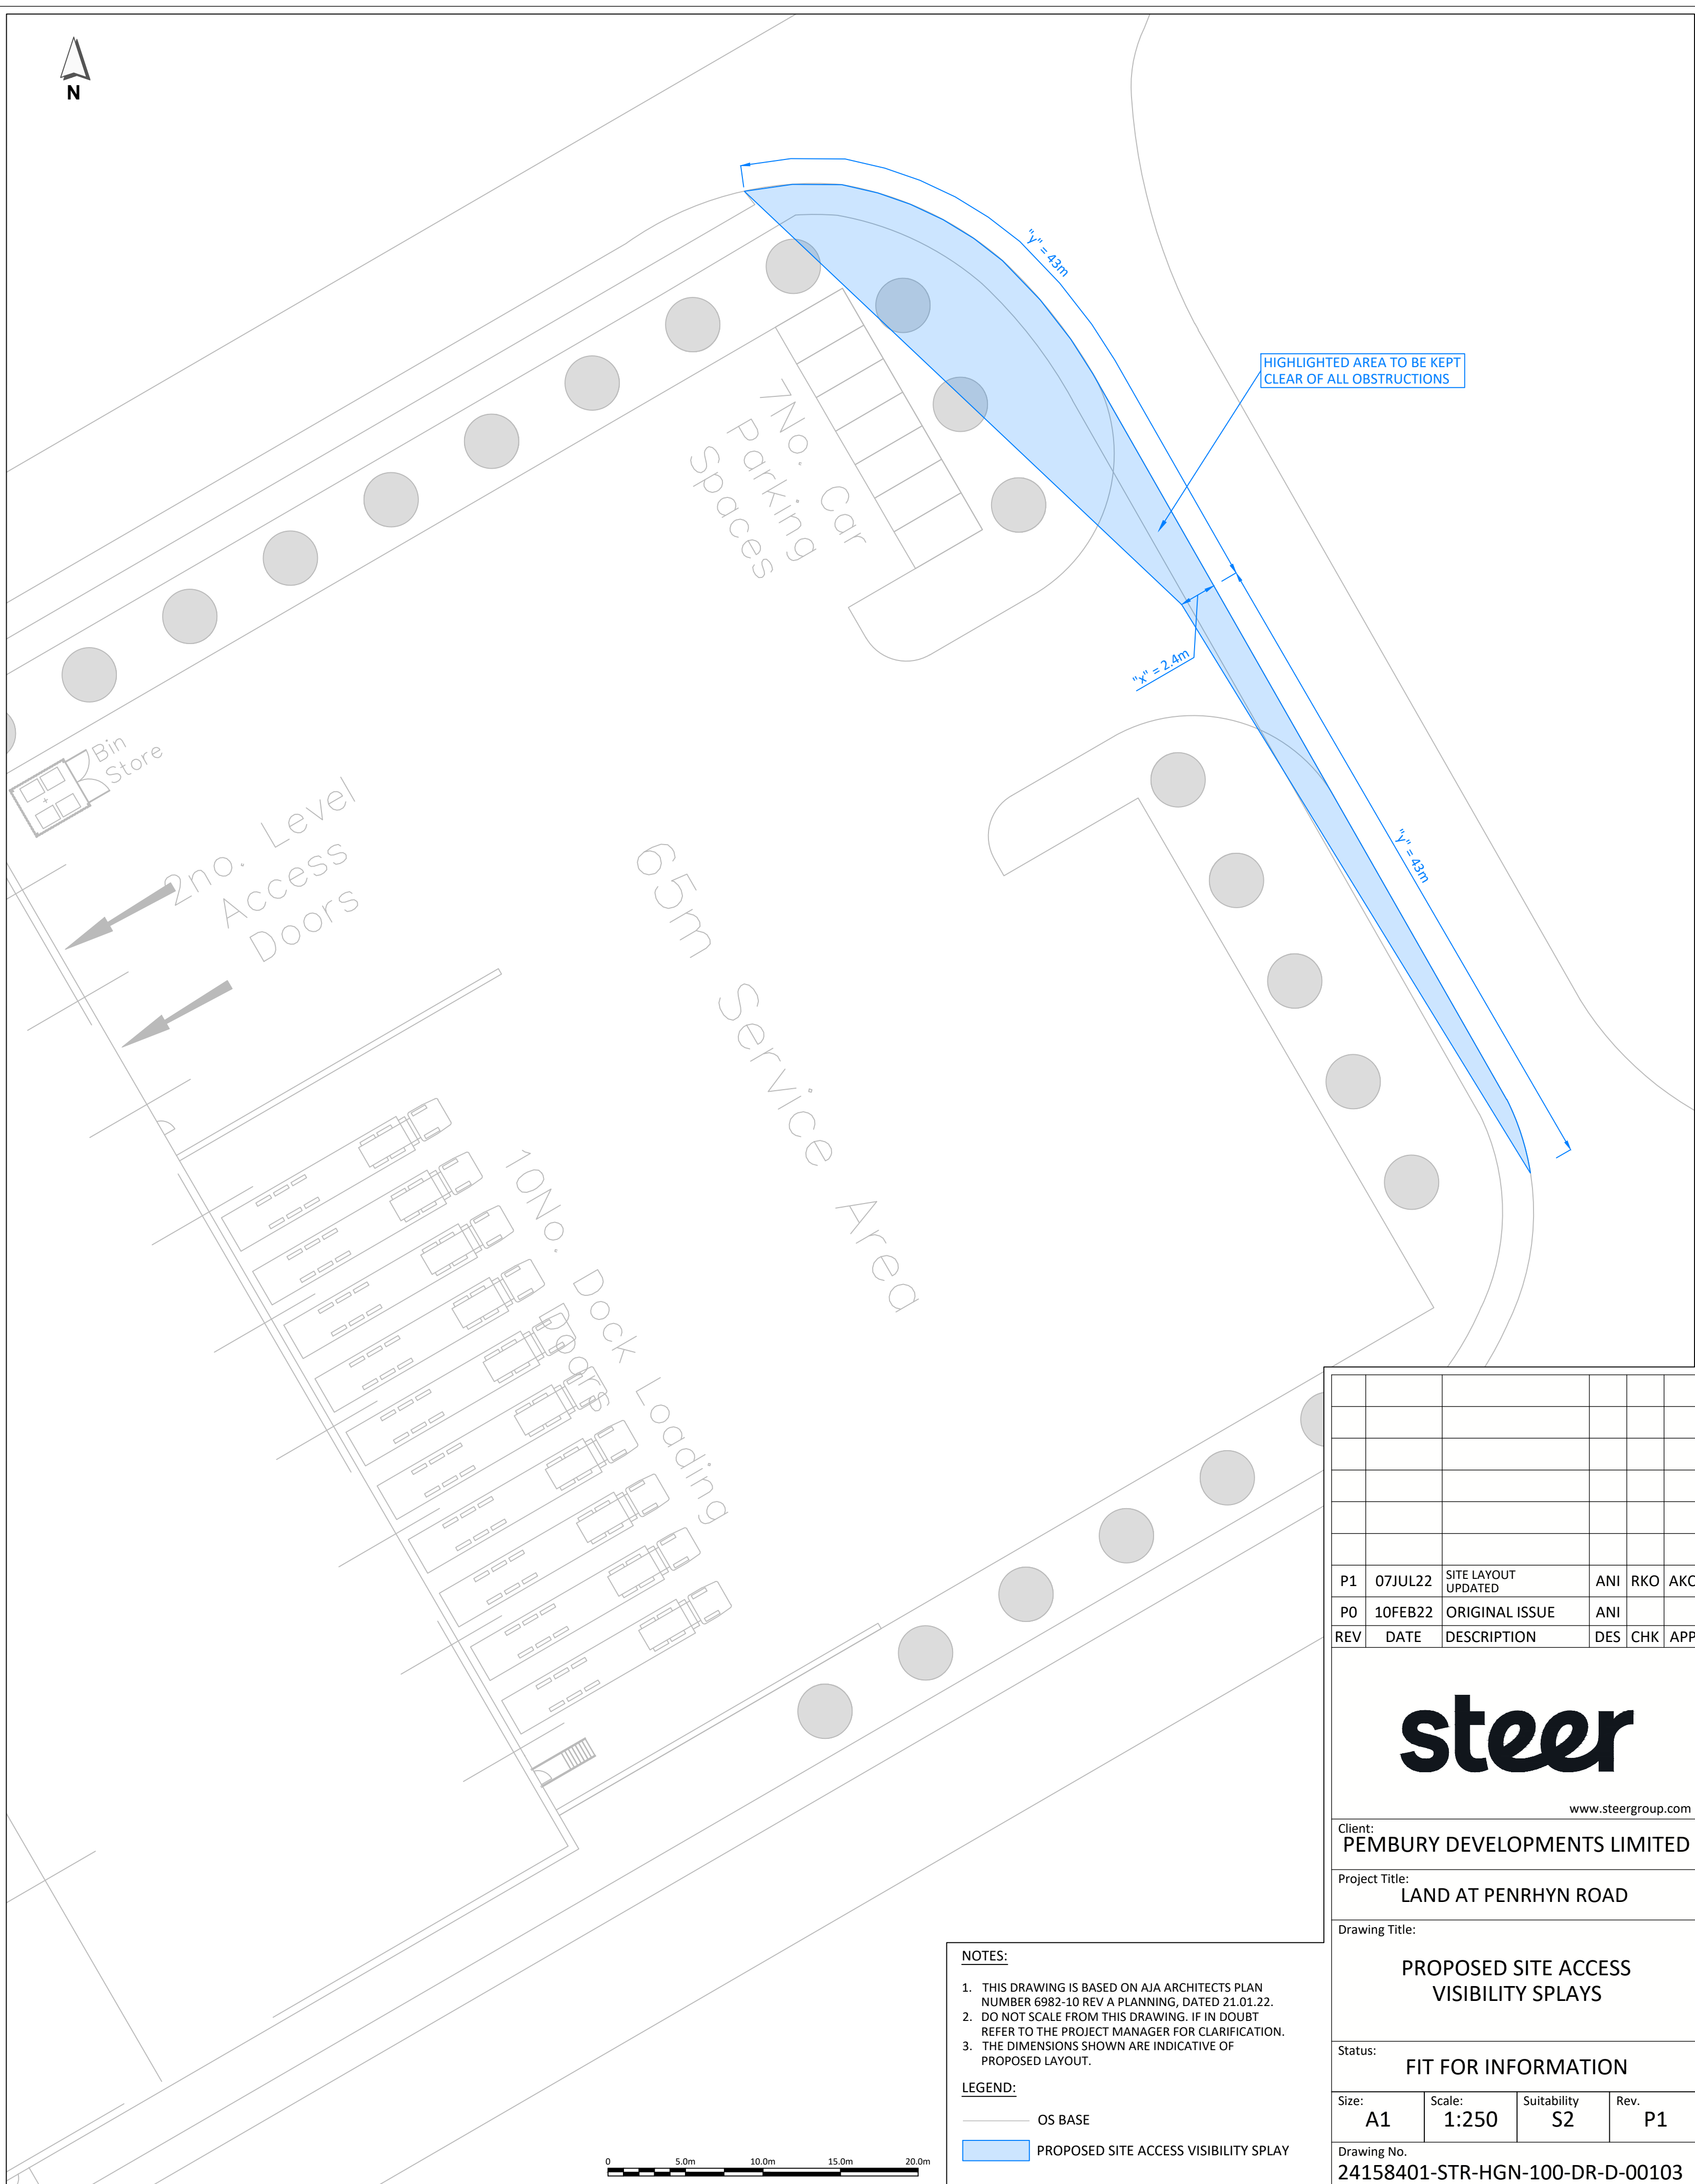

			
www.steergroup.com			
Client: PEMBURY DEVELOPMENTS LIMITED			
Project Title: LAND AT PENRHYN ROAD			
Drawing Title: PROPOSED SITE ACCESS VISIBILITY SPLAYS			
Status: FIT FOR INFORMATION			
Size: A1	Scale: 1:250	Suitability S2	Rev. P1
Drawing No. 24158401-STR-HGN-100-DR-D-00103			

DATE: 11/03/2022	CAN REFERENCE: \\vedaworld.net\data\read\ Projects\ 241\5194\01\CAN\Drawings\ 24159401-STD-HGH-100-09-0-001 - 00102
------------------	---