
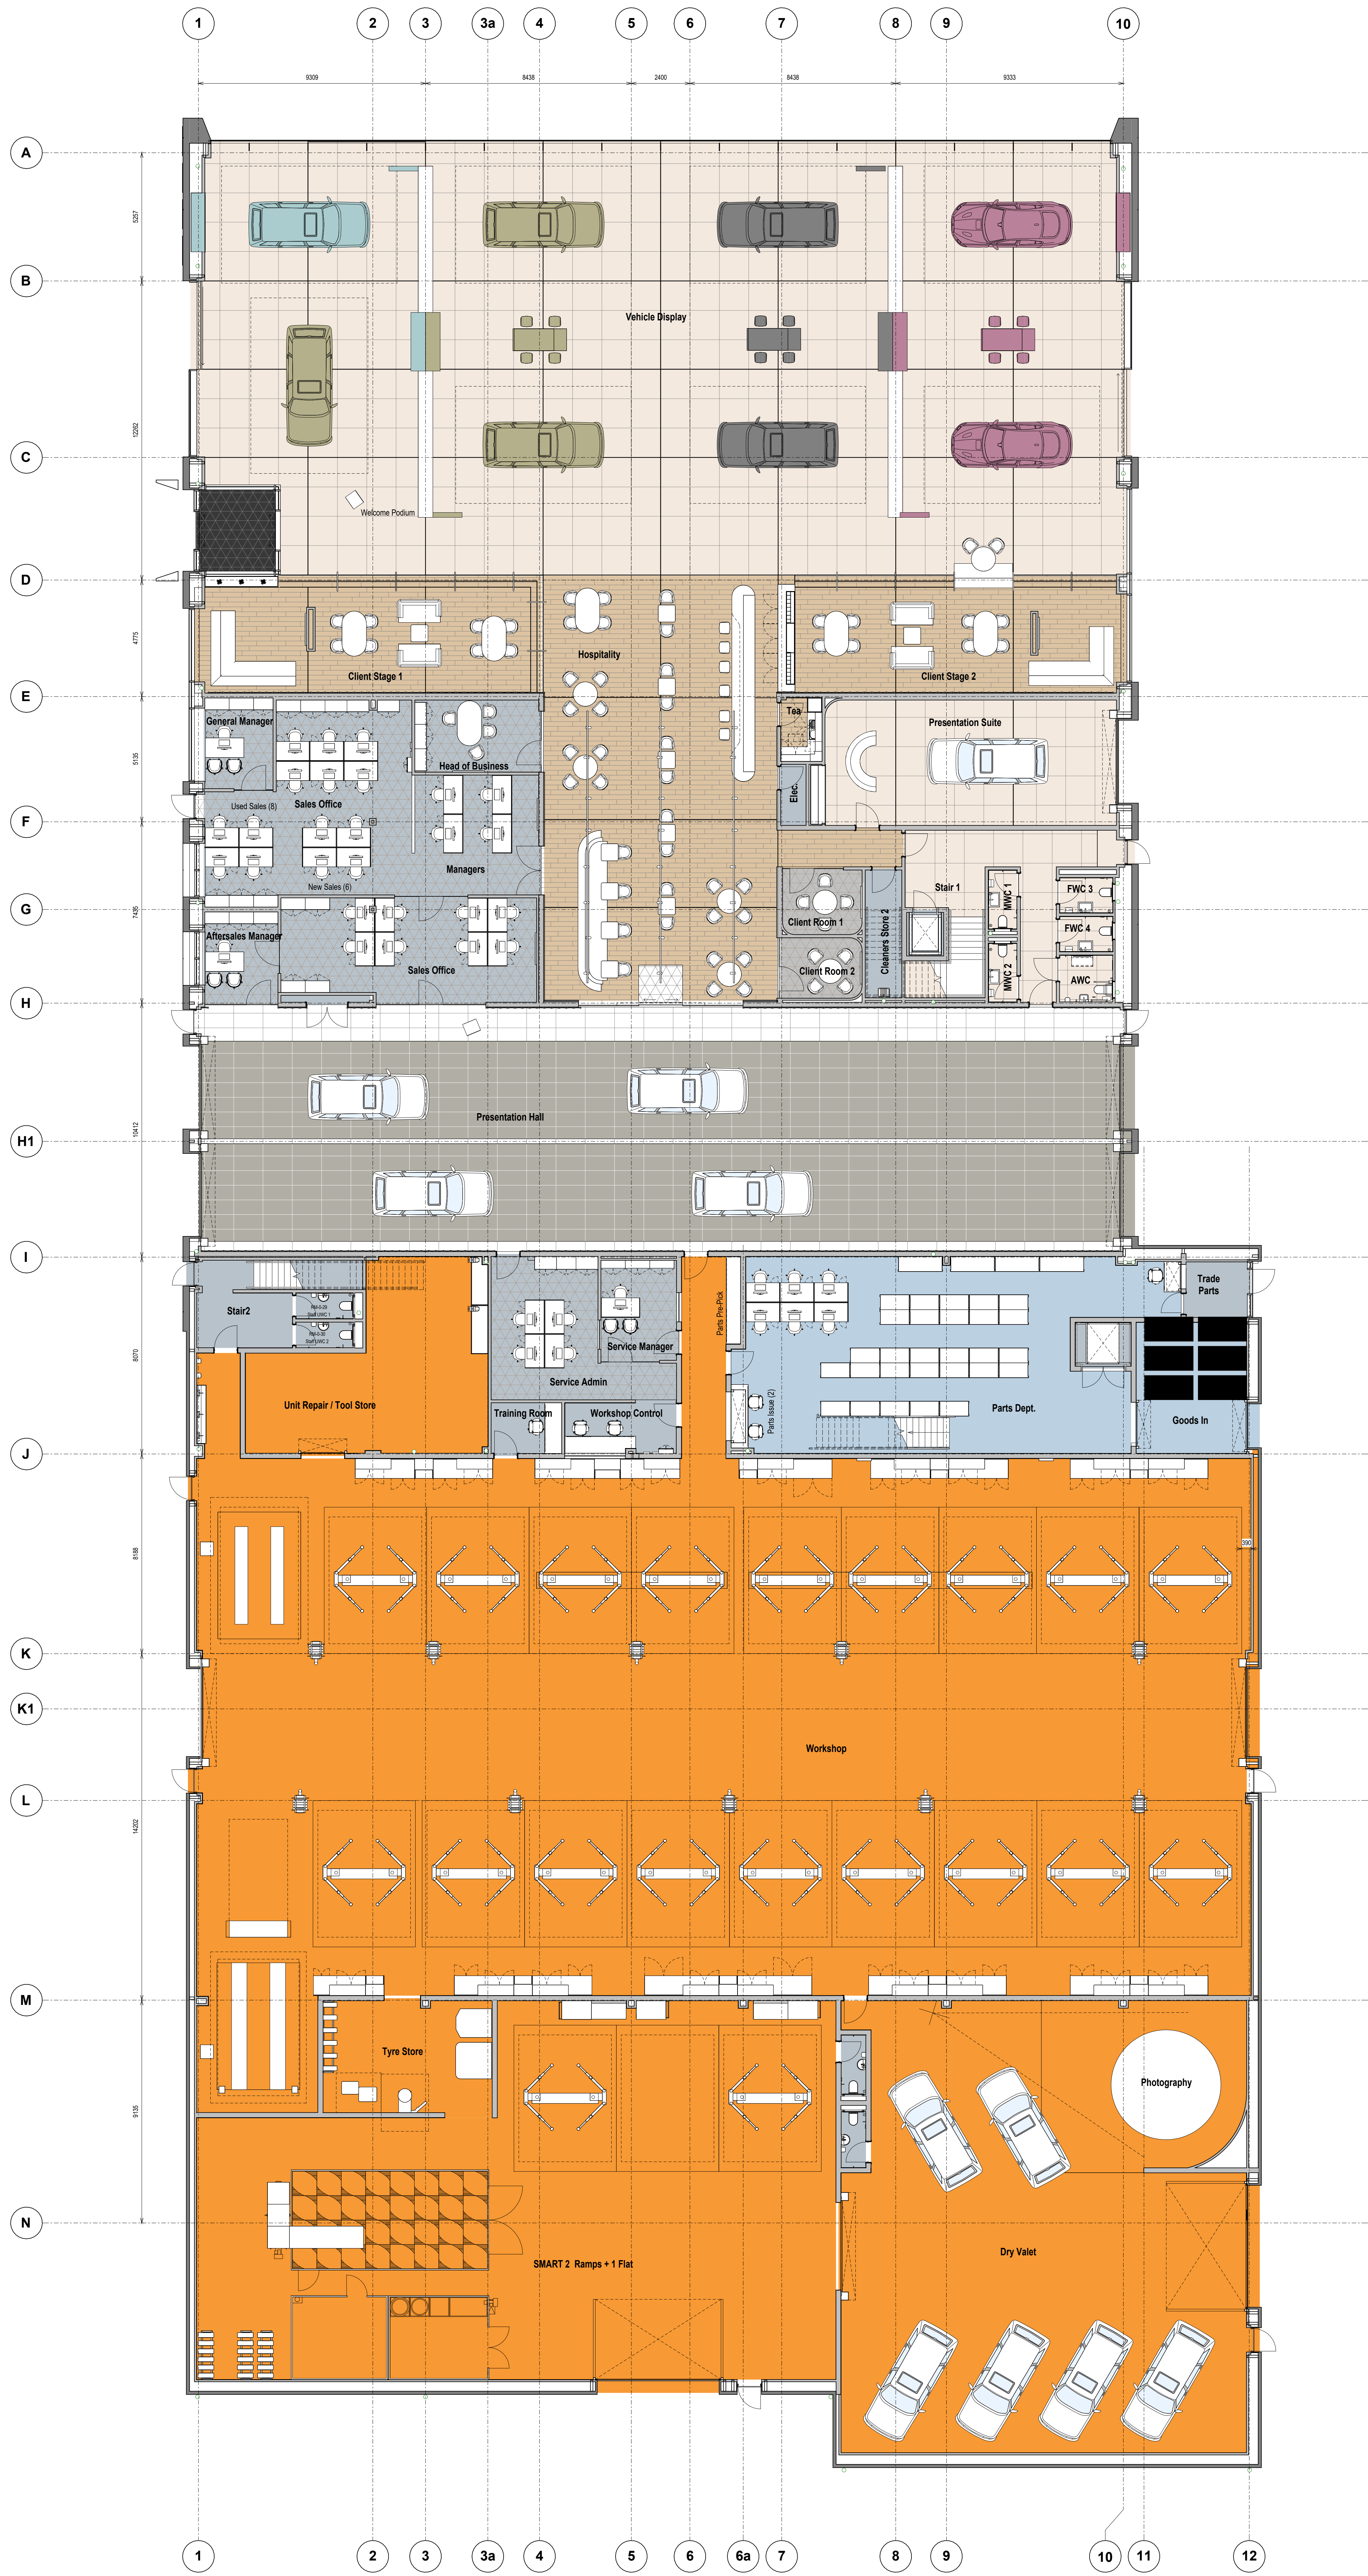


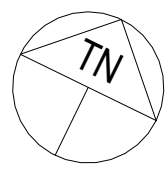

P2	Combined SMART repair solution adopted	JR	06/05/23	
P1	PLANNING ISSUE	JR	25/10/21	
1	Draft Planning Issue	JR	10/09/21	
No.	Description	Prep.	CHK.	Date

All given dimensions are in millimetres.
Architect to be notified of discrepancies in found dimensions.
Contractors must check all dimensions from site.
This drawing is copyright and is for use on this site only.

Project
Hatfields
JLR Knowsley

Title
Proposed GF Plan

Job No. 6329_02	Drawing No. 203	Revision P2
--------------------	--------------------	-----------------------

Status: **PLANNING**

Auth: **XL** Date: **March 2024**

TAYLORDESIGN
architects

www.taylor-design.co.uk
11-12-2023
© Taylor Design 2024