
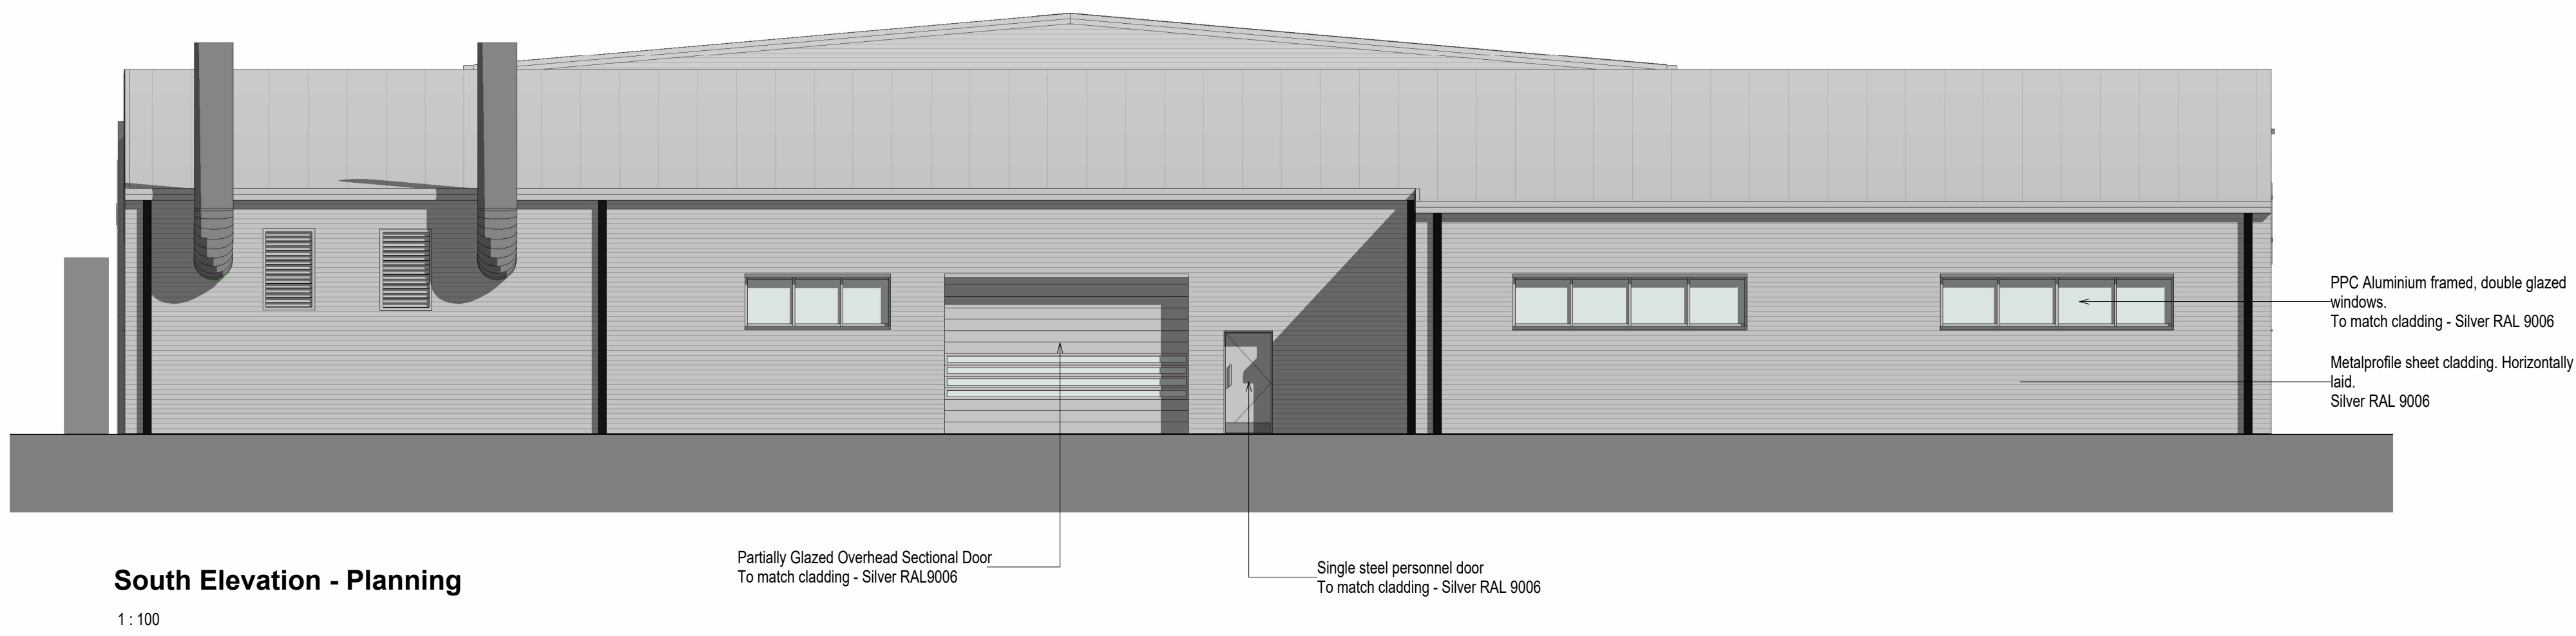
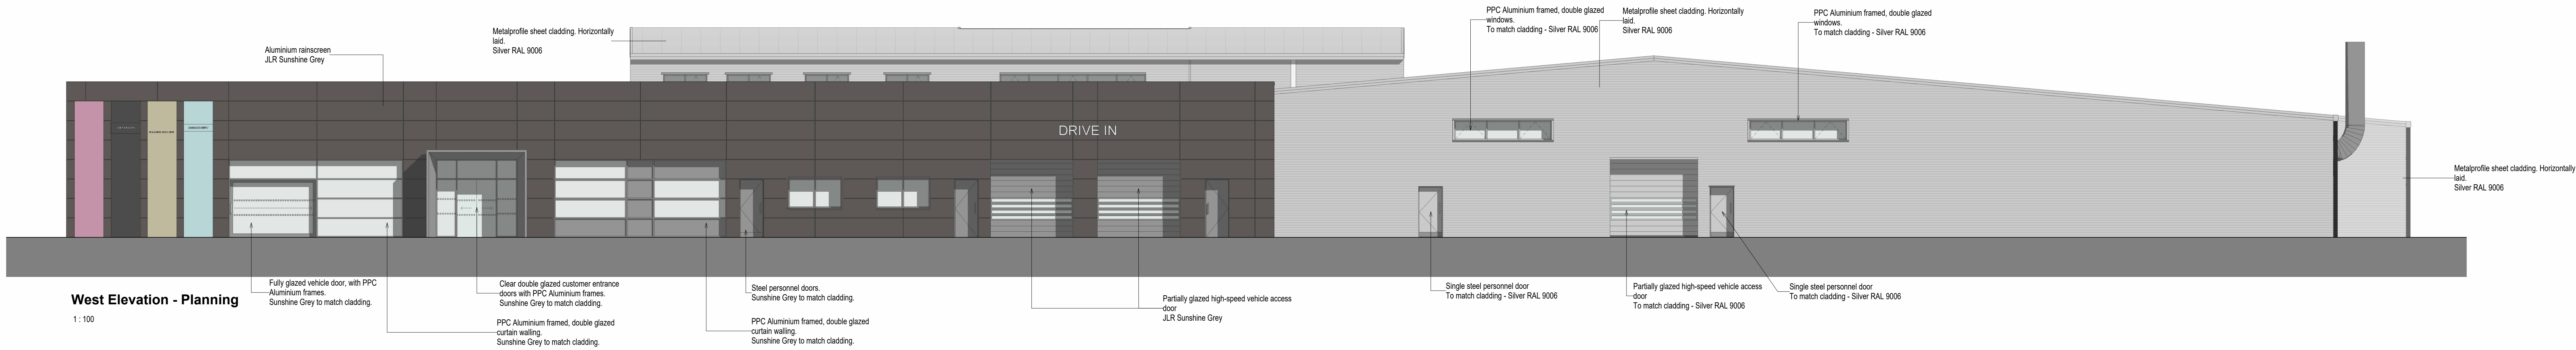
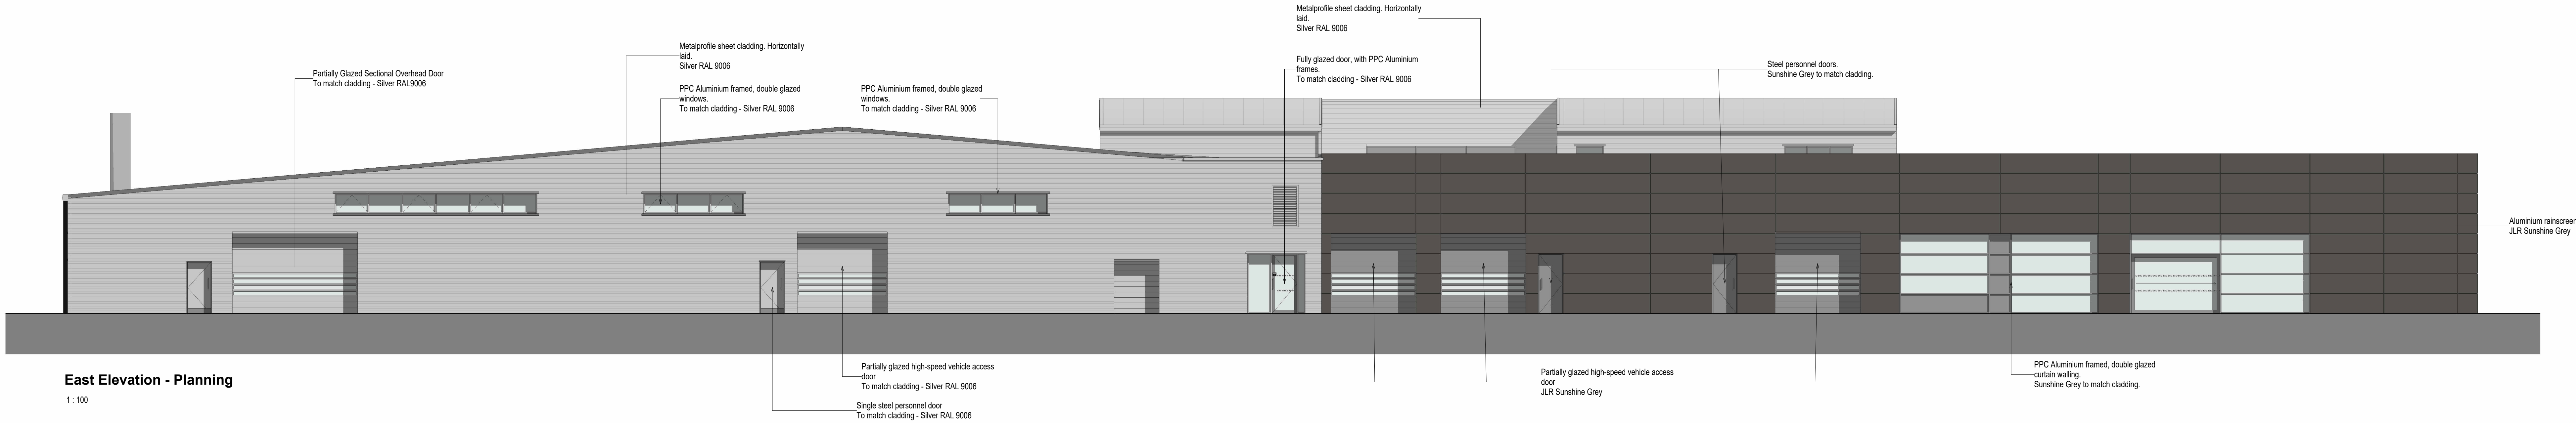


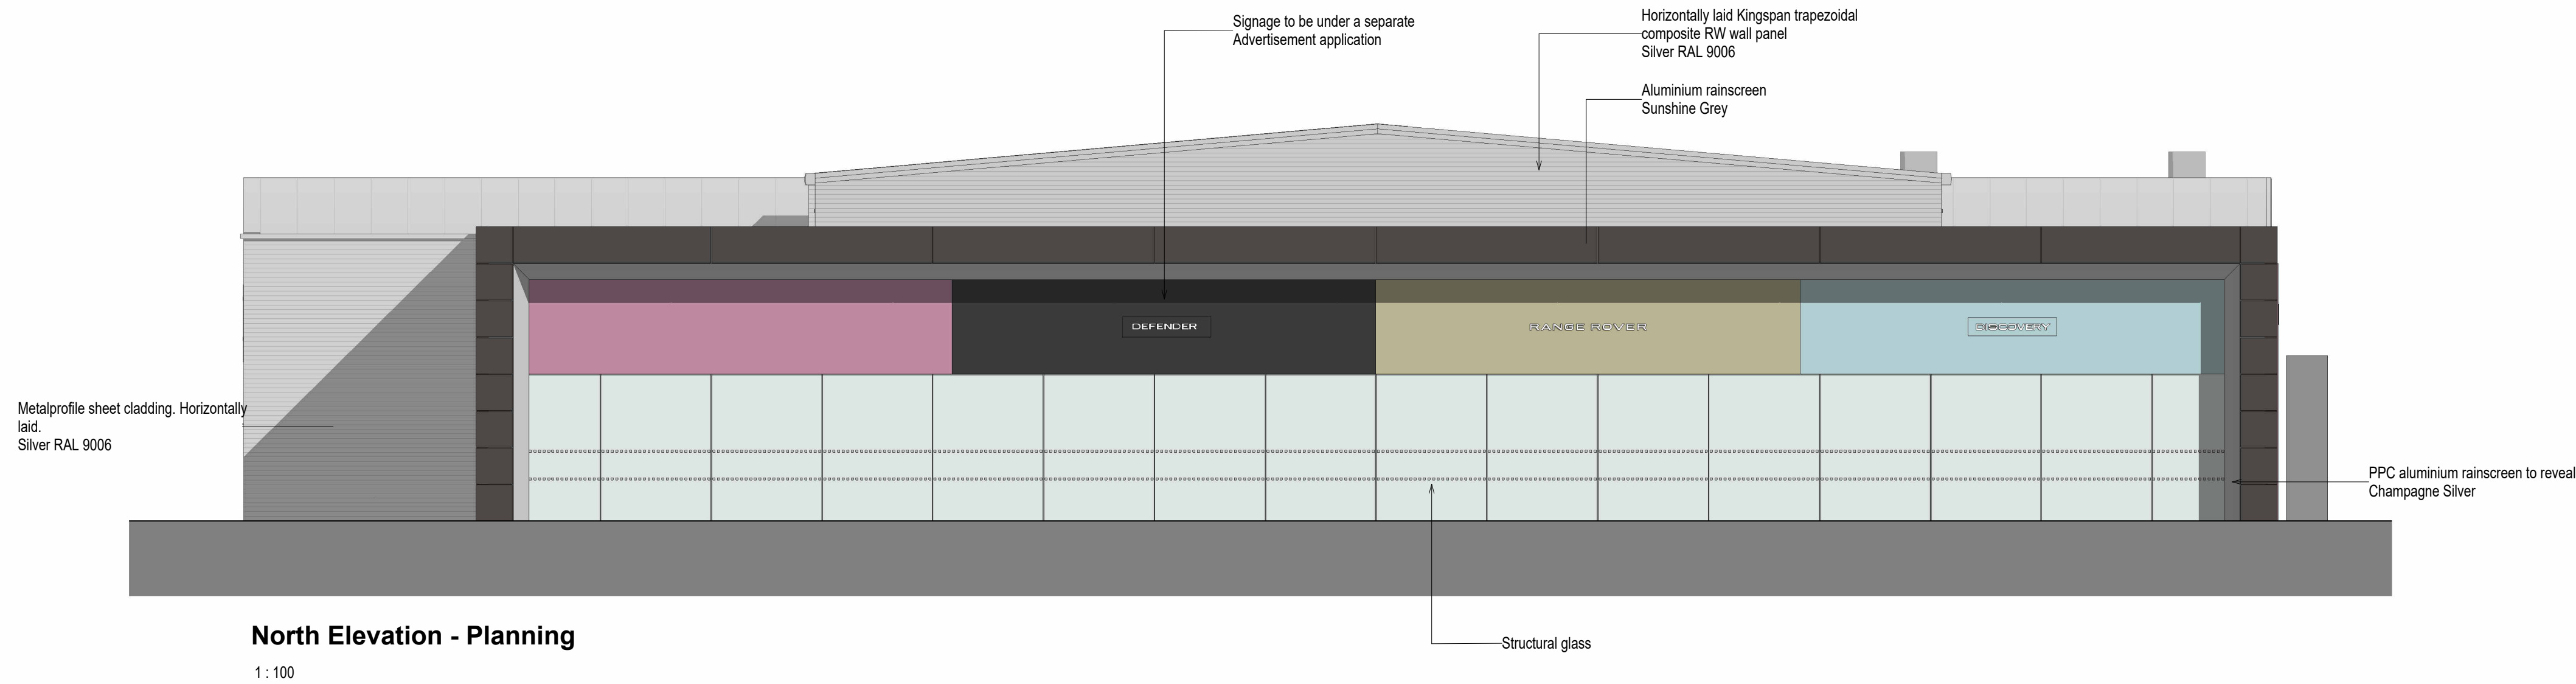

2500 mm 5000 mm 7500 mm 10000 mm

Revised			
P2	Confirmed SMART repair solution adopted	JR	06/05/25
P1	PLANNING ISSUE	JR	20/10/24
4	Draft Planning Issue	JR	30/09/24
3	Presentation Hall Extended	JR	06/09/24
N/A	Description	Proj. Chk. Date	

All given dimensions are in millimetres.
Architects to be notified of discrepancies in figured dimensions
Contractors must check all dimensions from site.
This drawing is copyright and is for use on this site only.

Hatfields
JLR Knowsley

Title
Proposed Elevations

Job No.
6329

Drawing No.
301

Revision
P2

Status:
PLANNING

Auth:
JR

Date:
March 2024

TAYLORDESIGN
architects

www.taylor-design.co.uk
1 Eddystone
Barnsley S70 2JG
© Taylor Design 2024